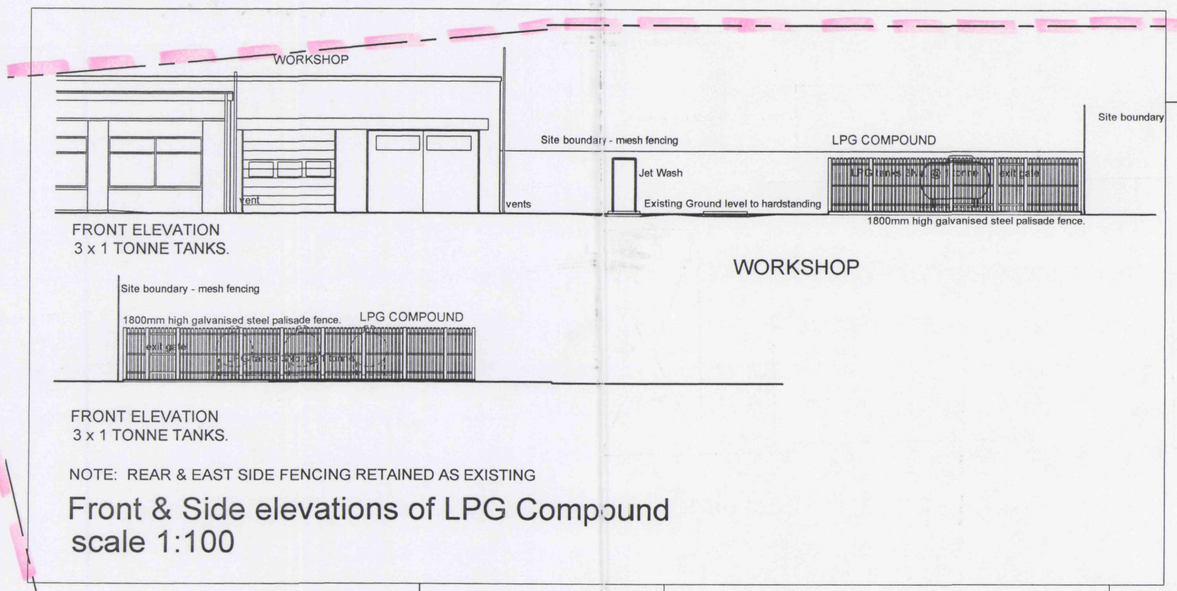


FRONT ELEVATION
3 x 1 TONNE TANKS.

FRONT ELEVATION
3 x 1 TONNE TANKS.

NOTE: REAR & EAST SIDE FENCING RETAINED AS EXISTING

Front & Side elevations of LPG Compound
scale 1:100

Front elevation of LPG dispenser
scale 1:25 Tokheim Q300T

Side elevation
scale 1:25

SHDC
Planning & Development
20 JUN 2003
Ref 797/03

DO NOT SCALE FROM THIS DRAWING
ALL DIMENSIONS TO BE CHECKED ON SITE

conoco

Sheet Title PROPOSED LPG INSTALLATION
Scale 1:100 | Date 13.06.03 | Drawing No PA01

Project PROPOSED LPG INSTALLATION, WHAPLODE FILLING STATION, HIGH STREET, WHAPLODE, LINCS.

Project No 03001 | Drn By IEP | Ckd By CA 17/6/03

Architect ADCOCK ASSOCIATES, 10 JOHN STREET, STRATFORD ON AVON, WARKS, CV37 6UB
TEL. 01789 414202 FAX. 01789 267741

DETERMINED PLAN