SHDC
PLANNING & DEVELOPMENT
- 8 JUN 2006
Ref. 0799/06

DETERMINED


DAVID RAVEN ASSOCIATES
CHARTERED ARCHITECTS
25a Hills Road Cambridge CB2,1NW
telephone 01223 353115 facsimile 01223 576488

BARN AT CROWN FARM
STOCKWELL GATE WHAPLODE
LINCOLNSHIRE


SURVEY
ELEVATIONS + SECTIONS

SCALES: 1-100 1-50 IR-DR 04/06


386/3

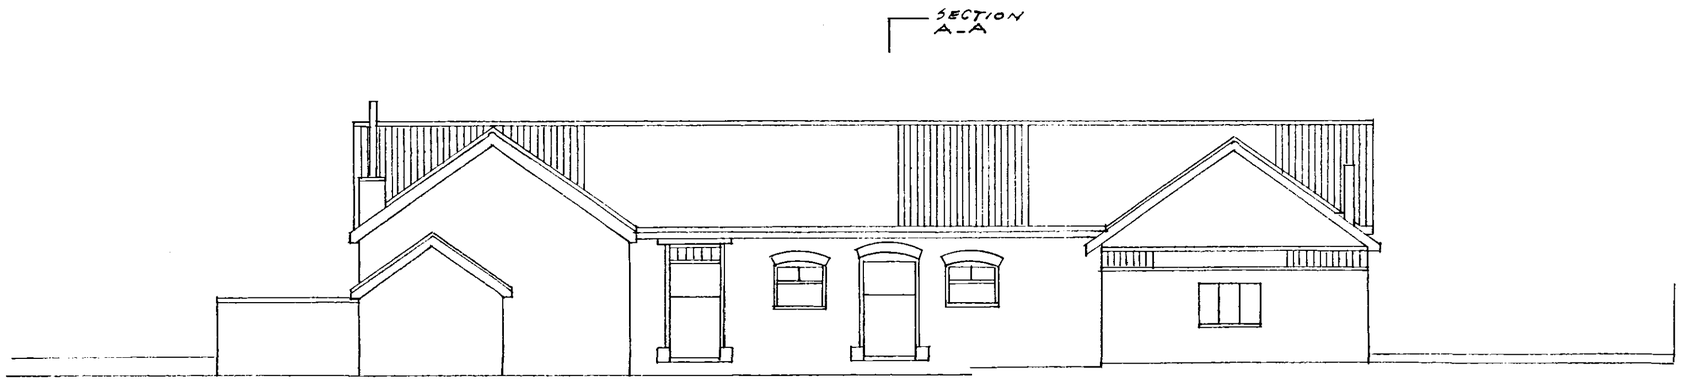

SOUTH ELEVATION TO COURTYARD

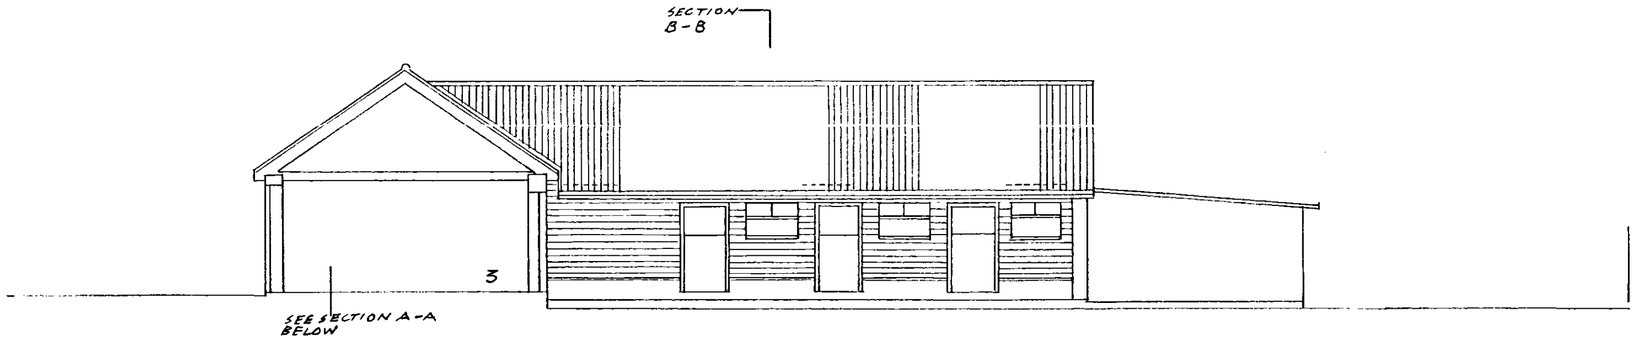


SECTION A-A + COURTYARD WEST ELEVATION 1:100

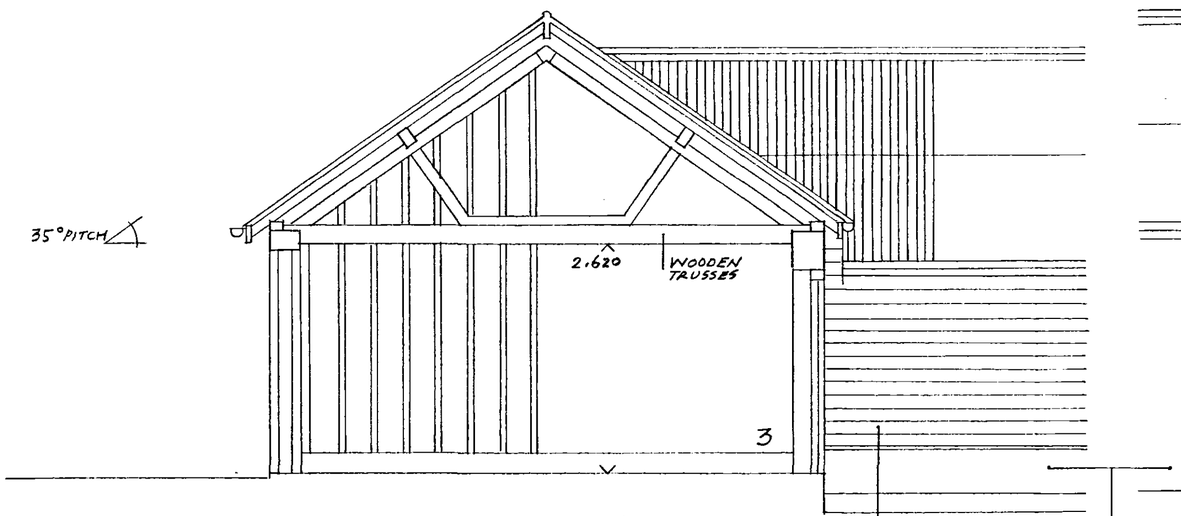

SECTION A-A : BARN/3
SCALE 1:50

COURTYARD

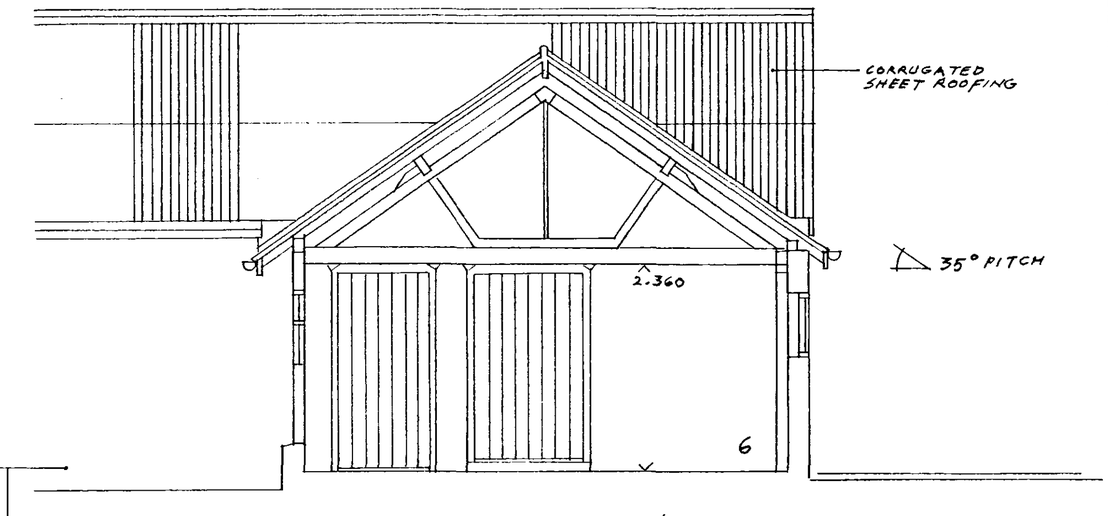

SECTION B-B : BARN/6 1:50

NOTES:
- LOADBEARING WALLS: RED CLAY FACING BRICK + LIME MORTAR WITH HEAD-BRICK ARCHES ENGLISH BOND
- ROOFS: CORRUGATED ASBESTOS-TYPE SHEETS + RAINWATER COMPONENTS
- DOORS: BOARDED WITH STRAP HINGES
- WINDOWS: PINE/INWARD OPENING TOP-HUNG VENTS NATURAL VENT SLIDING-SLAT PANEL BELOW TRANSOM SEE DETAIL 1:20 DRWG. 386/4