



GROUND FLOOR PLAN

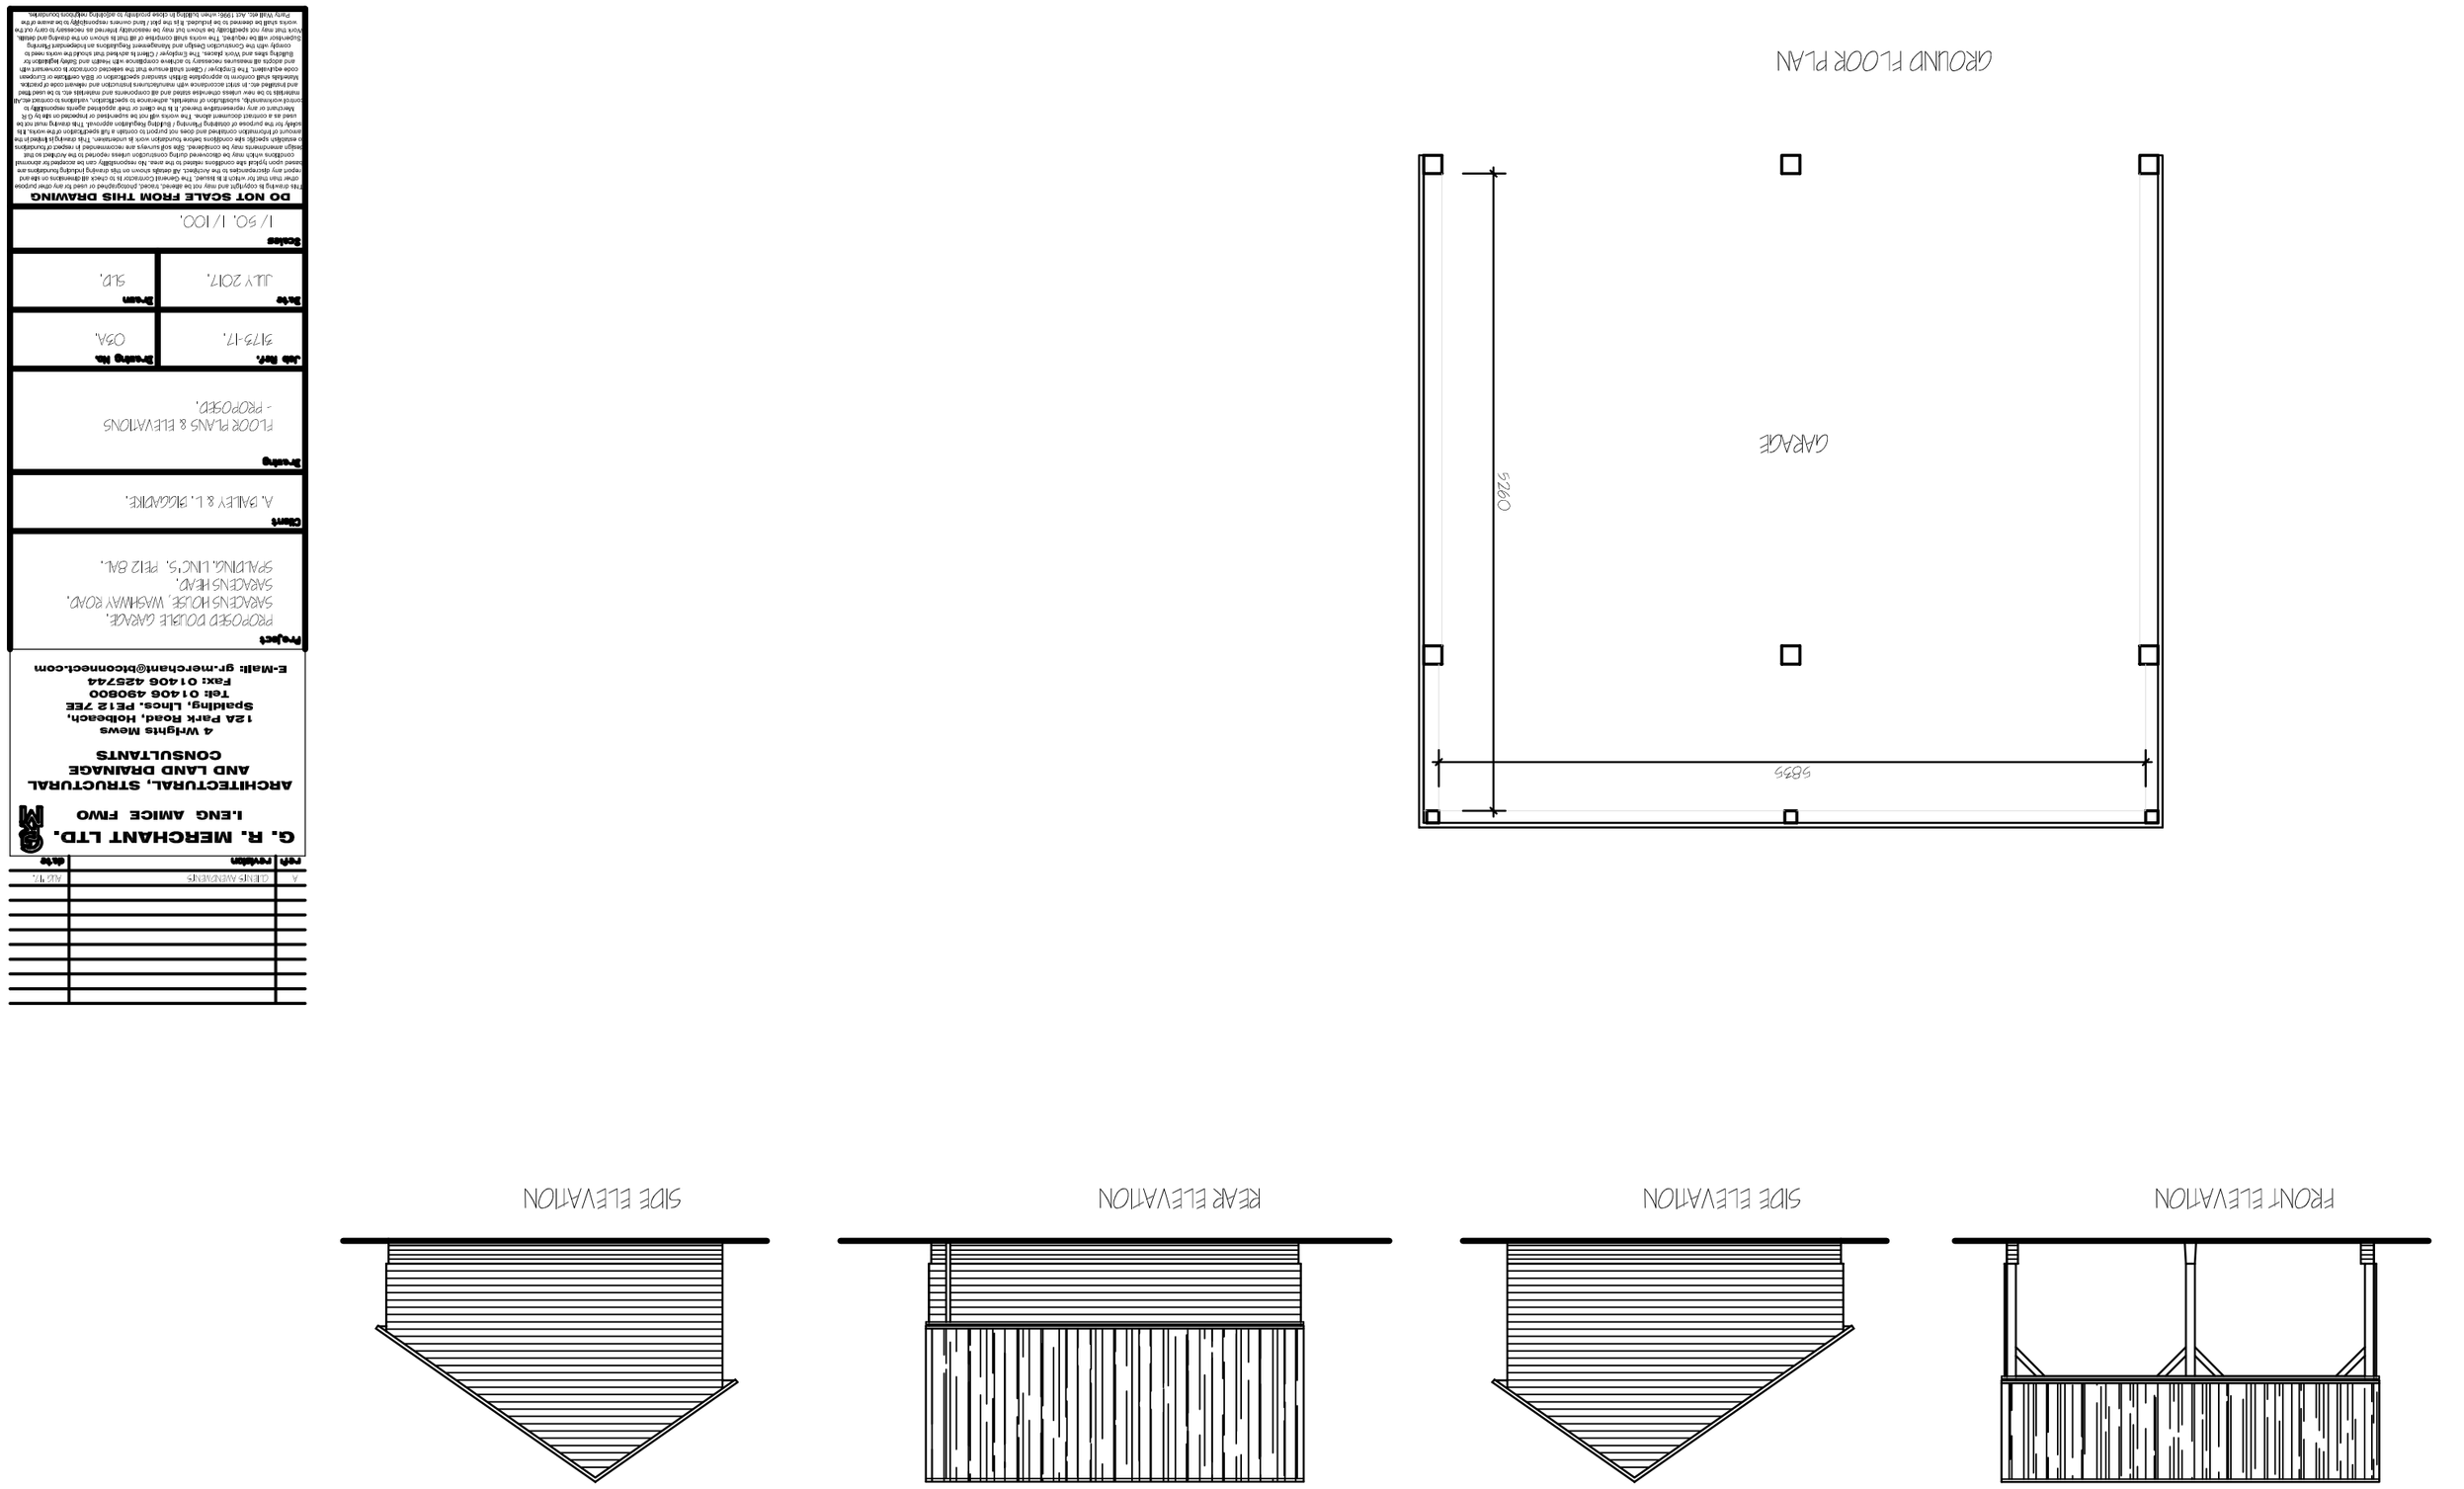


**G. R. MERCHANT LTD.**
I.ENG AMICE FIWO
ARCHITECTURAL, STRUCTURAL AND LAND DRAINAGE CONSULTANTS
4 Wrights Mews
1.5A Park Road, Hobbacott,
Spalding, Lincs. PE12 7EE
Tel: 01406 490890
Fax: 01406 423744
E-Mail: gr.merchant@btconnect.com

**Project**
PROPOSED DOUBLE GARAGE.
SARATENS HOUSE, WASHWAY ROAD,
SARATENS HEWS,
SPALDING, LINCS. PE12 8AL.

**Client**
A. BAILEY & L. MCCARTHY.

**Drawing**
FLOOR PLANS & ELEVATIONS
- PROPOSED.

| **Job No.** | **Drawing No.** |
|---|---|
| 8/17-17. | 09A. |
| **Date** | **Drawn** |
| JULY 2017. | SLR. |

**Scales**
1/ 50. 1/ 100.

**DO NOT SCALE FROM THIS DRAWING.**

This drawing is copyright and may not be reused, copied, republished or used for any purpose without the written consent of G. R. Merchant Ltd. The Contractor/Client is to check all dimensions on site and report any discrepancies to the Architect. All details shown on this drawing including foundations are indicative only. The Contractor/Client must be responsible for the final design and construction of foundations and ensure that they are adequate for the ground conditions encountered. Any variations from the drawing must be agreed with the Architect before work is carried out. This drawing is for the purpose of obtaining Planning / Building Regulation approval. This drawing must not be used for the purpose of tendering or construction unless stated. The Contractor/Client is to check all dimensions on site and report any discrepancies to the Architect before work is carried out. This drawing is for the purpose of obtaining Planning / Building Regulation approval. This drawing must not be used for the purpose of tendering or construction unless stated. The Contractor/Client is to check all dimensions on site and report any discrepancies to the Architect before work is carried out. This drawing is copyright and may not be reused, copied, republished or used for any purpose without the written consent of G. R. Merchant Ltd. The Contractor/Client is to check all dimensions on site and report any discrepancies to the Architect. All details shown on this drawing including foundations are indicative only. The Contractor/Client must be responsible for the final design and construction of foundations and ensure that they are adequate for the ground conditions encountered. Any variations from the drawing must be agreed with