


GROUND FLOOR PLAN

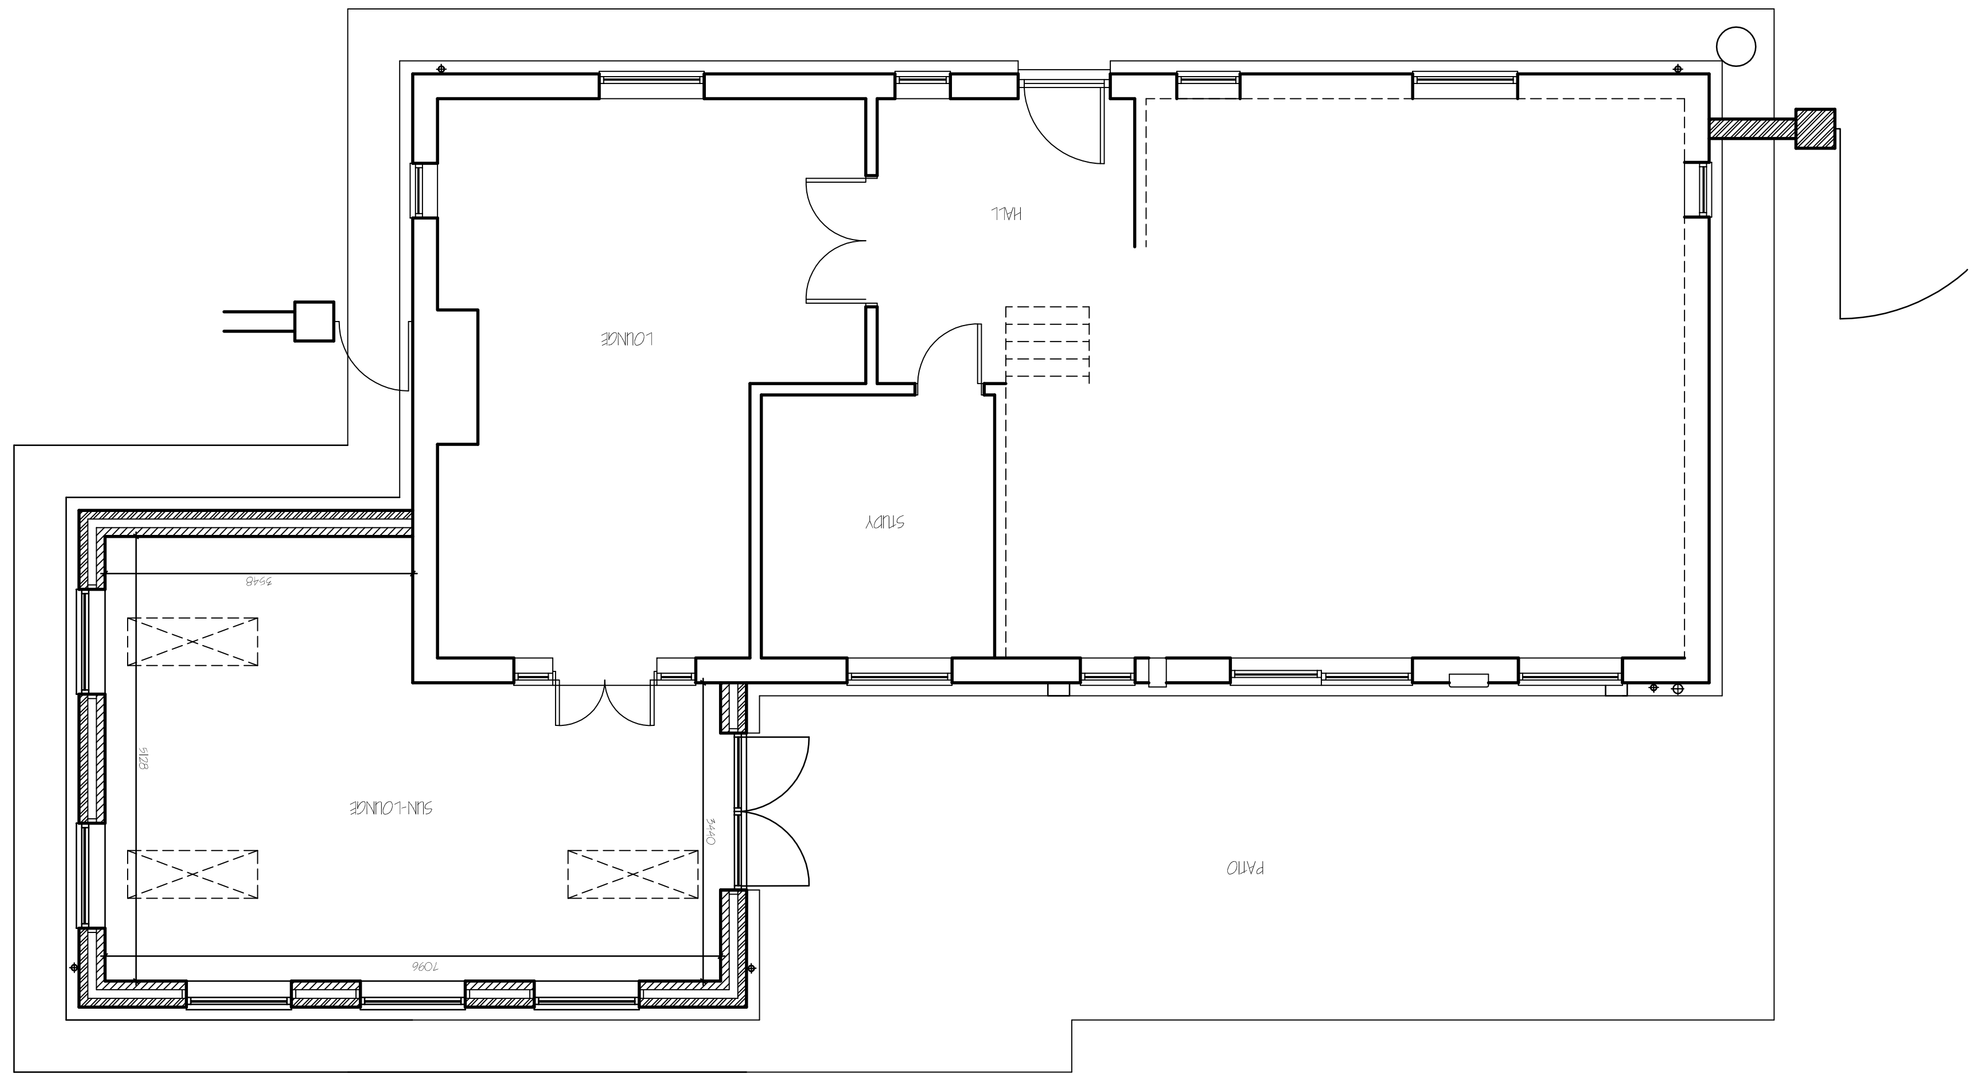


SITE PLAN
1/500

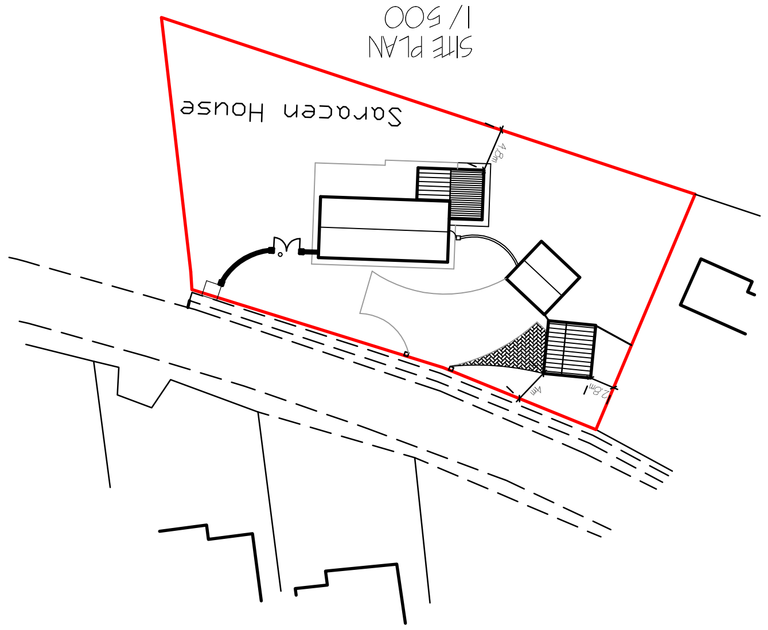


FRONT ELEVATION

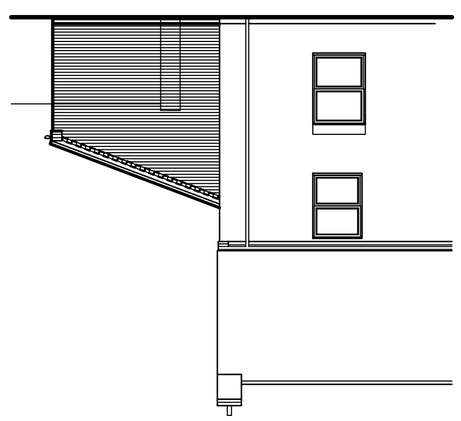


SIDE ELEVATION

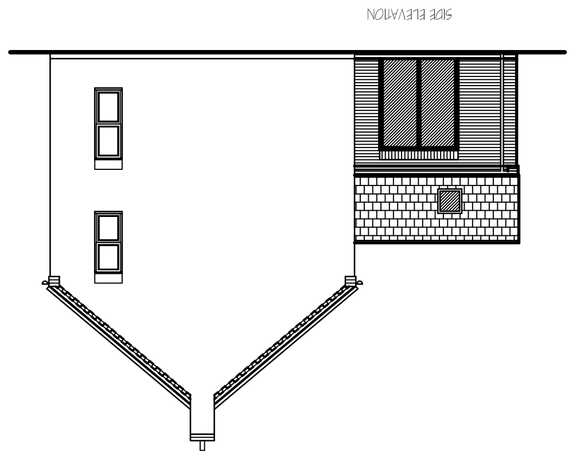

REAR ELEVATION

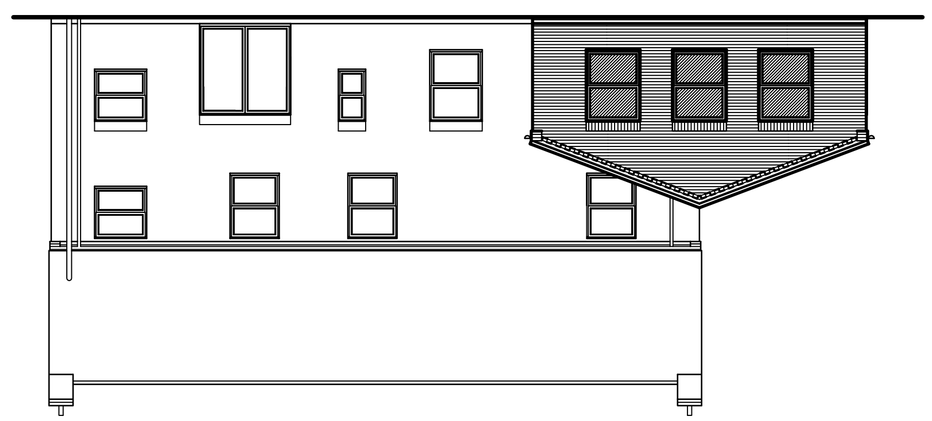

SIDE ELEVATION

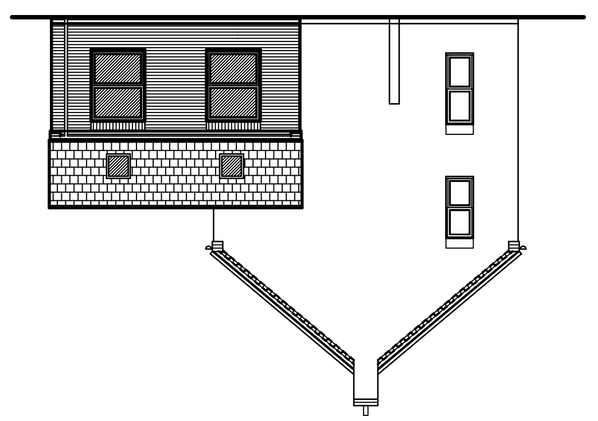

refn	revision	date
A	CLIENTS AMENDMENTS	AUG '17.

G. R. MERCHANT LTD.

I.ENG AMICE FIWO

ARCHITECTURAL, STRUCTURAL AND LAND DRAINAGE CONSULTANTS

4 Wrights Mews
12A Park Road, Holbeach, Spalding, Lincs. PE12 7EE
Tel: 01406 490800
Fax: 01406 425744
E-Mail: gr.merchant@btconnect.com

Project

EXTENSION, GARAGE & NEW WALL
SARACENS HOUSE, WASHWAY ROAD,
SARACENS HEAD,
SPALDING, LINC'S. PE12 8AL.

Client

A. BAILEY & L. BIDGADKE.

Drawing

FLOOR PLANS & ELEVATIONS
SITE PLANS
- PROPOSED.

Job Ref.	Drawing No.
9173-17.	04A.

Date	Drawn
JULY 2017.	SLP.

Scales

1/ 50. 1/100.

DO NOT SCALE FROM THIS DRAWING

This drawing is copyright and may not be used, traced, photographed or used for any other purpose other than that which it is issued. The General Contractor is to check all dimensions on site and report any discrepancies to the Architect. All details shown on this drawing including foundations are based upon typical site conditions stated to the area. No responsibility can be accepted for abnormal conditions which may be encountered during construction unless reported in the Architect at that design amendments may be considered. Site soil surveys are recommended in respect of foundations to establish specific site conditions before foundation work is undertaken. This drawing is limited to the extent of information contained and does not purport to contain a full specification of the works, & is solely for the purpose of obtaining Planning / Building Regulation approval. This drawing must not be used as a contract document alone. The works will not be supervised or checked on site by G.R. Merchant or any representative thereof, & in the event of their appointed agents responsibility to comply with the Construction (Design and Management) Regulations an 'Independent Planning / Building Inspector' act be required. The works shall comply in all respects with Health and Safety legislation for the time being in force unless otherwise stated and all components and materials etc. to be used these materials to the manufacturers instructions and relevant code of practice. Materials and workmanship to be in accordance British standard specification or BBA certificate or European technical approval where such conforms to relevant statutory requirements and relevant code of practice. Building data and details shown thus [illegible]. The Employer / Client is advised that should any works need to be carried out to comply with the Construction (Design and Management) Regulations an 'Independent Planning Supervisor' act be required, the works shall continue of all that is shown on the drawing and details shall not be deemed to be included & the post / land owners responsibility to be aware of the works shall be carried out to comply with the Party Wall etc. Act 1996, when building in close proximity to adjoining neighbors boundaries.