
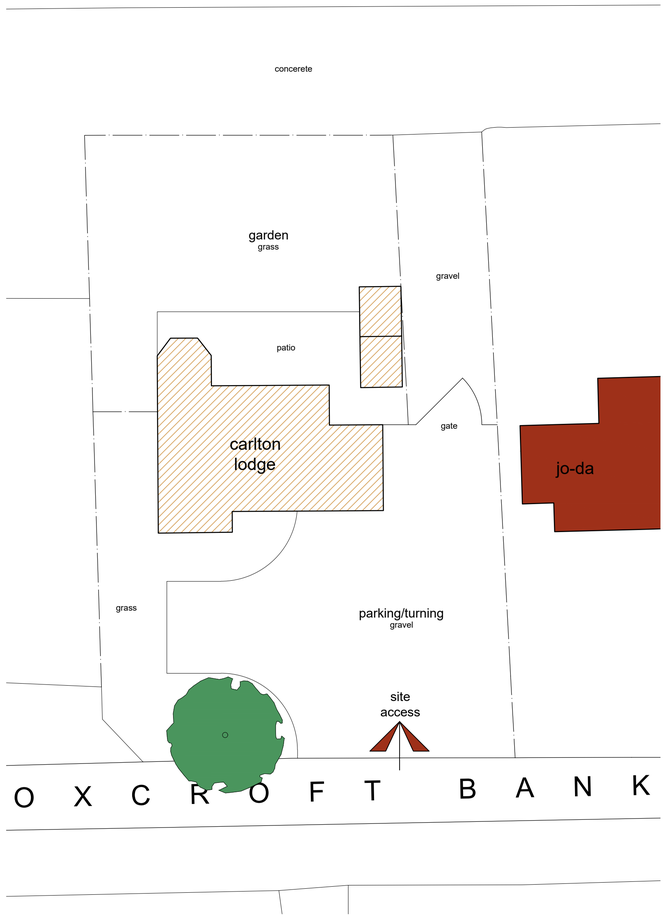


Original Site Plan
Scale: 1:200

0 2 4 6 8
metres

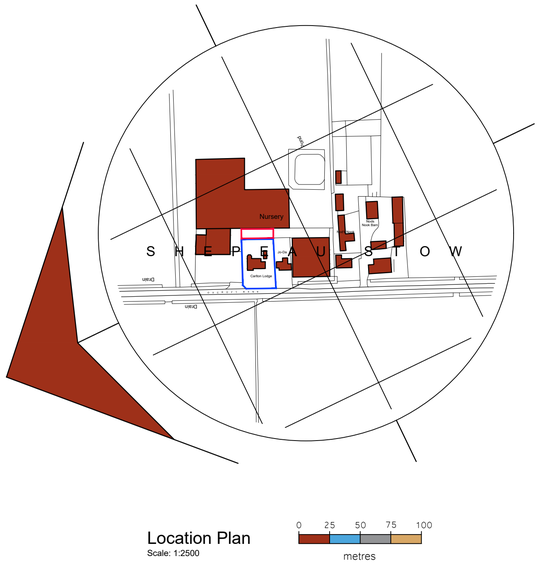

Location Plan
Scale: 1:2500

0 25 50 75 100
metres


SITE PLAN KEY

Indicates buildings on site taken from OS map

Indicates indicative position of tree

Indicates un-surveyed buildings taken from OS map

Indicates proposed site access

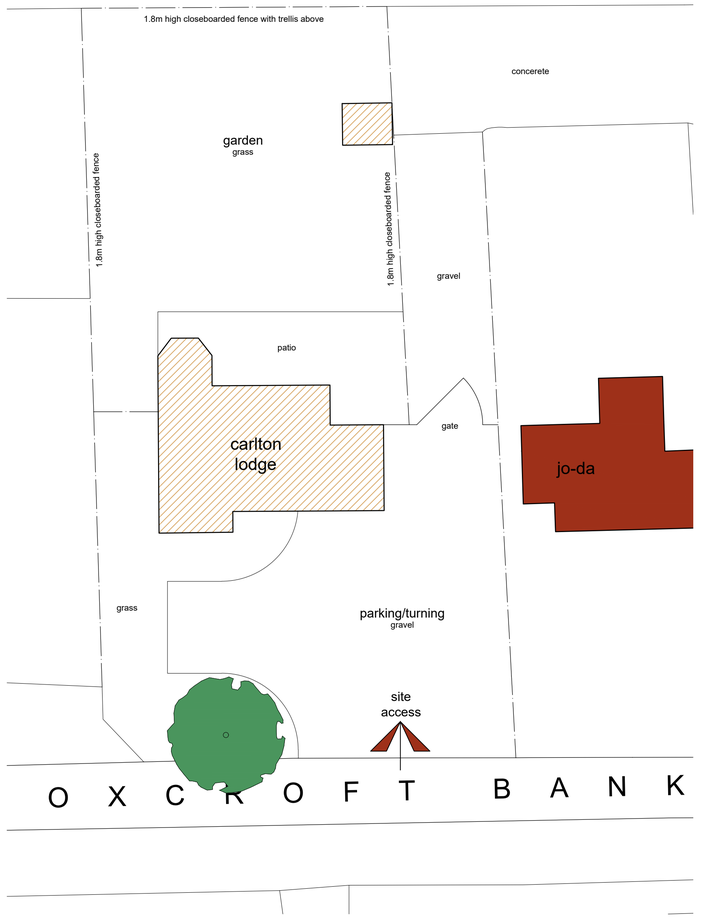

Proposed Site Plan
Scale: 1:200

0 2 4 6 8
metres

General Notes
1. All dimensions are shown in 'mm' unless otherwise stated.
2. The contractor, sub-contractors and suppliers must verify all dimensions on site prior to the commencement of any work.
3. This drawing is to be read in conjunction with all relevant engineers and specialist sub-contractors drawings and specifications.
4. Any discrepancies are to be brought to the designers attention.

Status
FOR APPROVAL

SWANN EDWARDS
ARCHITECTURE
Swann Edwards Architecture Limited, Swann Edwards Architecture,
Black Barn, Fen Road, Guyhirn, Wisbech, Cambs. PE13 4AA
t 01945 450694 e info@swannedwards.co.uk w www.swannedwards.co.uk

Job Title
Retrospective Change of Use
Carlton Lodge, Oxcroft Bank,
Shepeau Stow
For: Mr Ford

Date: Sep 2024
Drawn by: BR
Checked by: SHe

Drawing Title
Planning Drawing
Location Plan
Existing & Proposed
Site Plans

Job No.: SE-1910
Sheet Size: A1
Dwg No.: PP3000
Revision: C

Swann Edwards Architecture Limited ©