


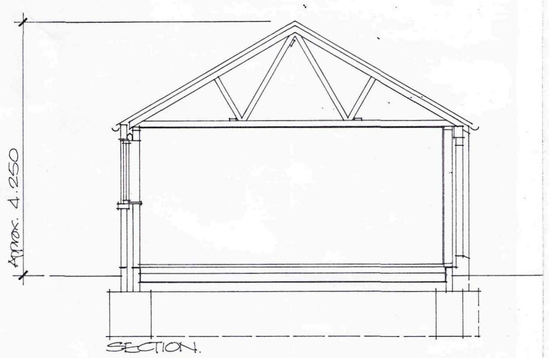


SECTION.

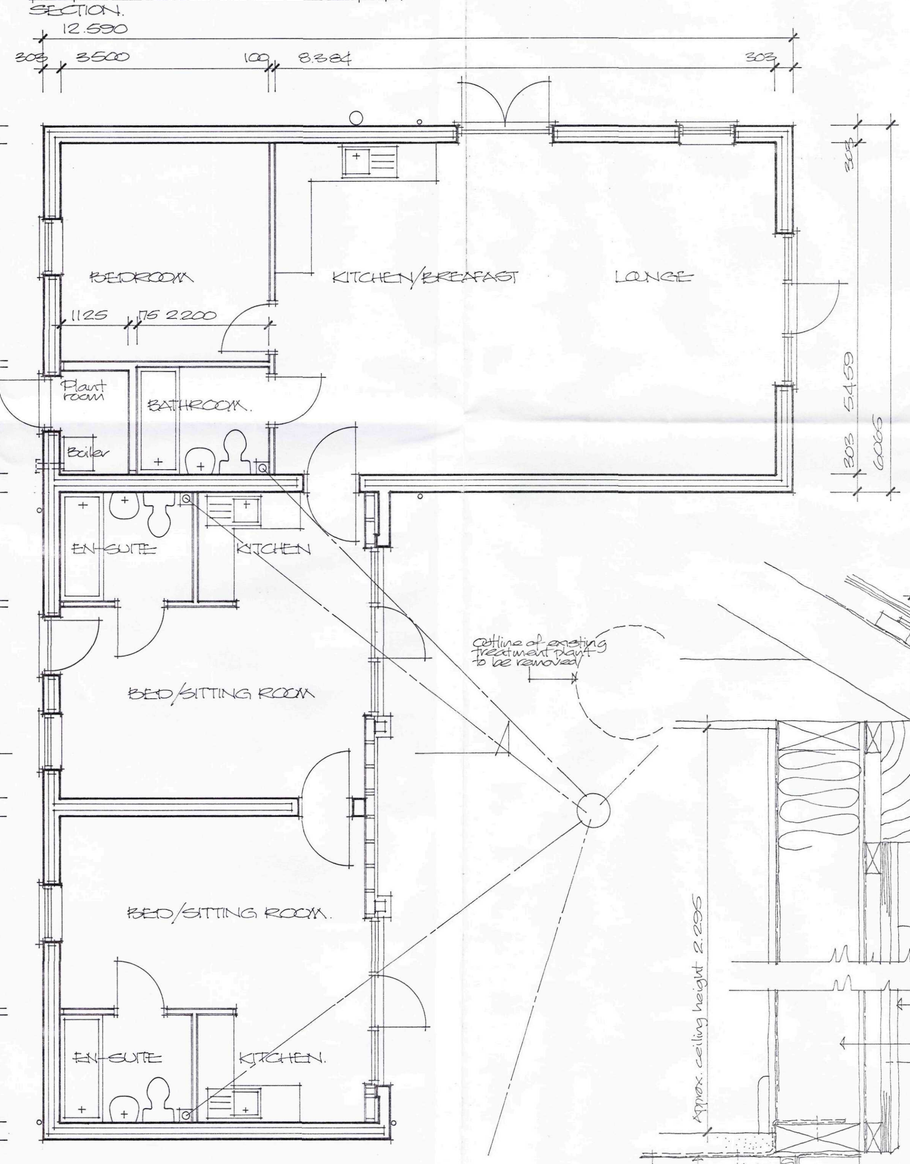


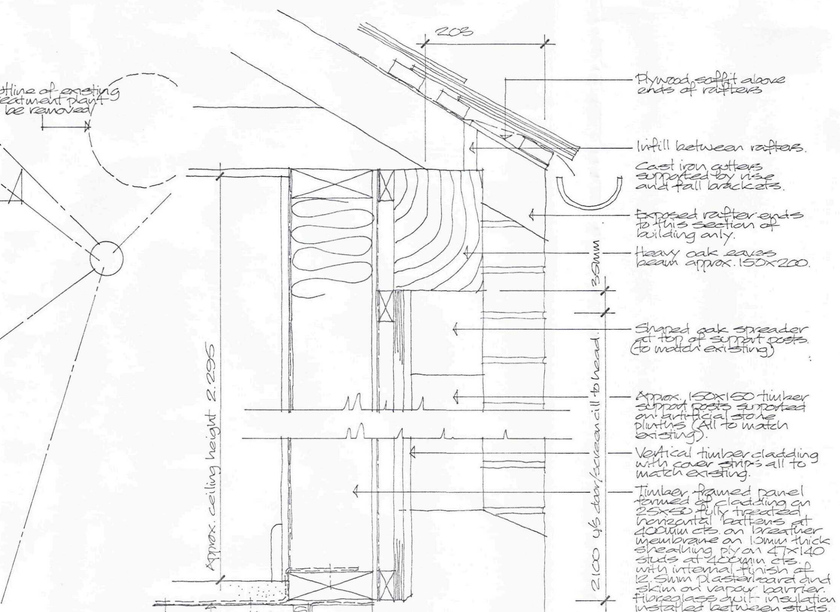


DETAILED SECTION
Scale 1:5

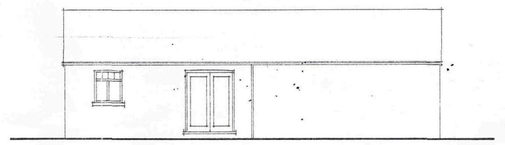


SOUTH ELEVATION

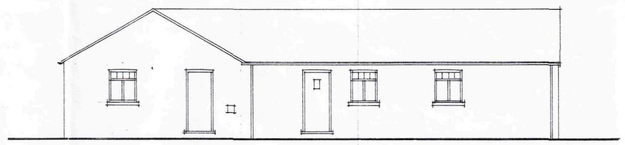


EAST ELEVATION.

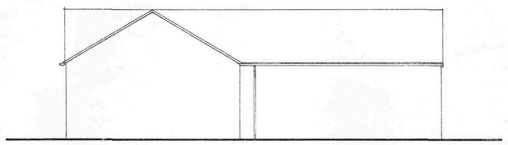


NORTH ELEVATION

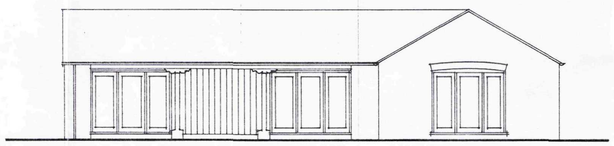

WEST ELEVATION.

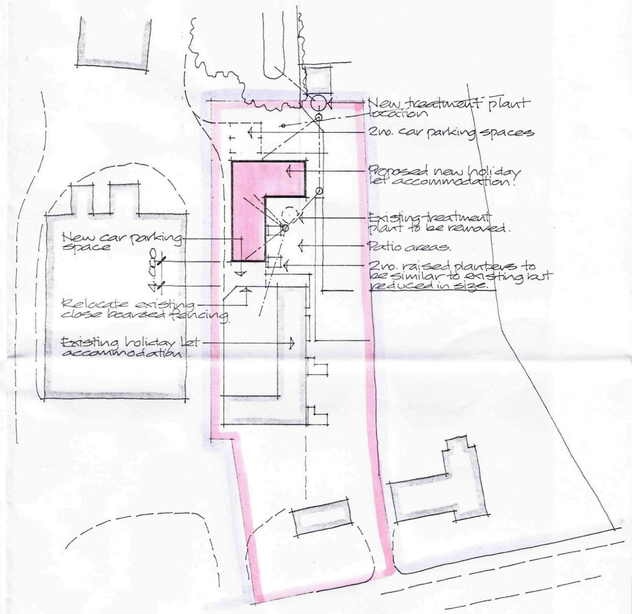

SITE LAYOUT Scale 1:500

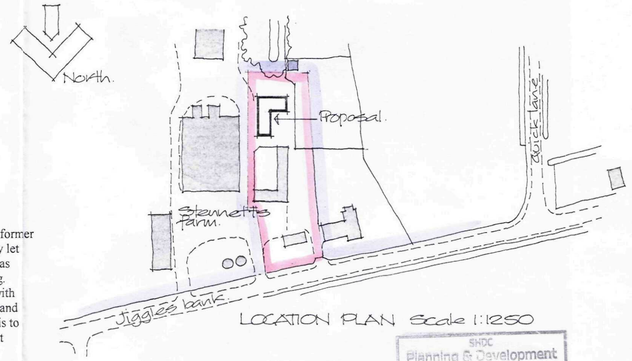

LOCATION PLAN Scale 1:1250

Finishes:

Walls: New facing brickwork to match existing adjacent former agricultural buildings already converted to holiday let accommodation and to be either reclaimed bricks as existing or new facing bricks to match the existing. Samples of the proposed bricks are to be agreed with SHDC planning department. Bricks are to be laid and pointed in lime rich mortar and facing brickwork is to resemble English garden wall bond as the adjacent building.

Roof: To be finished in natural slate similar to the adjacent building. Roof pitch to be 30 degrees to the smaller span and slightly lower pitch to the wider span to enable ridges to be at the same level.
Gutters and downpipes to be cast iron and gutters to be supported by rise and fall brackets.

Windows & external doors/glazed screens:
All to be timber framed and to be to the same design/detailing as adjacent existing holiday cottages. Finishes to be stain/preservative as existing.

SHDC
Planning & Development
19 OCT 2009
Ref: 0825-09

Project
PROPOSED ADDITIONAL HOLIDAY LET ACCOMMODATION, STENNETTS FARM COTTAGES, STENNETTS FARM, JIGGLES BANK, MOULTON EAUGATE, SPALDING.

Client
MR & MRS J ASHTON

ALAN HORNSBY
ARCHITECTURAL SERVICES LTD
"Little Acre"
Peak Hill, Cowbit,
Spalding, Lincs. PE12 6AW
Tel. Holbeach (01406) 380591

Scale 1:50 &1: 100 Drg. no. 09/25/02
Date October 2009