


West [Front] Elevation (1:100) 0 1 2 3 4 5m

South [Side] Elevation

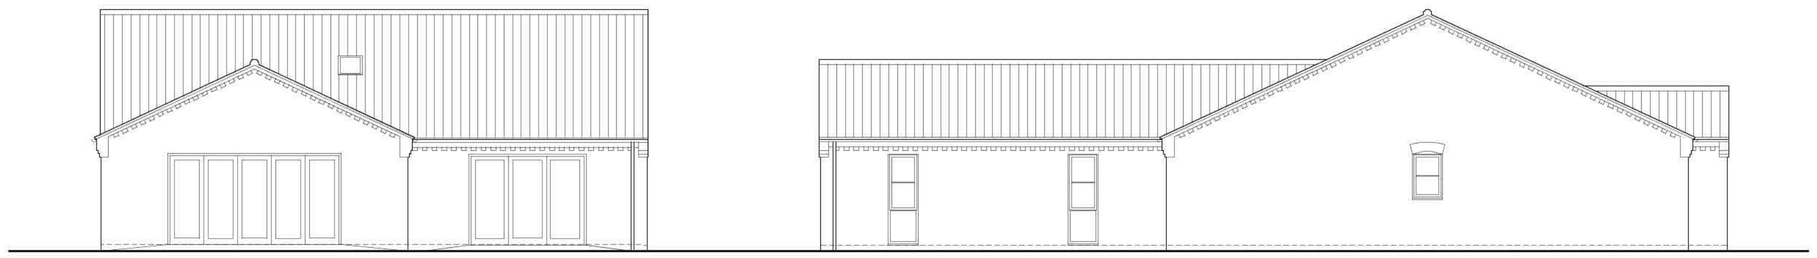


East [Rear] Elevation

North [Side] Elevation



[West] Street Elevation Fronting Green Bank (1:200) 0 1 2 3 4 5 10m

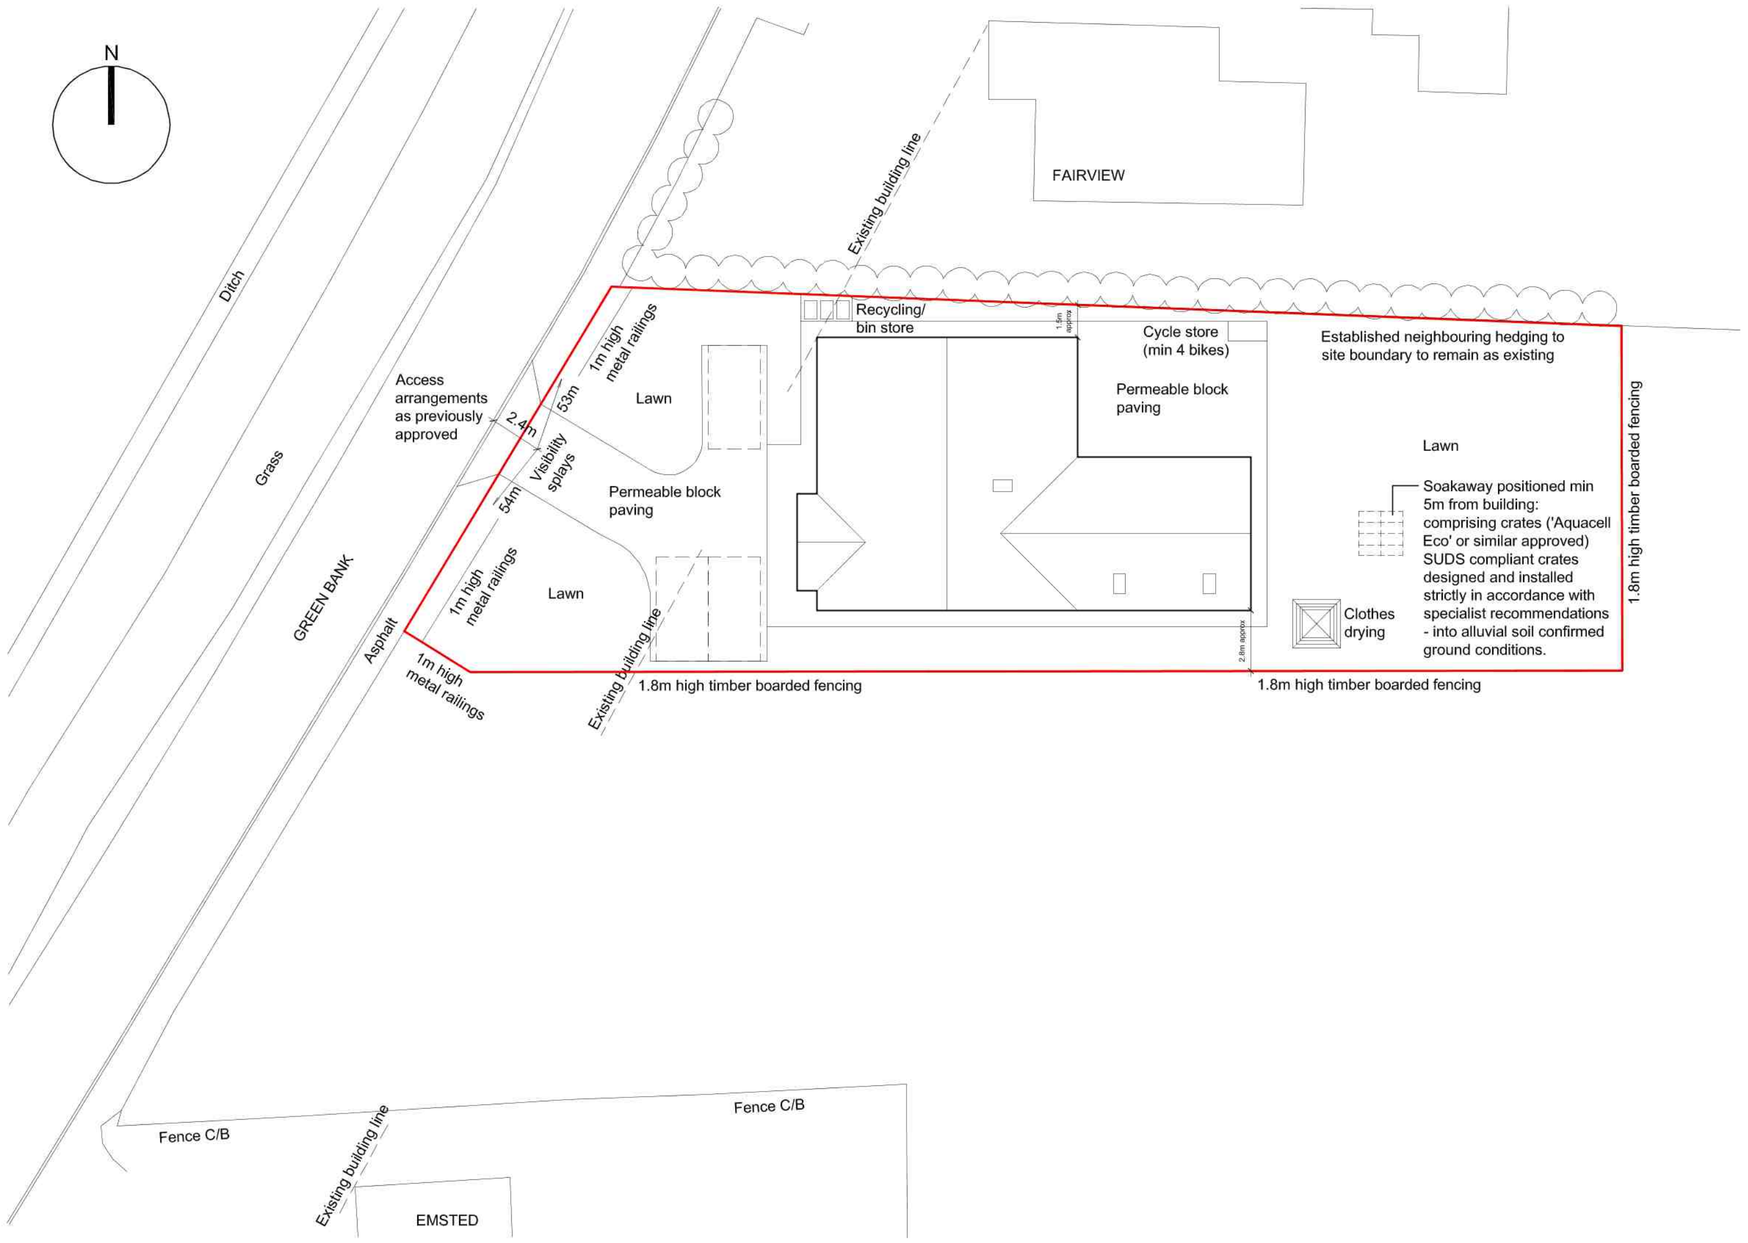

Proposed Site Plan (1:200) 0 1 2 3 4 5 10m


Materials:

Roof:
Edilians (Imerys) Double Panne S Pantile, Burnt Red

Walls:
Vandersanden Audley Antique

Windows & Doors:
Cream upvc
(Grey rooflights)

Rainwater goods:
Black plastic half round gutters and matching downpipes

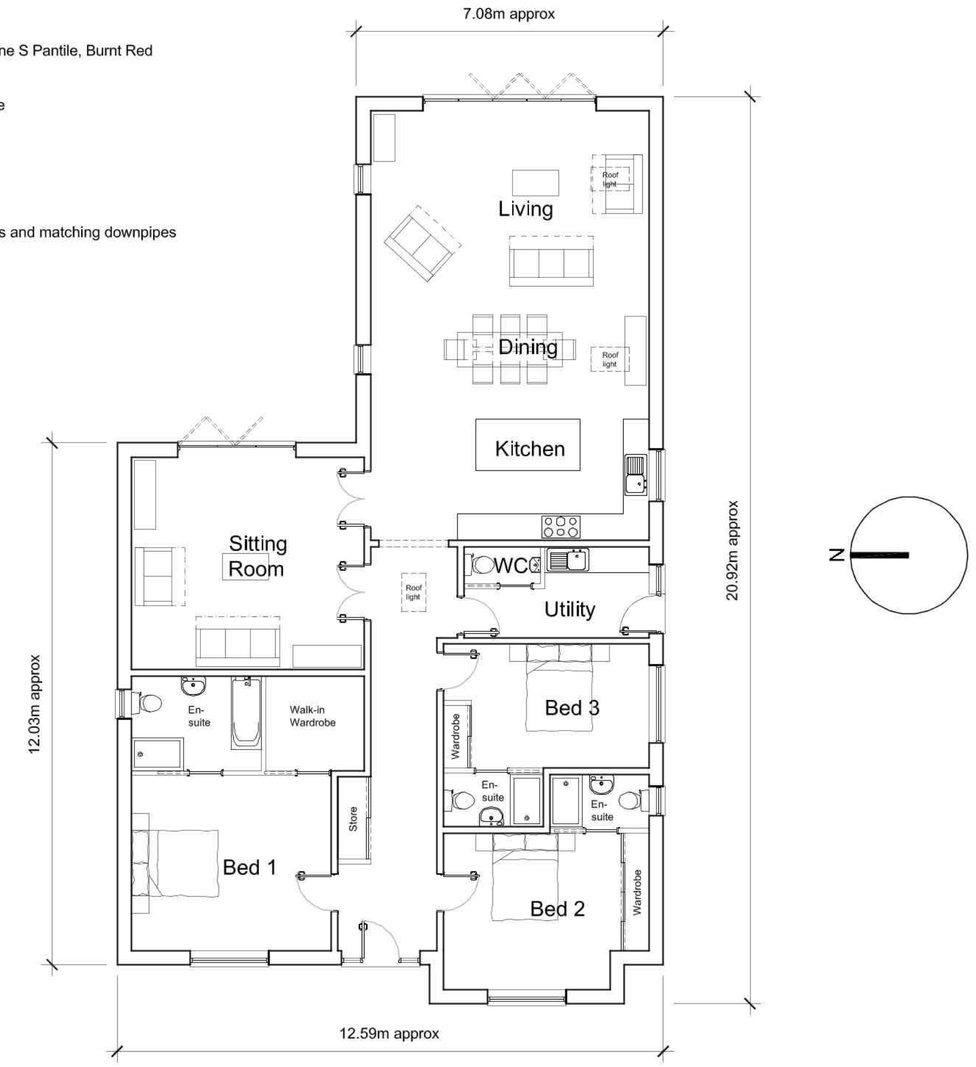

Ground Floor Plan (1:100) 0 1 2 3 4 5m



Location Plan (1:2500)

All dimensions to be verified on site by Main Contractor before the start of any shop drawings or work whatsoever either on their own behalf or that of sub-contractors.

Report any discrepancies to the Contract Administrator at once.

This drawing is to be read with all relevant Architect's and Engineer's drawings and other relevant information.

Andrew M Wright Ltd. Registered in England & Wales No. 9399024.
Registered office: 22 Church Street, Holbeach, Spalding, Lincs. PE12 7LL

LEGEND: DO NOT SCALE

Revision:	Date:	Description:	Drw:	Chk:
P1	25.09.20	Planning Issue -	AMW	AMW
D1	23.09.20	Draft Issue -	AMW	AMW

ANDREW M WRIGHT LTD
CHARTERED ARCHITECT

26 Joys Bank, Holbeach St Johns, Spalding, Lincs, PE12 8SD
Telephone: 01406 540573 Mobile: 07940 914778

Project:
Green Bank
Whaplode Drove
Spalding
Lincs

Drawing Title:
Site Plan, Floor Plan & Elevations

Client:
Mr & Mrs R Balding

Drawn:	Checked:	Date:	Scale:	Paper Size:
AMW	AMW	23.09.20	As shown	A1

Job No.:	Dwg No.:	Stage:	Revision:
082006	PD01	Planning	P1