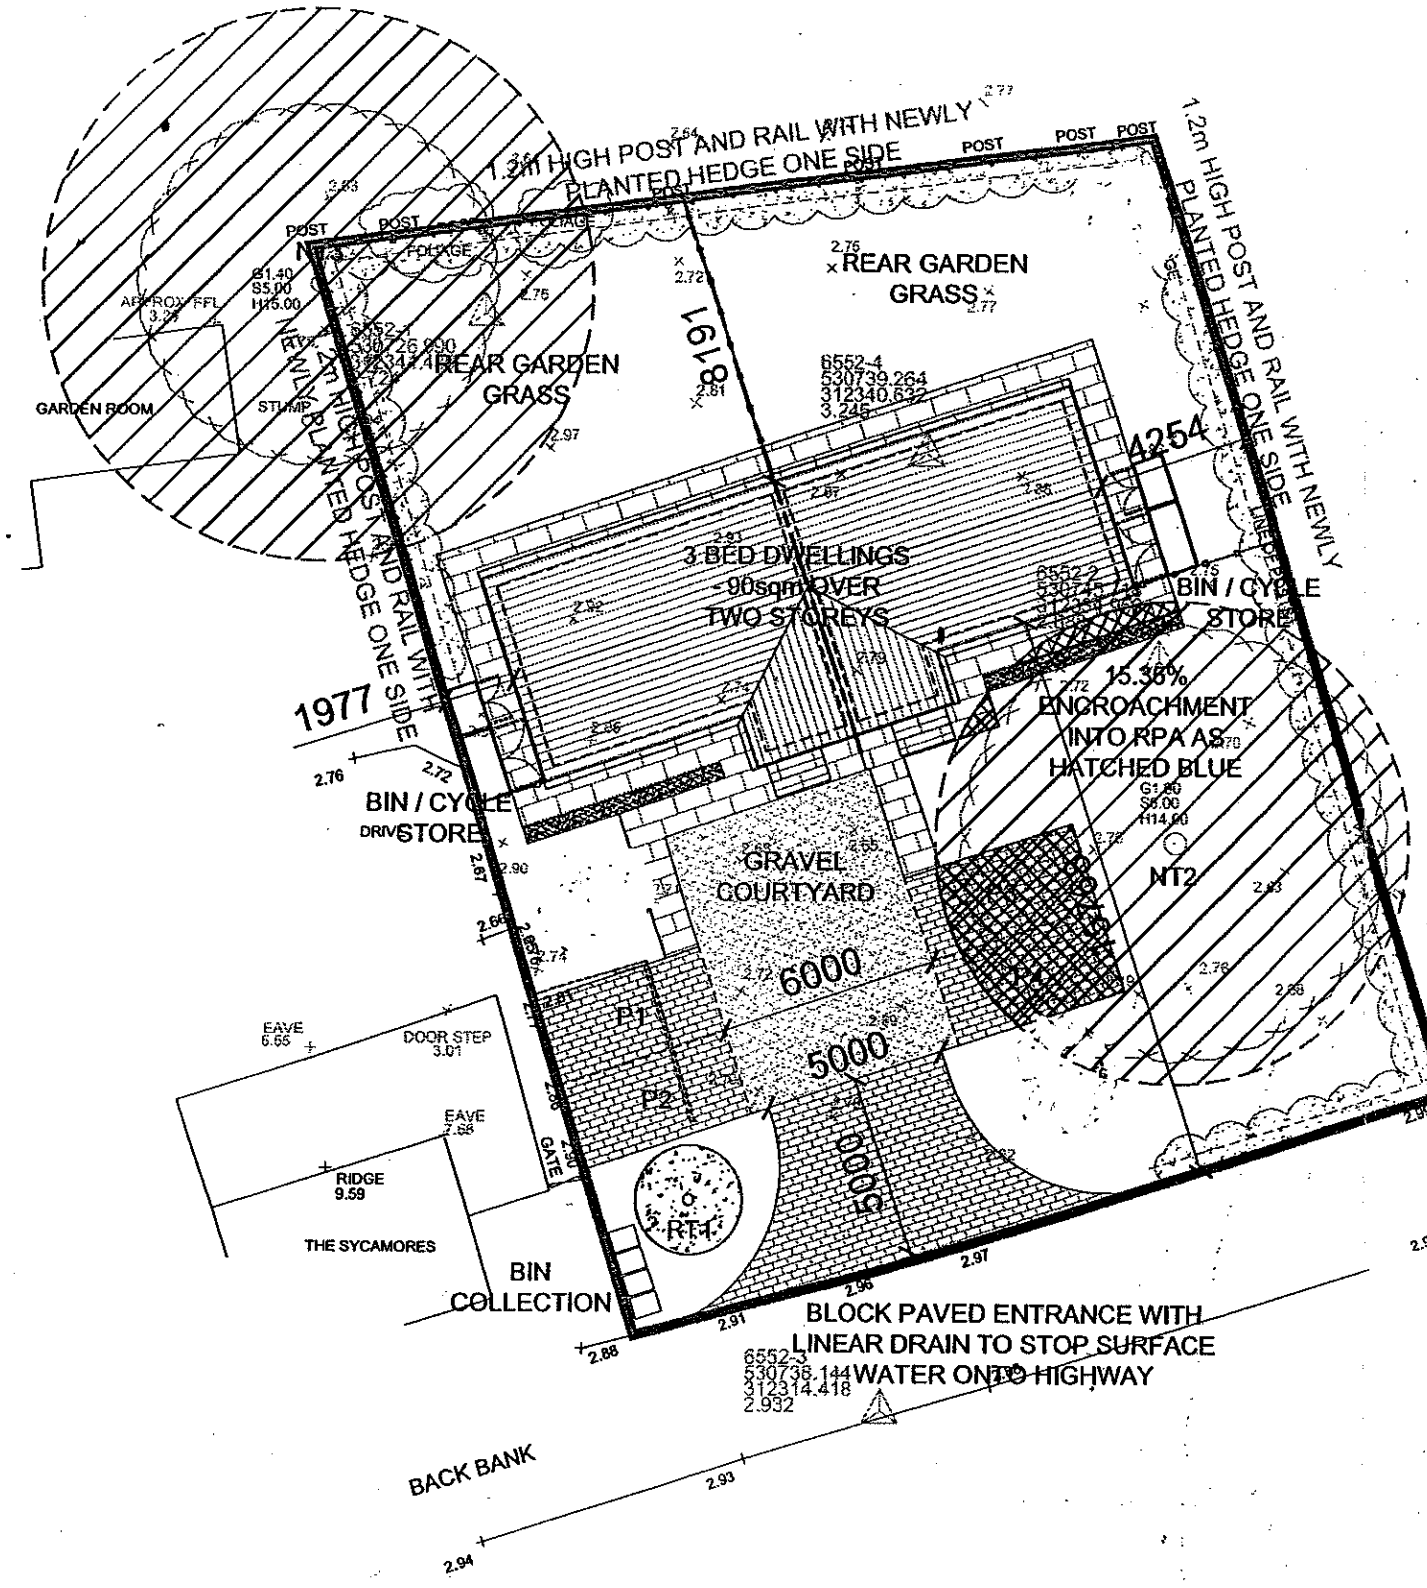


RTX = REPLACEMENT TREES

RT1 & RT2 = 2 - 10 year-old (approx.) Yew trees, around 1.5m in height at planting

RT3 & RT4 = Carpinus betulus "Fastigiata" 10-12cm dia select standard


Planting spec/guards for broadleaf trees as per image below.

1.2m High post and rail fence with hedge one side.
Hawthorn - Crataegus monogyna
Blackthorn - Prunus spinosa
Field Maple - Acer campestre
Alder - Alnus glutinosa
Guelder Rose - Viburnum Opulus


Plants 20-40cm in height, bare root.

1.8m Closed boarded timber fence

Hedge planting - Double Staggered Row: The plants to be laid out to form a double staggered row at 300mm centres, plants at 250mm centres within each row (see image below).

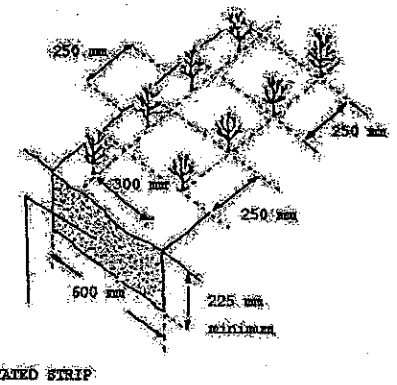

Hedge planting

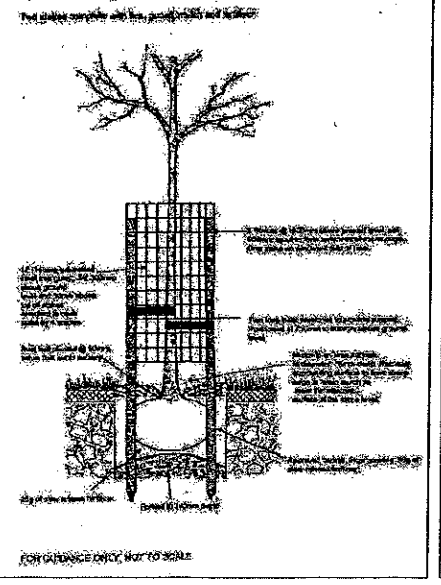

DO NOT SCALE FROM THIS DRAWING

The contractor is to check all dimensions on site and report any discrepancies to the architect. All rights described in chapter IV of the copyright, designs and patents act 1988 have been generally asserted.

Drawn | Check

FIRST ISSUE

TMV ARCHITECTS
INFO@TMVARCHITECTS.CO.UK
+44(0) 7545 821 587 | +44(0) 7920 097 130

Drawn | Check

Project
THE SYCAMORES, BACK BANK, SHEPEAU STOW

Drawing
PROPOSED SITE PLAN

A. 16.8.19 RT3 & RT4 deleted MG
B. 26.9.19 RT2 deleted MG

Scale | Date

Ref. | Drawing No. | Rev.

467/01 B