



PROPOSED SIDE ELEVATION

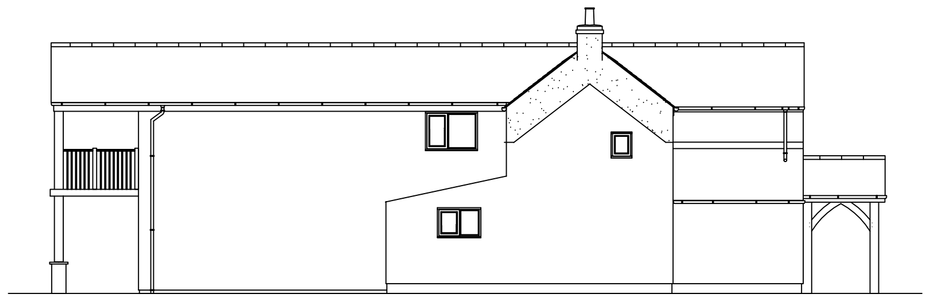

PROPOSED REAR ELEVATION



PROPOSED SIDE ELEVATION

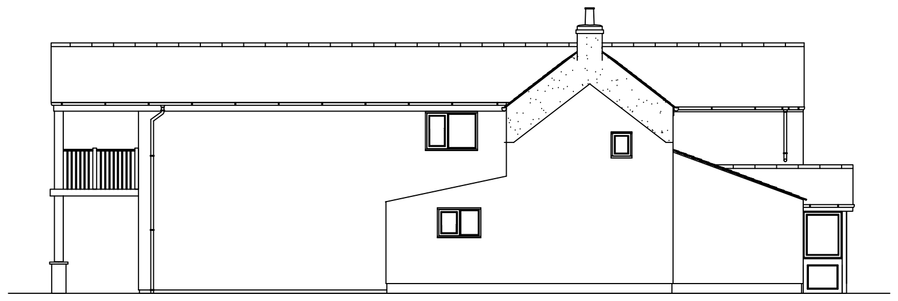


PROPOSED SIDE ELEVATION
(with amendments)




PROPOSED REAR ELEVATION
(with amendments)




PROPOSED SIDE ELEVATION
(with amendments)

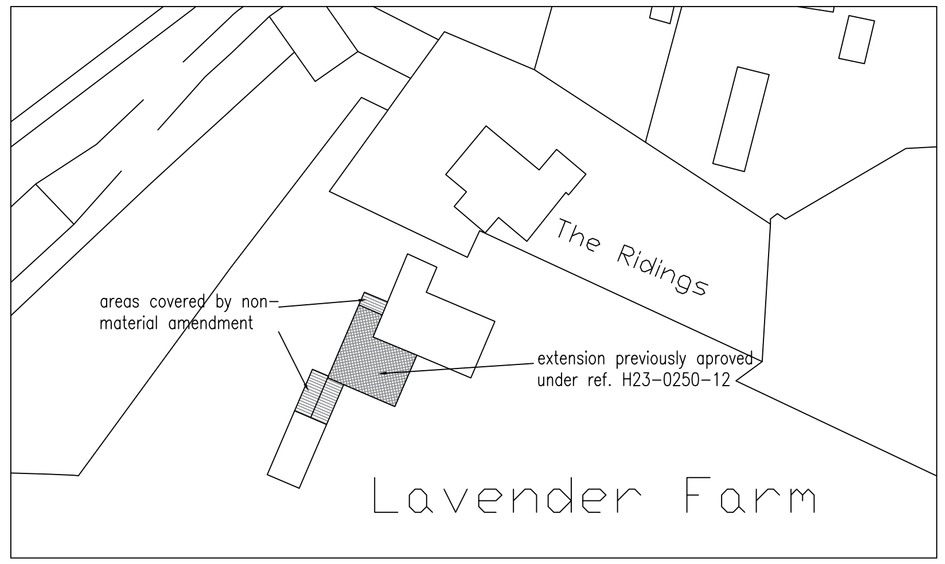


BLOCK PLAN

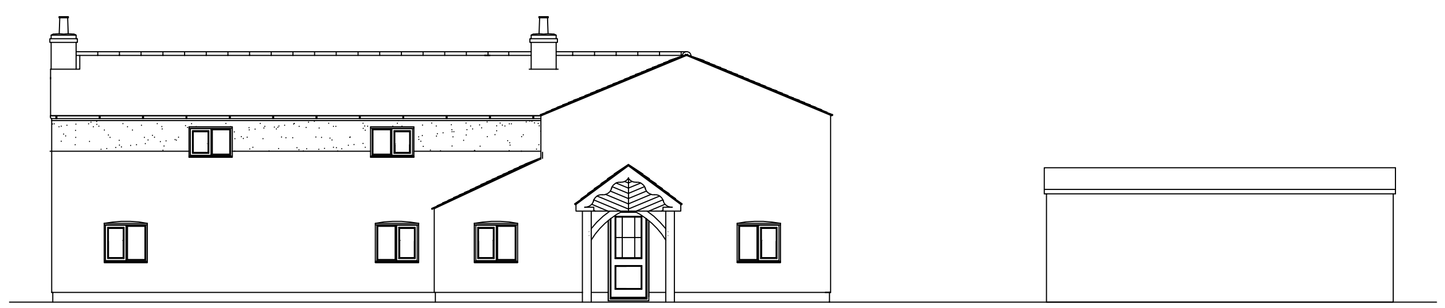

PROPOSED FRONT ELEVATION

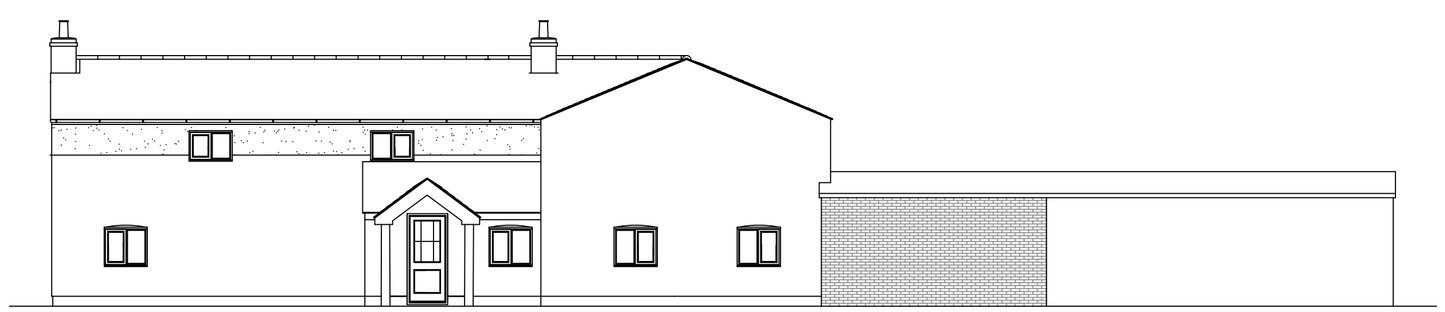

PROPOSED FRONT ELEVATION
(with amendments)

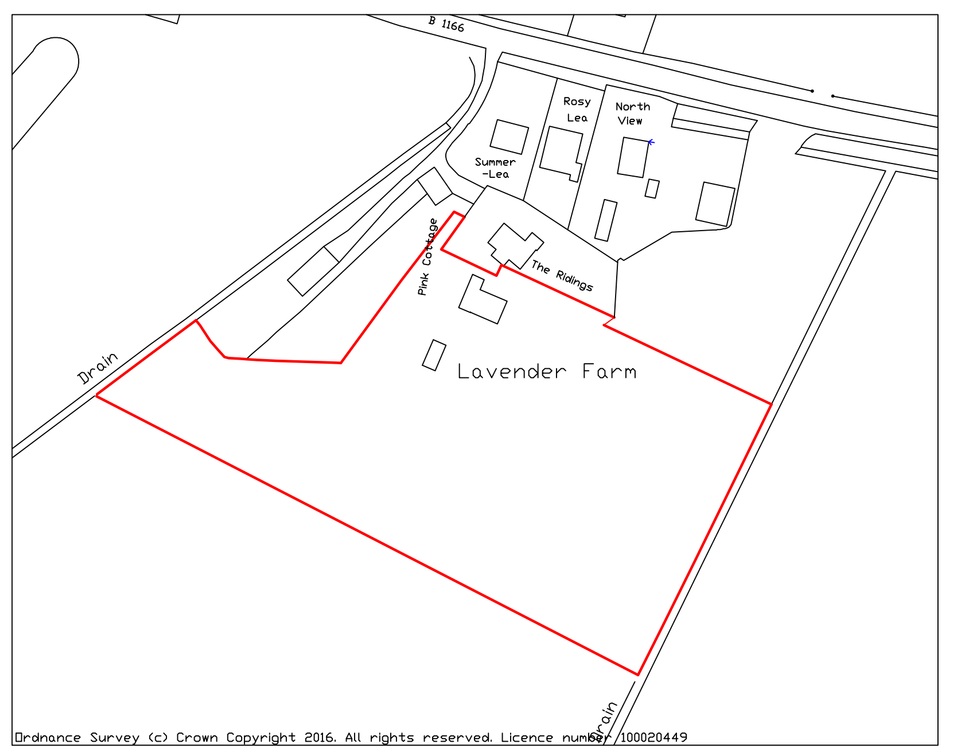

SITE PLAN

Ref:	Revision:	Date:

W2 ARCHITECTURAL LIMITED

Rualen, Mill Green Road, Pinchbeck, Spalding,
Lincolnshire, PE11 3PU
01775 712115
w2architectural@gmail.com

Project:
PROPOSED EXTENSION & ALTERATIONS

Client:
MR & MRS WILLIAMS
LAVENDER FARM
DROVE ROAD
SHEPEAU STOW
LINCS

DRAWING:
PROPOSED ELEVATIONS
BLOCK PLAN
SITE PLAN

DRAWING N°:	DATE:
W2/1477/16/01	AUGUST 2016
DRAWN BY: JC	SCALE: 1:100 1:500 1:1250

COPIES OF THESE DRAWS. MUST NOT BE TRACED, TRACED OR ALTERED FOR ANY PURPOSE OTHER THAN THAT FOR WHICH THEY ARE ISSUED WITHOUT WRITTEN PERMISSION OF W2ARCHITECTURAL LTD. THESE SERVICES ARE PRODUCED ONLY FOR THE PURPOSE OF OBTAINING PLANNING OR BUILDING REGULATIONS APPROVAL AND DO NOT CONTAIN A FULL SPECIFICATION FOR THE PROPOSED WORKS AND MUST NOT BE USED AS A CONTRACT DOCUMENT ALONE.
THE PROPOSED WORK WILL NOT BE SUPERVISED/INSPECTED BY W2 ARCHITECTURAL LTD (unless agreed otherwise in writing by the client), THEREFORE IT IS THE CLIENT OR THEIR APPOINTED BUILDER/CONTRACTOR'S RESPONSIBILITY TO CONTROL WORKMANSHIP/MATERIALS & SPECIFICATION AND ANY VARIATIONS TO THE CONTRACT. IT IS NEITHER PRACTICAL OR REASONABLE TO SHOW ALL RELEVANT MATTERS ON THE DRAWINGS, THE FACT THAT MATTERS ARE NOT MENTIONED DOES NOT ALLEVIATE THE BUILDER/CONTRACTOR FROM RESPONSIBILITY OF NON-COMPLIANCE IN CARRYING OUT THE WORK. ALL WORKS AND MATERIALS TO BE FITTED AND INSTALLED TO THE MANUFACTURERS INSTRUCTIONS AND COMPLY WITH THE MANUALS AND APPROVED DOCUMENTS OF THE BUILDING REGULATIONS AND CURRENT NHBC TECHNICAL REQUIREMENTS CODES OF PRACTICE, BRITISH STANDARDS OR EUROPEAN CODE etc. ALL MEASUREMENTS ON THIS DRAWING ARE NOT TO BE SCALED FOR CONSTRUCTION/ORDERING PURPOSES. ALL DIMENSIONS FOR SETTING OUT OF THE WORKS AS SHOWN ON THE DRAWING TO BE CHECKED BY THE BUILDER/CONTRACTOR PRIOR TO THE COMMENCEMENT OF WORK AND ANY DISCREPANCIES REPORTED IMMEDIATELY. WHERE APPLICABLE DIMENSIONS SHOWN ARE EITHER THE MINIMUM OR MAXIMUM PERMISSIBLE AS DETAILED IN THE RELEVANT BUILDING REGULATIONS, BRITISH STANDARDS OR CODES OF PRACTICE. DIMENSIONS SHOWN ARE NOMINAL AND ALL WORKS MUST BE SET OUT TO ACCOMMODATE ELECTRICAL ELEMENTS. ELECTRICAL ELEMENTS ARE NOT GENERALLY SHOWN. THE ACTUAL POSITIONING OF APPLIANCES MUST BE ESTABLISHED BY THE BUILDER/CONTRACTOR PRIOR TO COMMENCEMENT OF WORK AND REPOSITIONED TO SUIT THE INDIVIDUAL SERVICE SUPPLIERS INSTALLATION RECOMMENDATIONS.

HEALTH & SAFETY
The client is to ensure that the appointed contractor is familiar with and complies with Health & Safety for Building Sites and Work Places.