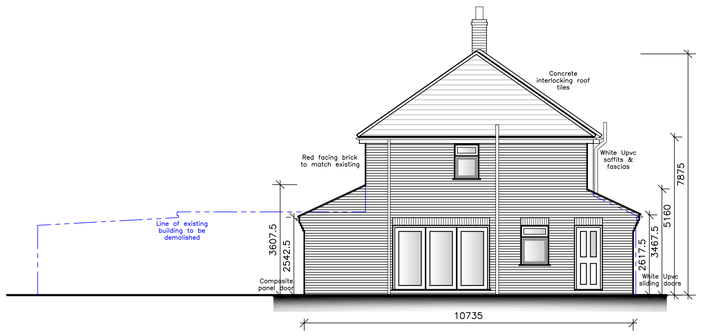


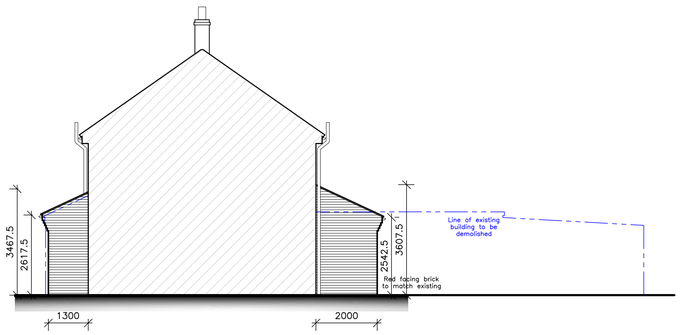

## FRONT (EAST) ELEVATION
SCALE 1:100




## SIDE (SOUTH) ELEVATION
SCALE 1:100

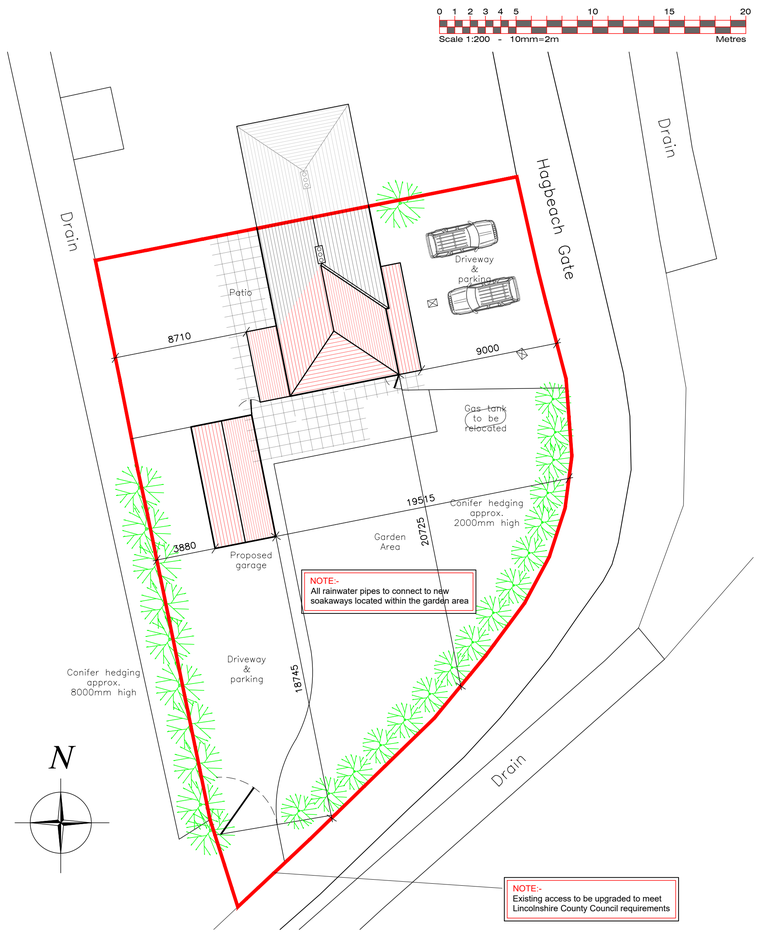



## REAR (WEST) ELEVATION
SCALE 1:100

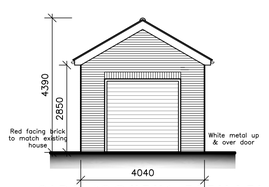



## SIDE (NORTH) ELEVATION
SCALE 1:100

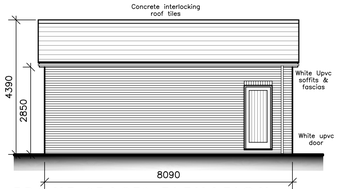


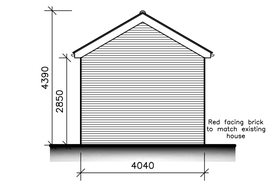

## SITE LAYOUT PLAN
SCALE 1:200



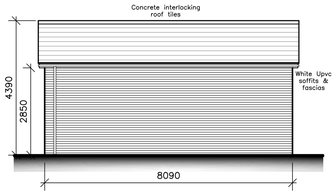

## SIDE (SOUTH) ELEVATION
SCALE 1:100



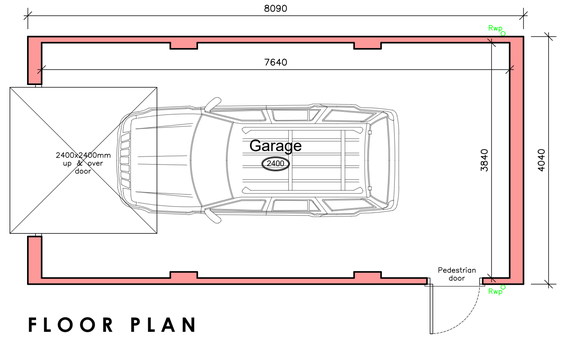

## FRONT (EAST) ELEVATION
SCALE 1:100



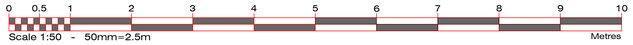

## SIDE (NORTH) ELEVATION
SCALE 1:100




## REAR (WEST) ELEVATION
SCALE 1:100




## FLOOR PLAN
SCALE 1:50




| | | |
|---|---|---|
| Rev A | Gas tank relocated | 23-04-2024 |
| Rev B | Note added to access point | 12-06-2024 |
| Rev C | Alterations to internals & externals | 07-10-2024 |


Residential | Commercial | Industrial

STUDIO21 DESIGN
ARCHITECTURAL SERVICES

Little Bishops Cottage Staunt Road Frithville Boston Lincolnshire PE22 7ED

T 01205 750890 M 07970 108502
E enquiries@studio21design.co.uk
W www.studio21design.co.uk


APPLICANT NAME:
Mr H Harris & Miss I Roberts

PROPOSAL:
Proposed Extension
8 Hagbeach Gate
Whaplode
Spalding
Lincolnshire, PE12 6TU

DATE:
April 2024

SCALE:
As Shown

DRAWING TITLE:
Proposed Elevations
Proposed Garage

DRAWING NO:
14-479-05

REVISION:
B


© All rights reserved. No part of this drawing may be reproduced in any material form or transmitted to any other person without prior written permission of Studio 21 Design Ltd.
Do not scale this drawing, use figured dimensions only.
Contractors are responsible for taking and checking site dimensions.
Any discrepancies must be reported immediately.


A1