



Front Elevation (1:100)


Side Elevation (1:100)

Rear Elevation (1:100)


Side Elevation (1:100)

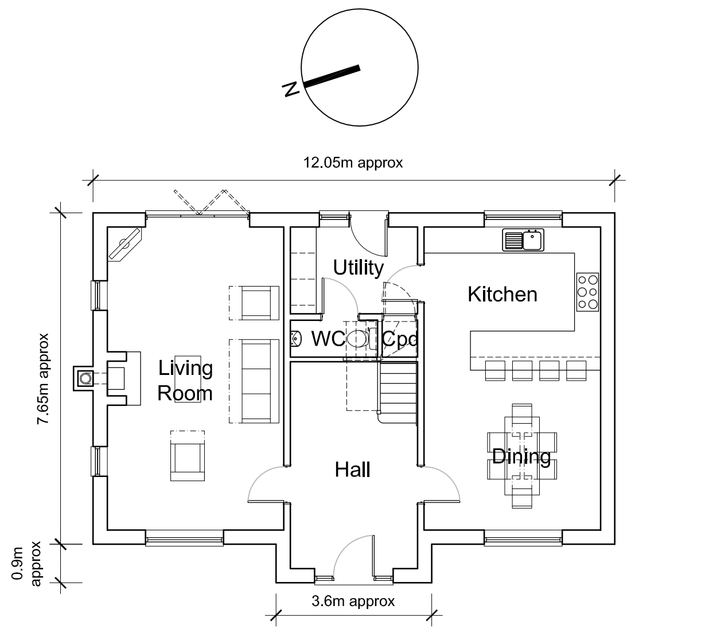



Ground Floor Plan (1:100)

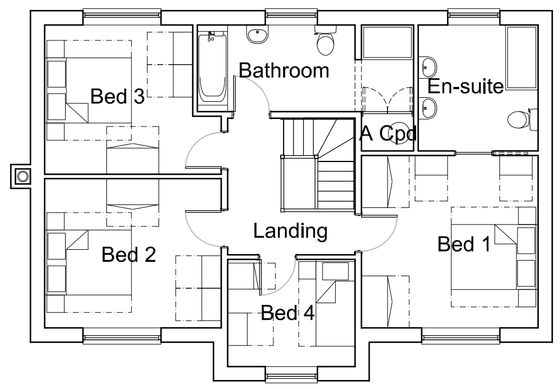


First Floor Plan (1:100)

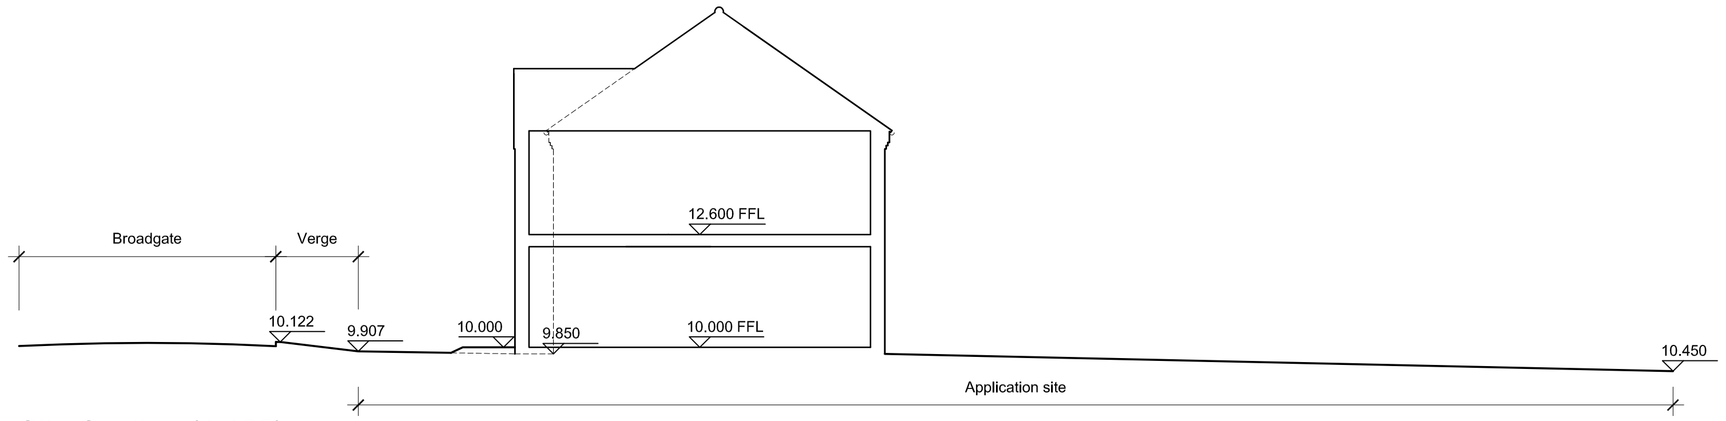


Site Section (1:100)

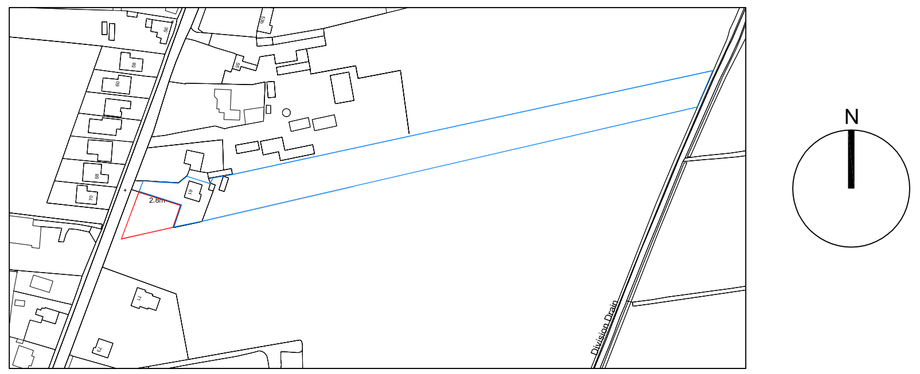


Location Plan (1:2500)




Existing Block Plan (1:200)




Proposed Block Plan (1:200)

All dimensions to be verified on site by Main Contractor before the start of any shop drawings or work whatsoever either on their own behalf or that of sub-contractors.

Report any discrepancies to the Contract Administrator at once.

This drawing is to be read with all relevant Architect's and Engineer's drawings and other relevant information.

Andrew M Wright Ltd. Registered in England & Wales No. 9399024.
Registered office: 22 Church Street, Holbeach, Spalding, Lincs. PE12 7LL

LEGEND: DO NOT SCALE

Legend to materials:-

1 = Facing brickwork

2 = Feature brickwork - soldier courses and corbelling

3 = Concrete interlocking roof tiles

4 = Cream upvc windows

5 = Coloured composite door

6 = Cream upvc doors

7 = Black plastic rainwater goods

Tarmacadam

Gravel

Paving flags

Grass

| Revision: | Date: | Description: | Drw: | Chk: |
|---|---|---|---|---|
| P1 | 28.08.18 | Planning Issue | AMW | AMW |
| D2 | 28.08.18 | Draft Issue | AMW | AMW |
| D1 | 24.08.18 | Draft Issue | AMW | AMW |

ANDREW M WRIGHT LTD
CHARTERED ARCHITECT
26 Joys Bank, Holbeach St Johns, Spalding, Lincs, PE12 8SD
Telephone: 01406 540573 Mobile: 07940 914778

Project:
61 Broadgate
Whaplode Drove
Spalding
Lincs

Drawing Title:
Plans & Elevations

Client:
Mr G S Biver

| Drawn: | Checked: | Date: | Scale: | Paper Size: |
|---|---|---|---|---|
| AMW | AMW | 18.08.18 | As shown | A1 |

| Job No.: | Dwg No.: | Stage: | Revision: |
|---|---|---|---|
| 071801 | PD01 | Planning | P1 |