
NOTES

1. All discrepencies to be referred to the Architect before commencing.
2. This drawing is copyright.

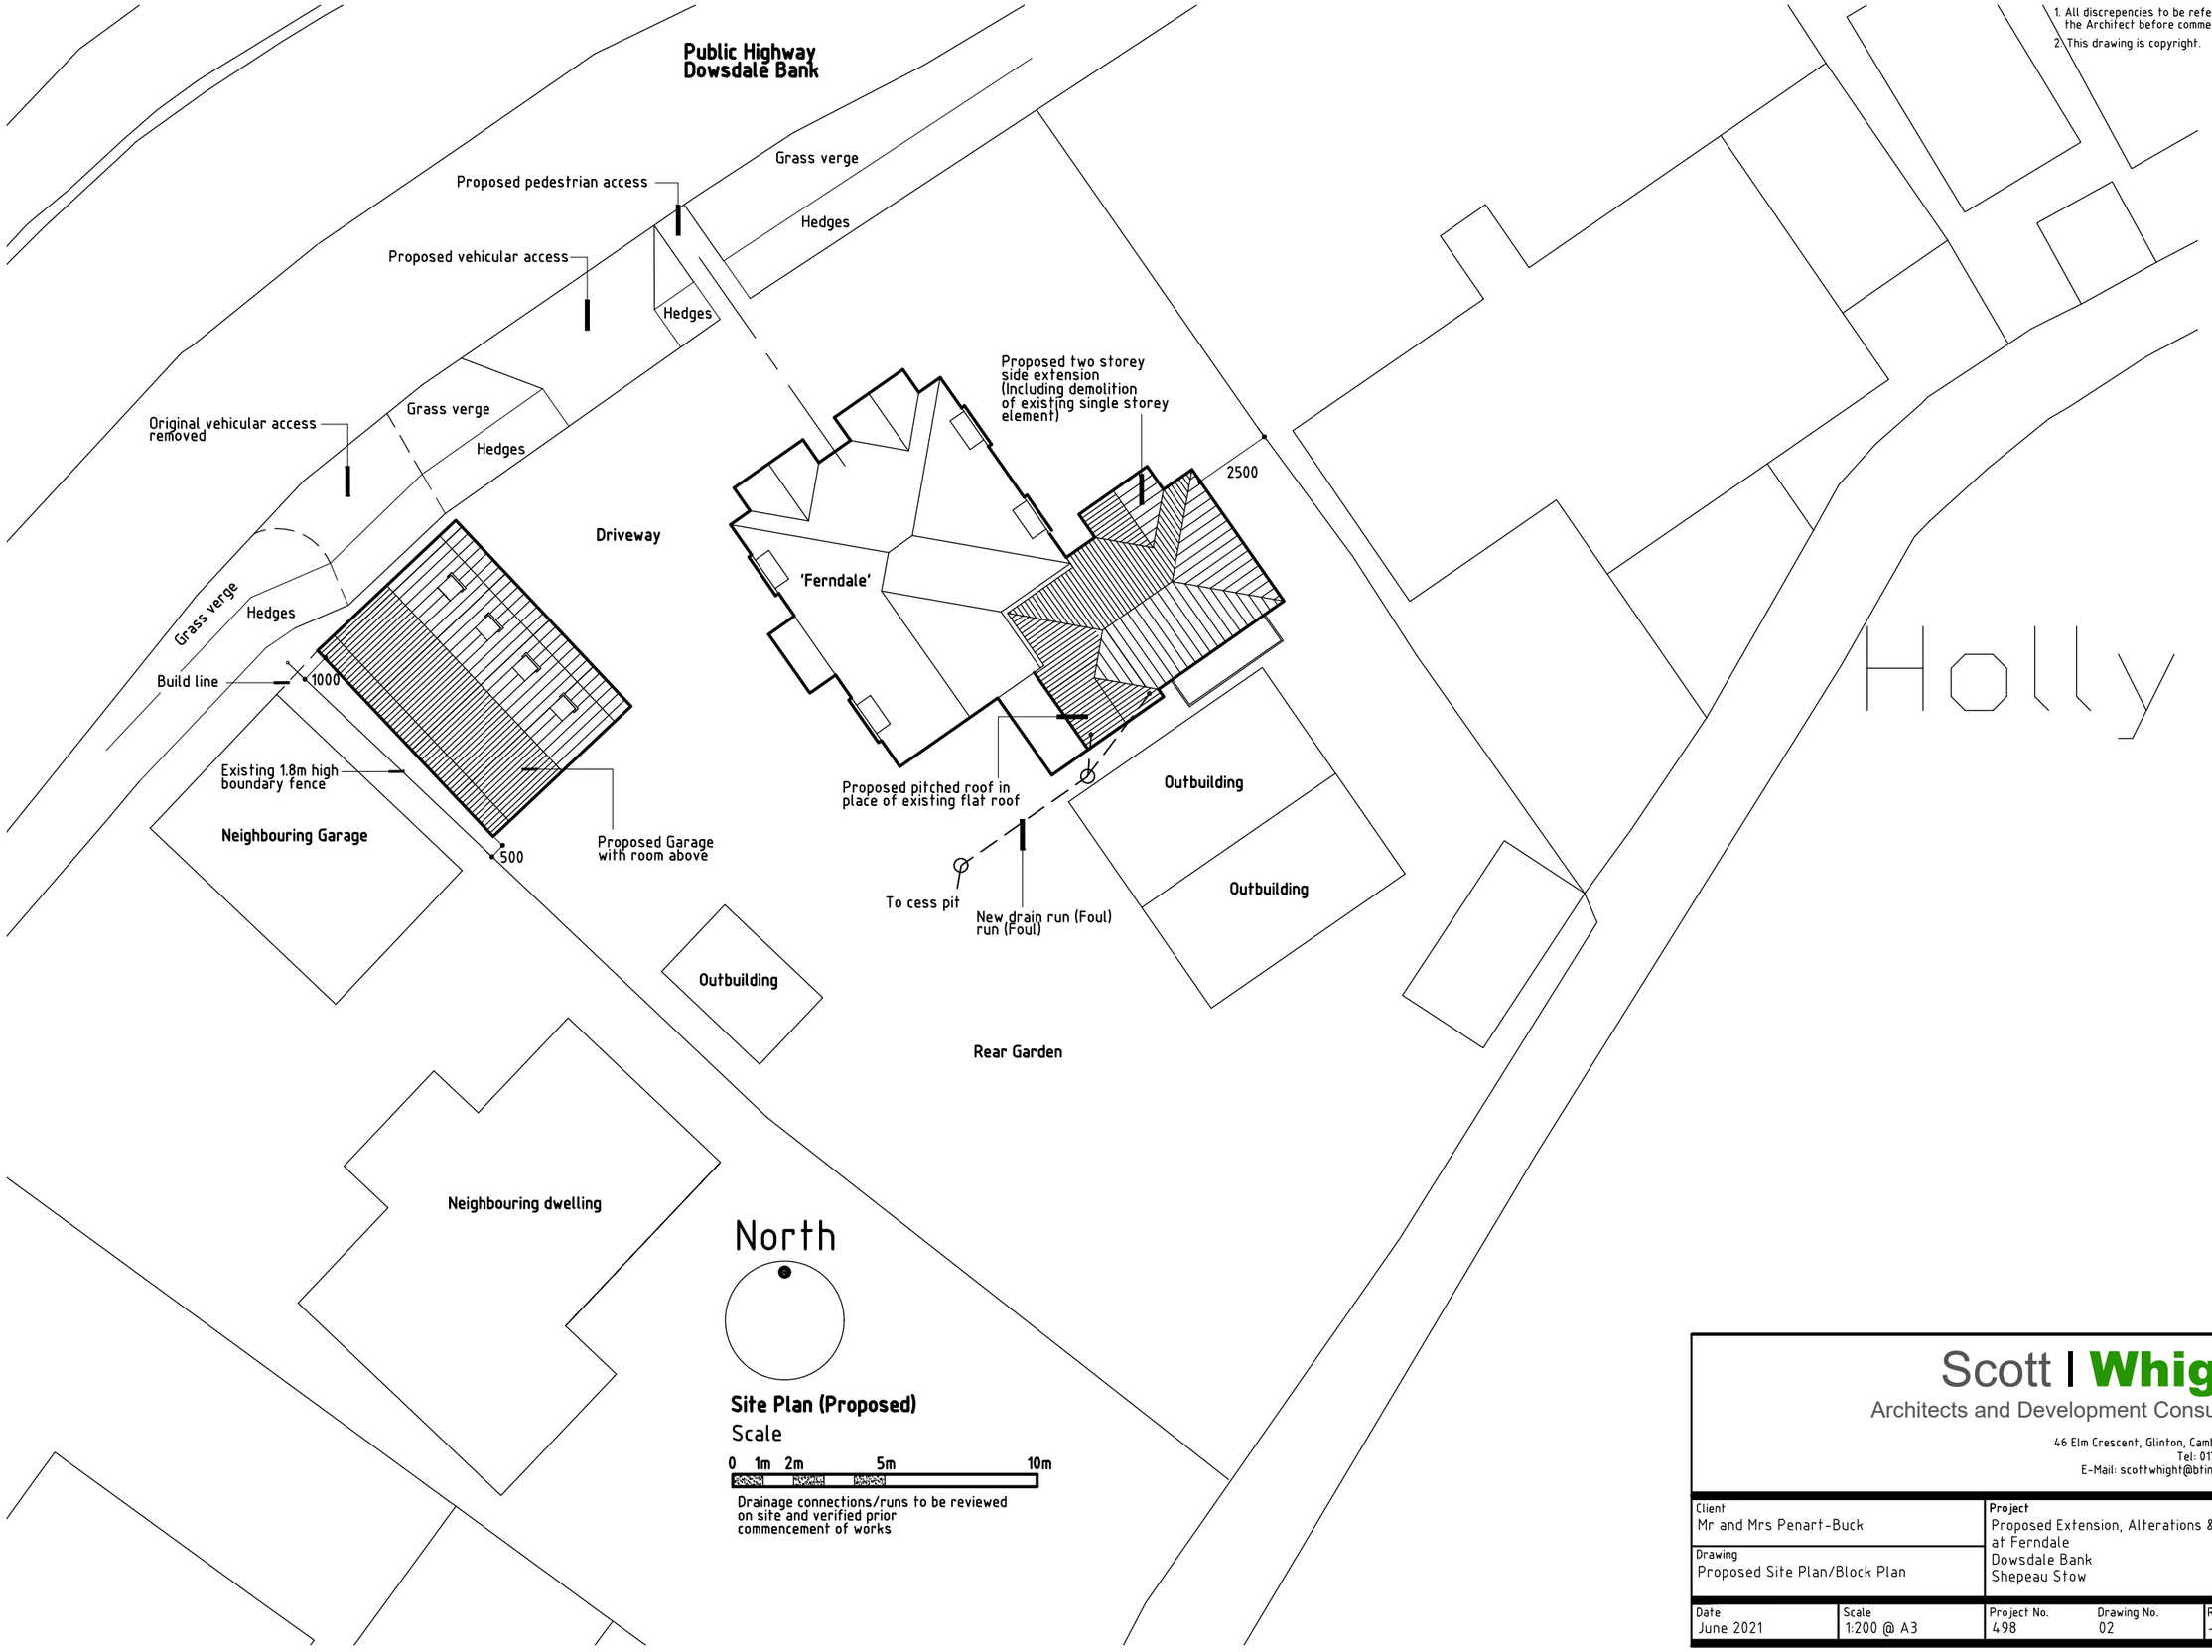

Site Plan (Proposed)

Scale

0 1m 2m 5m 10m

Drainage connections/runs to be reviewed on site and verified prior commencement of works

Scott I Whight

Architects and Development Consultants

46 Elm Crescent, Glinton, Cambs, PE6 7LE
Tel: 01733 253543
E-Mail: scottwhight@btinternet.com

Client: Mr and Mrs Penart-Buck	Project: Proposed Extension, Alterations & Garage at Ferndale, Dowsdale Bank, Shepeau Stow
Drawing: Proposed Site Plan/Block Plan	

Date	Scale	Project No.	Drawing No.	Revision
June 2021	1:200 @ A3	498	02	-