
NOTES

1. All discrepencies to be referred to the Architect before commencing.
2. This drawing is copyright.

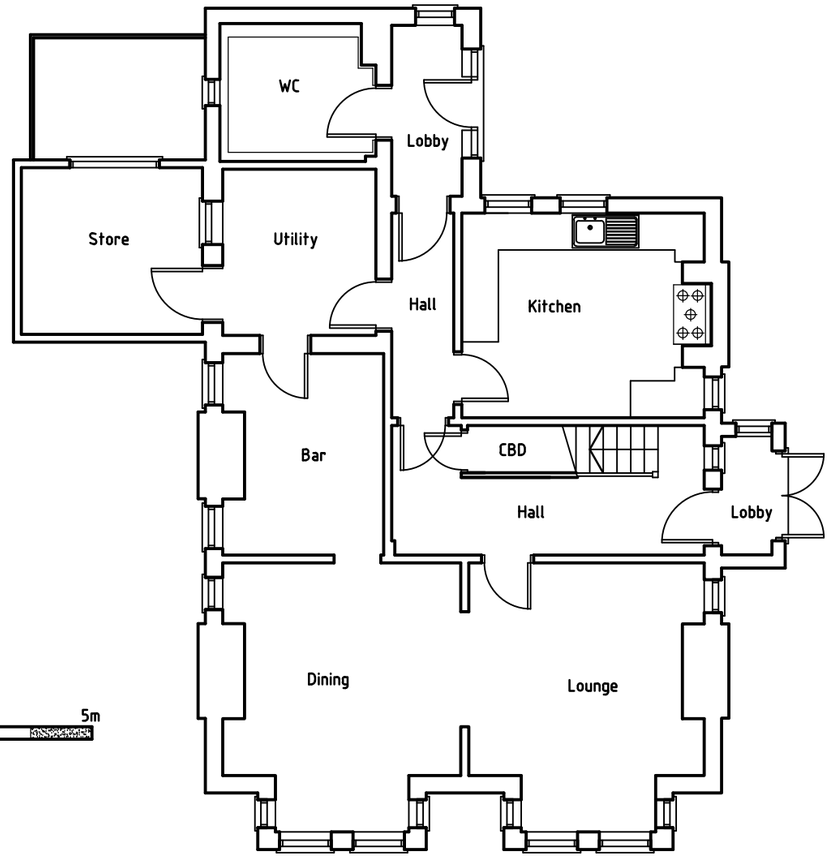

Ground Floor Plan

Scale

0 1m 2m 5m

Scott I Whight

Architects and Development Consultants

46 Elm Crescent, Glinton, Cambs, PE6 7LE
Tel: 01733 253543
E-Mail: scottwhight@btinternet.com

Client: Mr and Mrs Penart-Buck		Project: Proposed Extension, Alterations & Garage at Ferndale Dowsdale Bank Shepeau Stow		
Drawing: Existing Ground Floor Plan				
Date: June 2021	Scale: 1:100 @ A3	Project No.: 498	Drawing No.: 03	Revision: -