
GENERAL NOTES:


1. This drawing is subject to copyright (C), all rights reserved. VOOR Architectural Design Ltd.
2. Drawing is not to be copied, reproduced or redistributed either in whole or in part without the prior written permission of VOOR Architectural Design Ltd. No liability will be accepted for any loss or degradation of the information resulting from uncontrolled issues and conversion from the file format as originally issued.
3. This drawing is to be read in conjunction with all relevant drawings and specifications.
4. This drawing shall not be scaled; use only figured dimensions. All dimensions are shown in millimetres and levels in metres above OS Datum.
5. Dimensions and conditions shall be verified on site. Any discrepancies between this drawing and site conditions shall be brought to the attention of the designer for resolution prior to placing orders or construction.
6. All work shall comply with the Building Regulations and the requirements of the Local Authority, current Codes of practice and British Standards.
7. Dimensions indicated thus:- *are to be confirmed on site.
8. When this drawing is issued in .dwg and print format, it is an uncontrolled version issued for information only, any subsequent documents/drawings produced by the recipient is their sole responsibility.

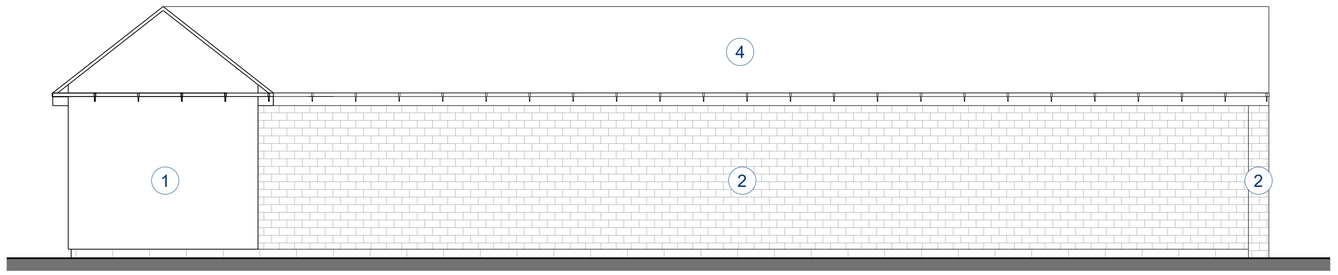


NORTH ELEVATION

DRAWING LEGEND:


1. Render finish as existing
2. Brick finish as existing
3. UPVC windows and doors as existing
4. Roman roof tile as existing
5. Wooden doors as existing

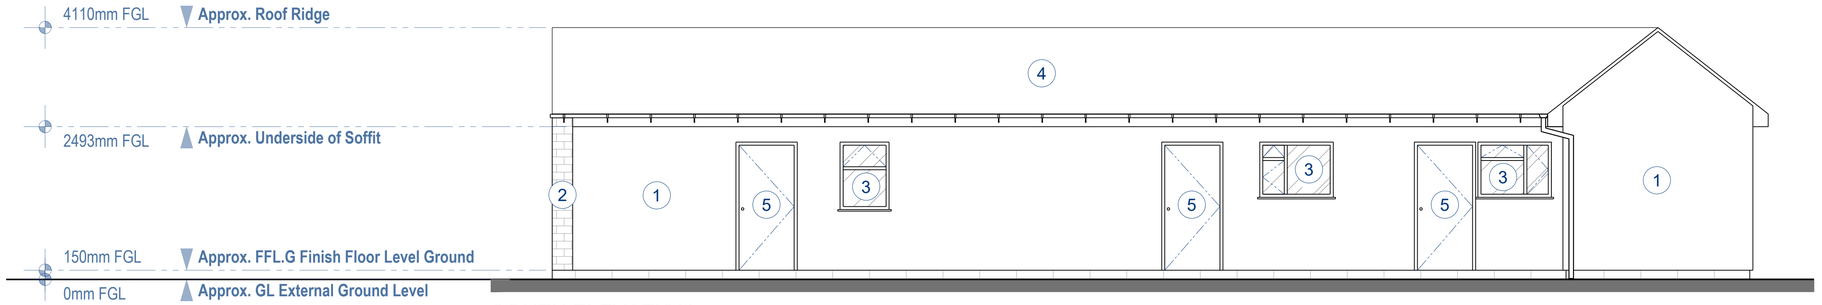

SOUTH ELEVATION

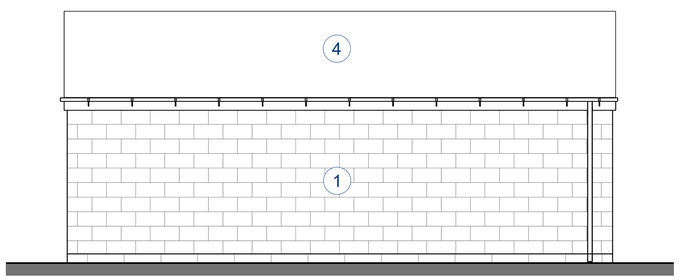

EAST ELEVATION

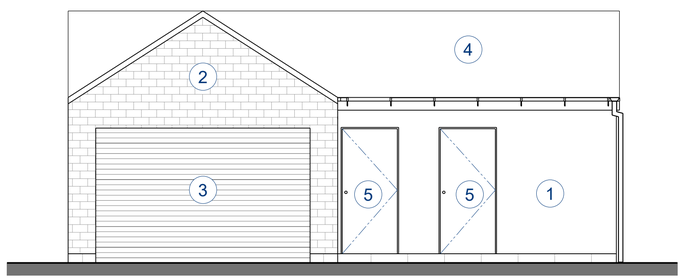

WEST ELEVATION

EXISTING GARAGE ELEVATIONS

Building To Be Demolished

0m 1m 2m 3m 4m 5m

VISUAL SCALE 1:50 @ A1

E01	Existing drawing issued for information.	2026.09.11
REV:	*DESCRIPTION*	*DATE:*

DATE STARTED:	*SCALE:*	*DRAWN BY:*
July 2026	*as shown @A1*	*TRR*

VOOR Architectural Design

Unit 2a, The Crewyards, Stoke Rochford, NG33 5EF

Email: admin@voorarchitecture.co.uk

Web: https://www.voorarchitecture.co.uk

Phone: 01775 668835

CLIENT & LOCATION:

Sam Gilmore
Willowdale,
Shepeau Stow,
Whaplode Drove,
Spalding
PE12 0UA

TITLE:

EXISTING GARAGE ELEVATIONS
Building To Be Demolished

PURPOSE OF ISSUE:

FOR INFORMATION

DRAWING STATE:

AS EXISTING

DRAWING REFERENCE:

26.018 - E020.EX.XX - 1.0 - E01