




REAR ELEVATION

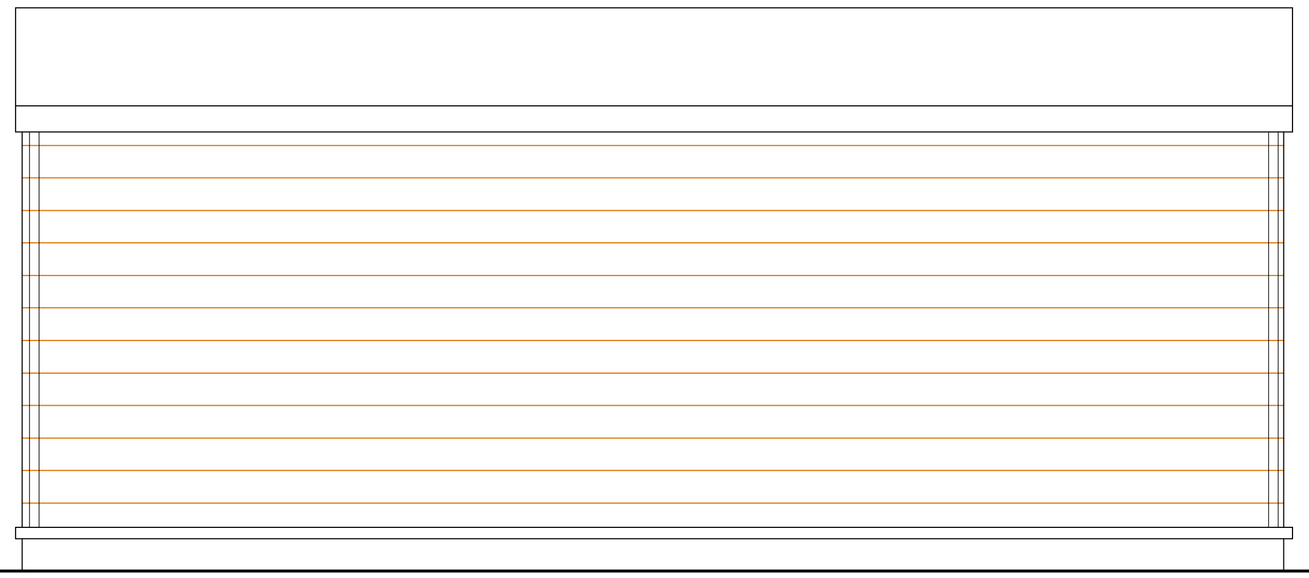

FLOOR PLAN

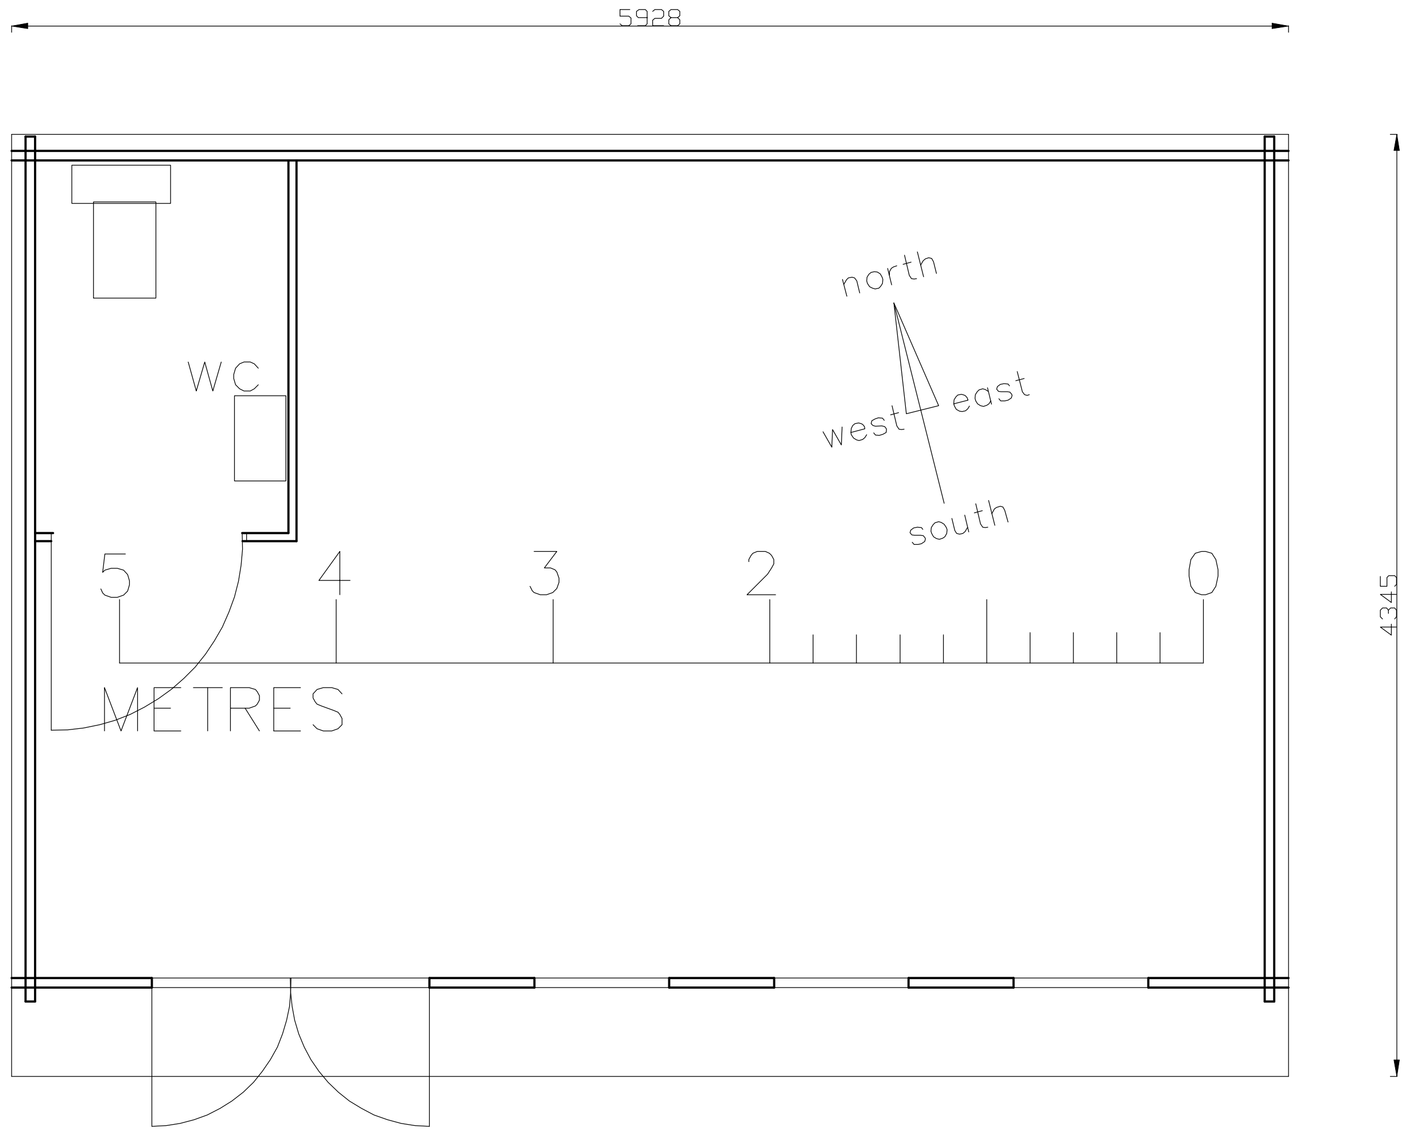

SIDE ELEVATIONS (OTHER ONE HANDED)

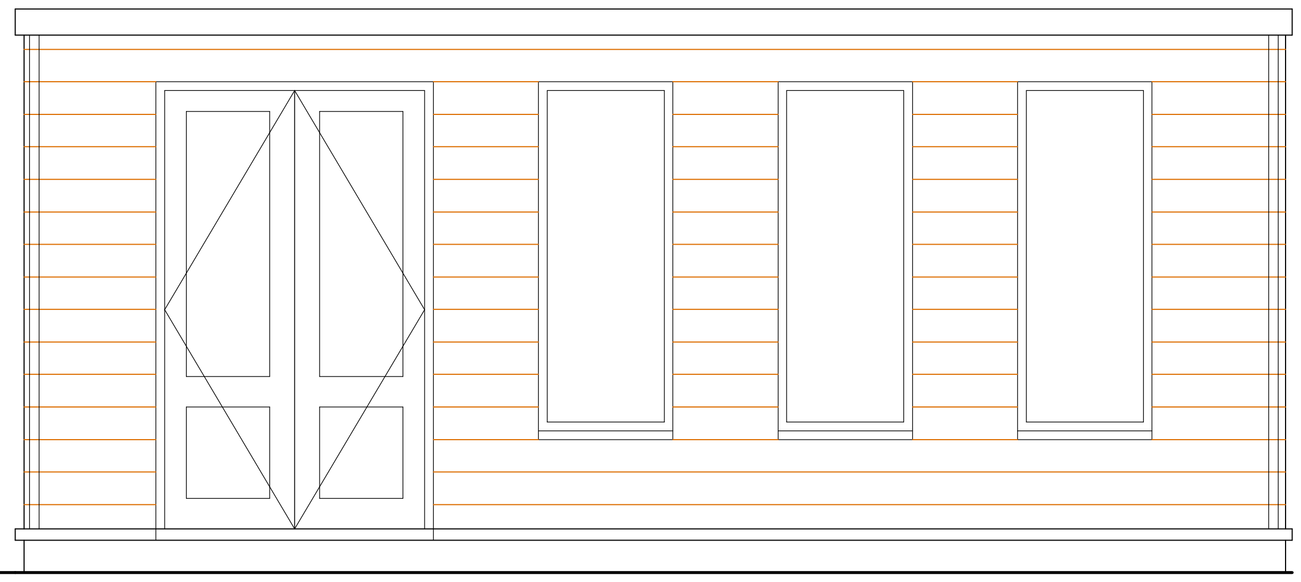

FRONT ELEVATION

Rev	Date	Detail
B	24/9/09	DRG NAME AMENDED
A	17/9/09	DETAILS AMENDED

HUB DESIGN
INTERIOR DESIGN | ARCHITECTURE | PROJECT MANAGEMENT
8 BUTTS PIT E ROAD, WITTERING,
PETERBOROUGH, PE8 6AY
Tel: 07588 441751 info@i-hub.co.uk
www.i-hub.co.uk

Client: PAULINE BRADDICK

Job Title: NEW LOG CABIN
46 BROADGATE
WHAPLODE DROVE
PE12 0TN

Scale: 1-20@A1 Date: 13/08/09

Drawing Title:
PROPOSED CABIN DETAILS

Drawing No: 722SK03 Revision: B

ALL DRAWINGS ARE THE COPYRIGHT OF HUB DESIGN