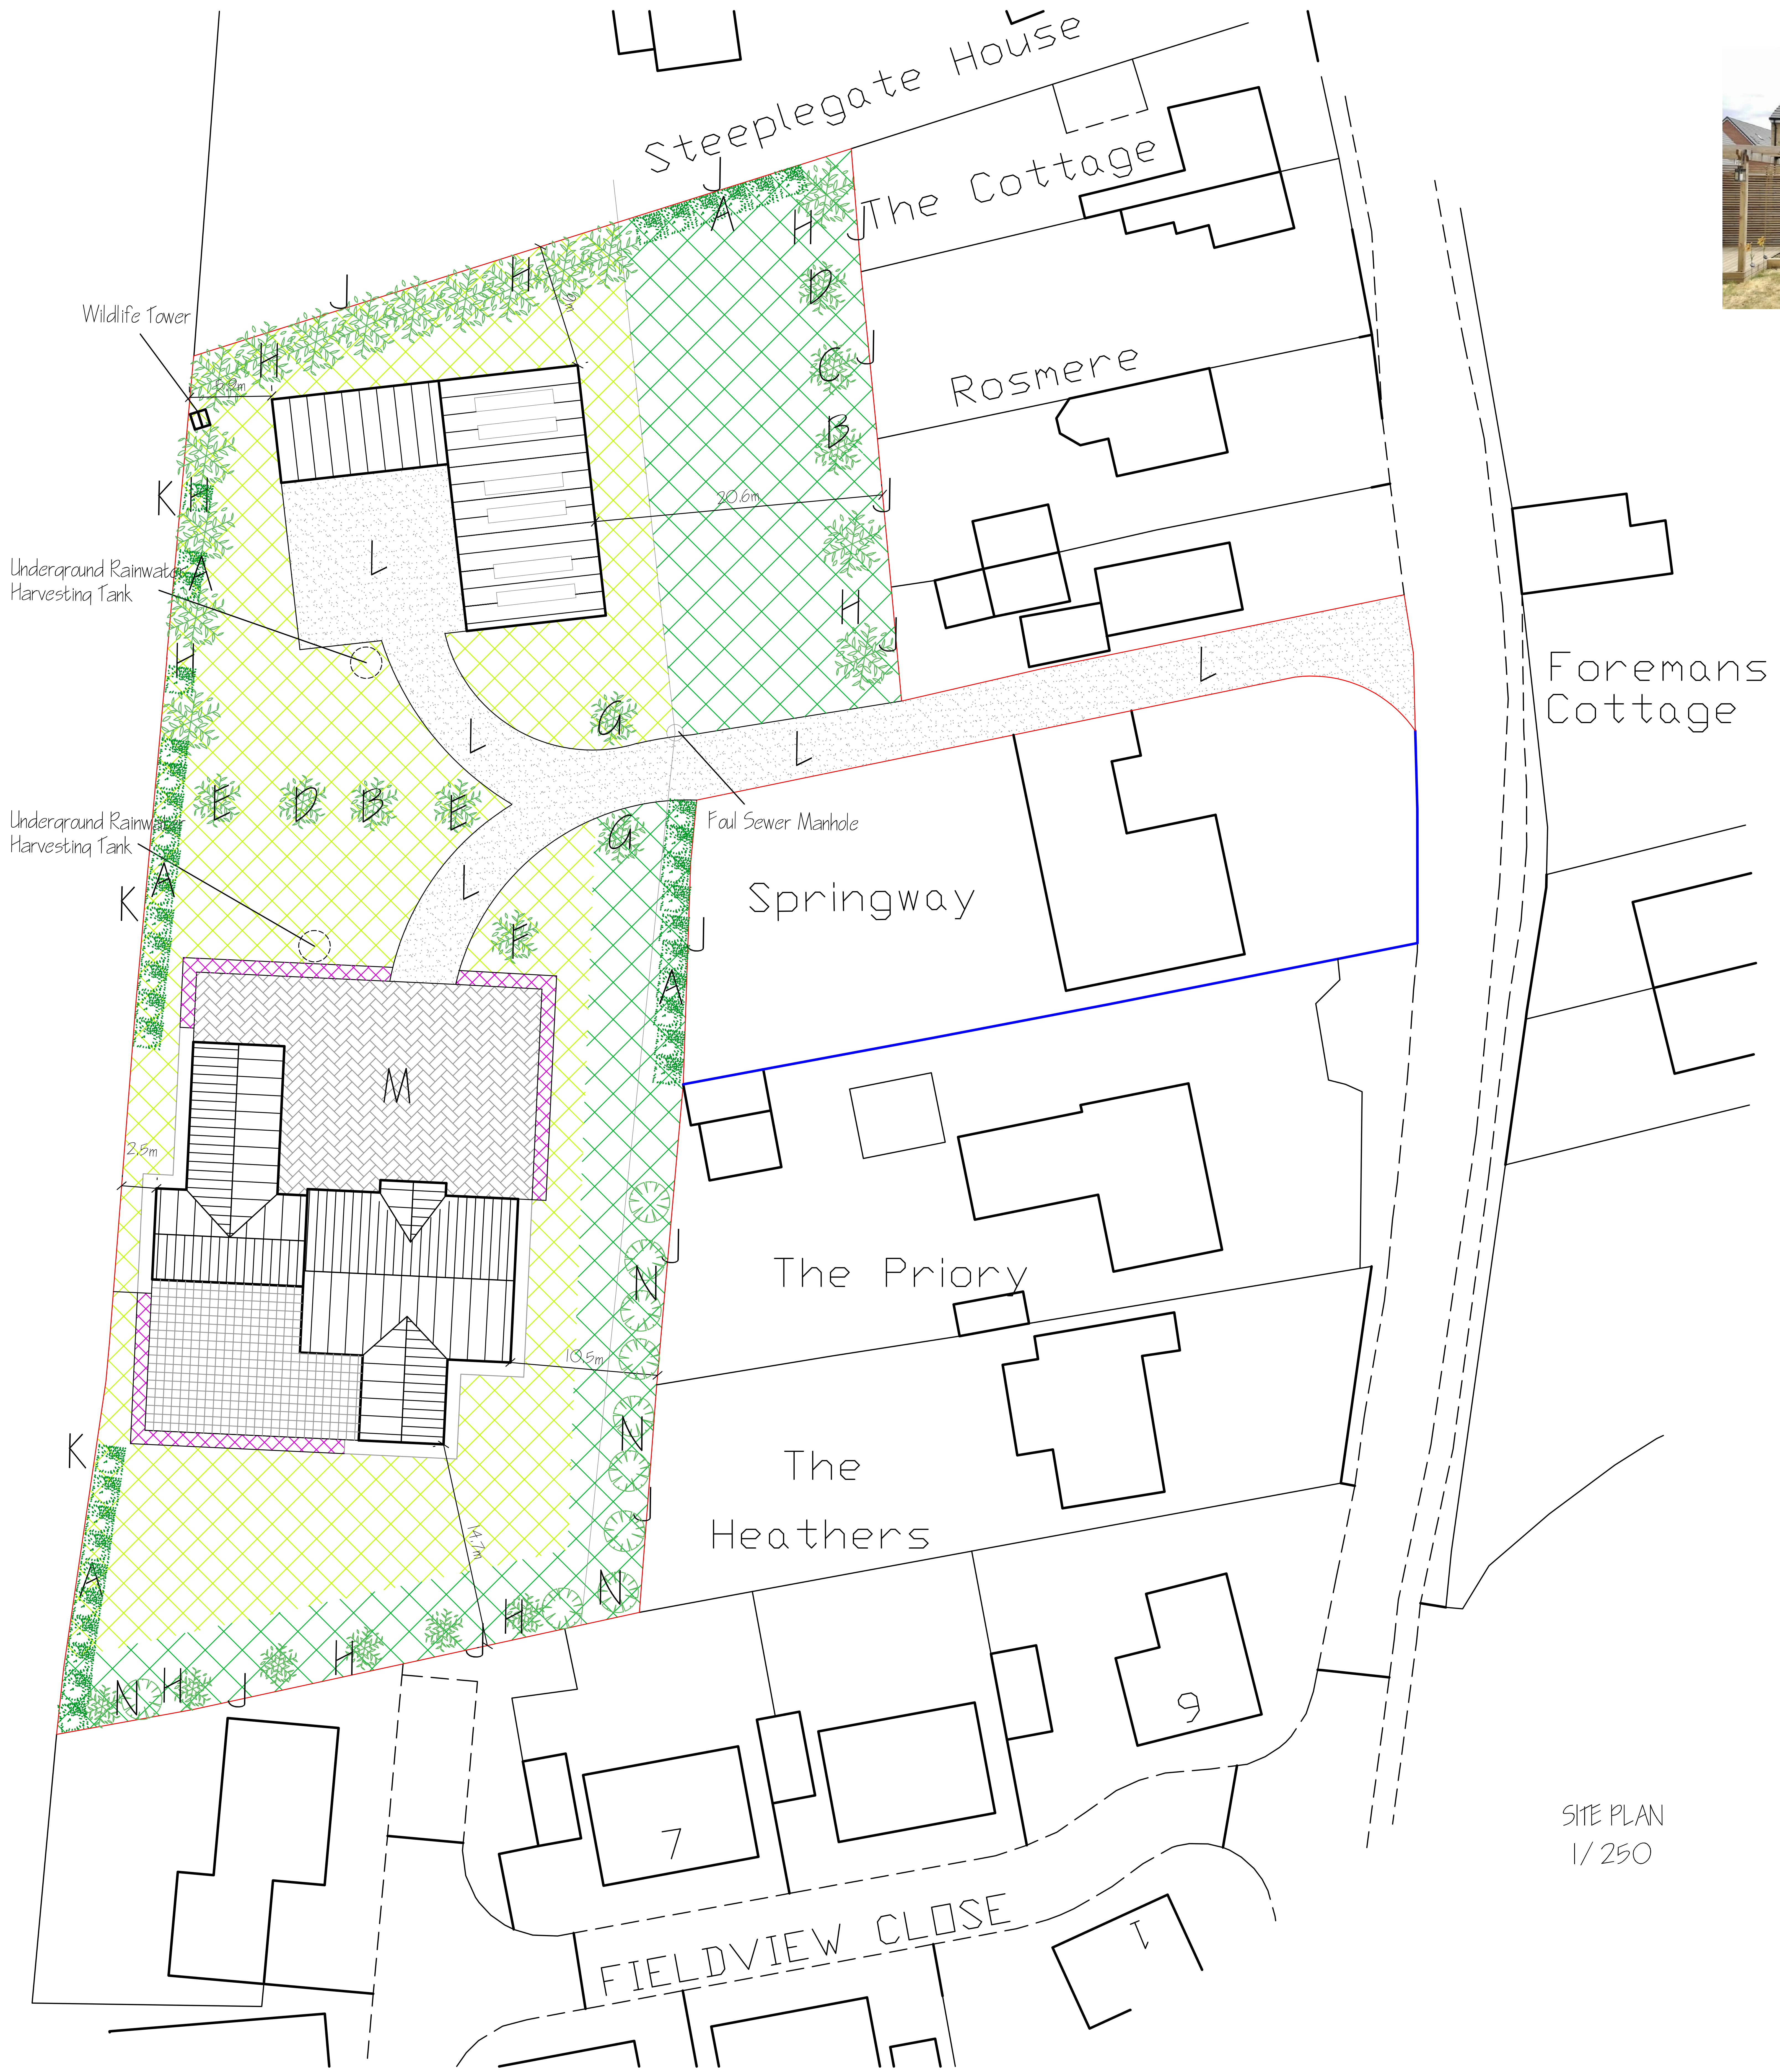

SITE PLAN
1/ 250

EXAMPLE OF PLEACHED TREES

LANDSCAPING, FENCING & TREE PLANTING SCHEME.

A - MIXED HEDGE
- (a) Common Hawthorn (Crataequs Monoqyna)
- (b) Hazel (Corylus avellana)
- (c) Blackthorn (Prunus Spinosa)
- (d) Field Maple (Acer Campestre)
- (e) Midland Hawthorn (Crataequs laeviqata)
- (f) Wild Cherry (Prunus avium)
- (q) Bird Cherry (Prunus padus)

B - SILVER BIRCH - Feathered
C - HAWTHORN - Feathered
D - WHITEBEAM - Feathered
E - FIELD MAPLE - Feathered
F - HOLLY
G - WILD CHERRY - Feathered
H - Existinq trees to remain
J - Existinq fence to remain
K - 1.2m Wooden Post & Rail Fence
L - Compacted Stone Driveway
M - Permeable Block Pavinq
N - 10no. PHOTINIA RED ROBIN PLEASED TREES
- 1.8m to 2.0m HIGH CLEAR STEM
- 1.2-1.5m PLEASED - EVERGREEN
- 3.0 - 3.5m WHEN PLANTED - SEE EXAMPLES ABOVE

Plantinq of Hedqe to be double row staqqered. Distance between plants to be 300mm.

Distance between rows to be 450mm. All as specified by The Woodland Trust.

All plantinq to be in accordance with BS 4428:1989 and amendment No. 1 (1991)
All trees to be planted with minimum 0.6m plastic mulch mat and to be staked, tied and tubed.
1/ 3 to ½ baq of peat free tree and shrub plantinq compost to be incorporated into backfill for each tree hole.

▨ FLOWER BORDER
Eveninq Primrose (Oenothera biennis)
Sweet Rocket (Hesperis matronalis)
Honeysuckle (Lonicera sp.)
Lavender (Lavendula sp)
White Jasmine (Jasminum officinale)
Niqht-scented Catchfly (Silene noctiflora)
Niqht-scented Stock (Matthiola lonqipetala)
Soapwart (Saponaria officinalis)

▨ FLOWERING LAWNS
Seeded EL -1 Mix From Emorsqate Seeds

▨ WILD FLOWER MEADOW
Seeded EL-1 Mix From Emorsqate Seeds

Once all the external buildinq works have been completed and all plant and machinery have been removed from site, all indicated plantinq will be completed within the next plantinq season (March - September)

All trees, shrubs and bushes shall be maintained by the owner or owners of the land on which they are situated for a period of five years beqinninq with the date of completion of the scheme and durinq that period all losses shall be made qood as and when necessary.

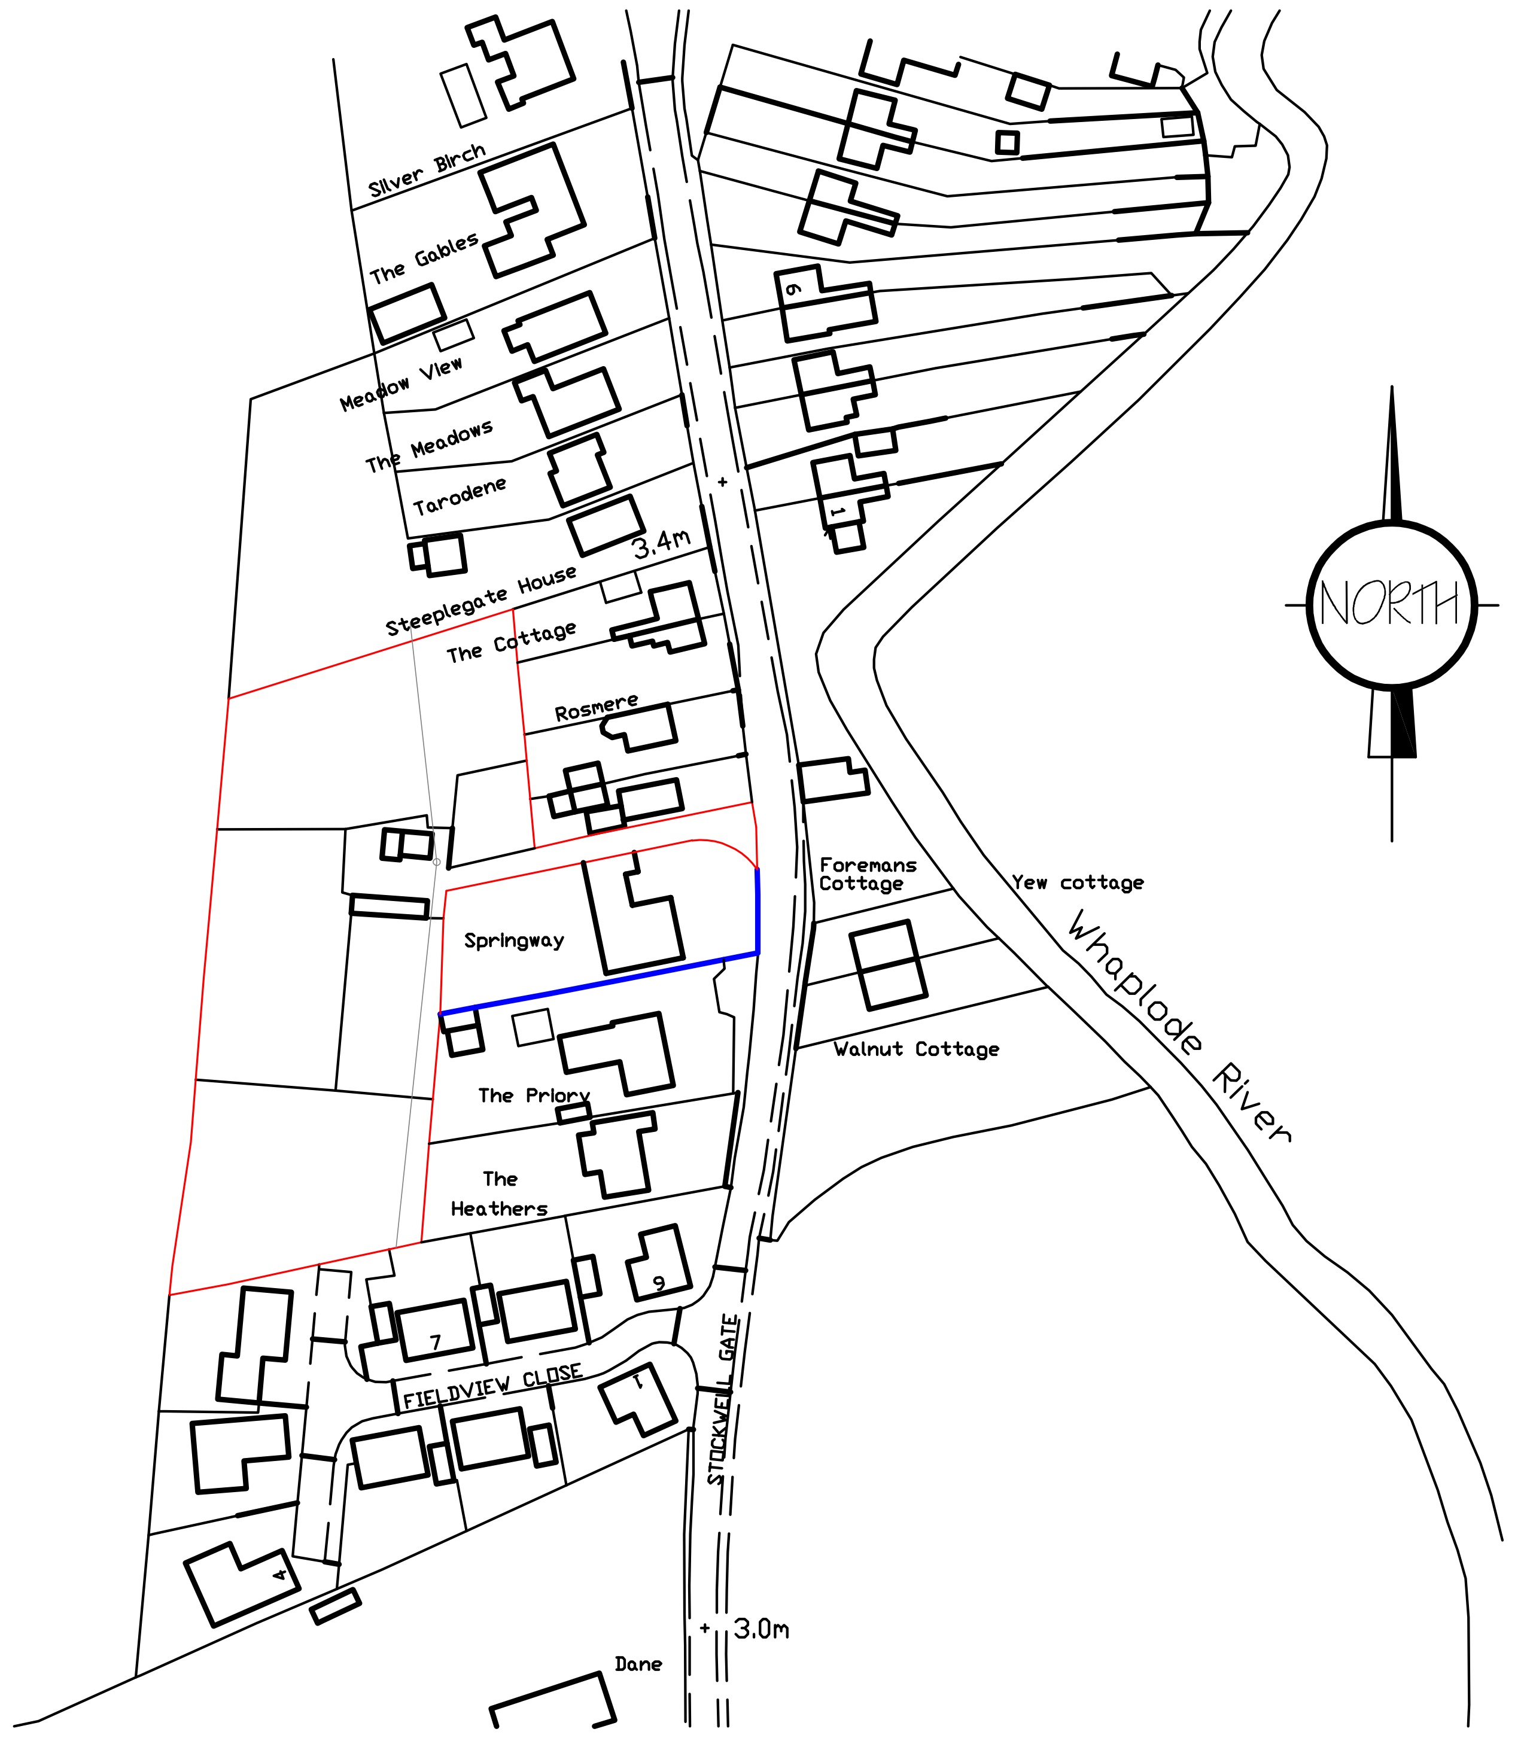

Ordnance Survey (c) Crown Copyright 2023. All rights reserved. Licence number 100022432

LOCATION PLAN
1/ 1250

Wildlife Tower:-
This incredibly versatile tower is a mecca for wildlife. A huqe number of species are attracted to this type of environment, away from human activity. In particular kestrels, barn owls and little owls will use the upper chamber; bats, swifts and many qarden birds are accommodated within inteqral nestinq boxes fitted in the brick supports.

SOLAR PANEL REQUIREMENTS
Number Of Panels = 24

Based On An Individual Panel Size Of:

2 metres x 1 metre

All to be installed durinq construction and be operational at completion.

ref:	revision	date
A	CLIENTS AMENDMENTS	SEPT '2023.

G. R. MERCHANT LTD.

ARCHITECTURAL CONSULTANTS

4 Wrights Mews
12A Park Road, Holbeach,
Spalding, Lincs. PE12 7EE
Tel: 01406 490800
E-Mail: office@grmerchantltd.com
Website: www.grmerchantltd.com

Project
PROPOSED STORAGE BUILDING
SPRINGWAY
STOCKWELL GATE
WHAPLODE, LINCS, PE12 6UE.

Client
MR S. STEWARD

Drawing
SITE & LOCATION PLANS

Job Ref.	Drawing No.
4130-23	10A.

Date	Drawn
SEPT 2023	SLD

Scales
1:100 (unless otherwise stated)

DO NOT SCALE FROM THIS DRAWING

This drawing is copyright and may not be altered, traced, photographed or used for any other purpose other than that for which it is issued. The General Contractor is to check all dimensions on site and report any discrepancies to G. R. Merchant Ltd. All details shown on this drawing including foundations are based upon typical site conditions related to the area. No responsibility can be accepted for abnormal conditions which may be discovered during construction unless reported to the G. R. Merchant Ltd so that design amendments may be considered. Site soil surveys are recommended in respect of foundations to establish specific site conditions before foundation work is undertaken. This drawing is limited in the amount of information contained and does not purport to contain a full specification of the works. It is solely for the purpose of obtaining Planning / Building Regulation approval. This drawing must not be used as a contract document alone. The works will not be supervised or inspected on site by G R Merchant Ltd or any representative thereof. It is the client or their appointed contractor(s) responsibility to control workmanship, substitution of materials, adherance to specification, variations to contract etc.All materials to be new unless otherwise stated and all components and materials etc. to be used fitted and installed etc. in strict accordance with manufacturers instruction and relevant code of practice. Materials shall conform to appropriate British standard specification or BBA certificate or European code equivalent. The Employer / Client shall ensure that the selected contractor is conversant with and adopts all measures necessary to achieve compliance with Health and Safety legislation for Building sites and Work places. The Employer / Client is advised that should the works need to comply with the Construction Design and Management Regulations an independent Principal Designer will be required. The works shall comprise of all that is shown on the drawing and details. Work that may not specifically be shown but may be reasonably inferred as necessary to carry out the works shall be deemed to be included. It is the plot / land owners responsibility to be aware of the Party Wall etc. Act 1996: when building in close proximity to adjoining neighbours boundaries.