



L.H. Side.


R.H. Side.

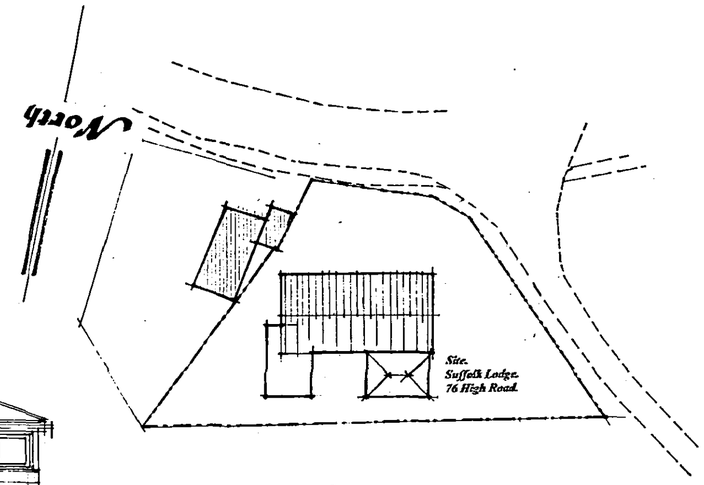

Site Plan.

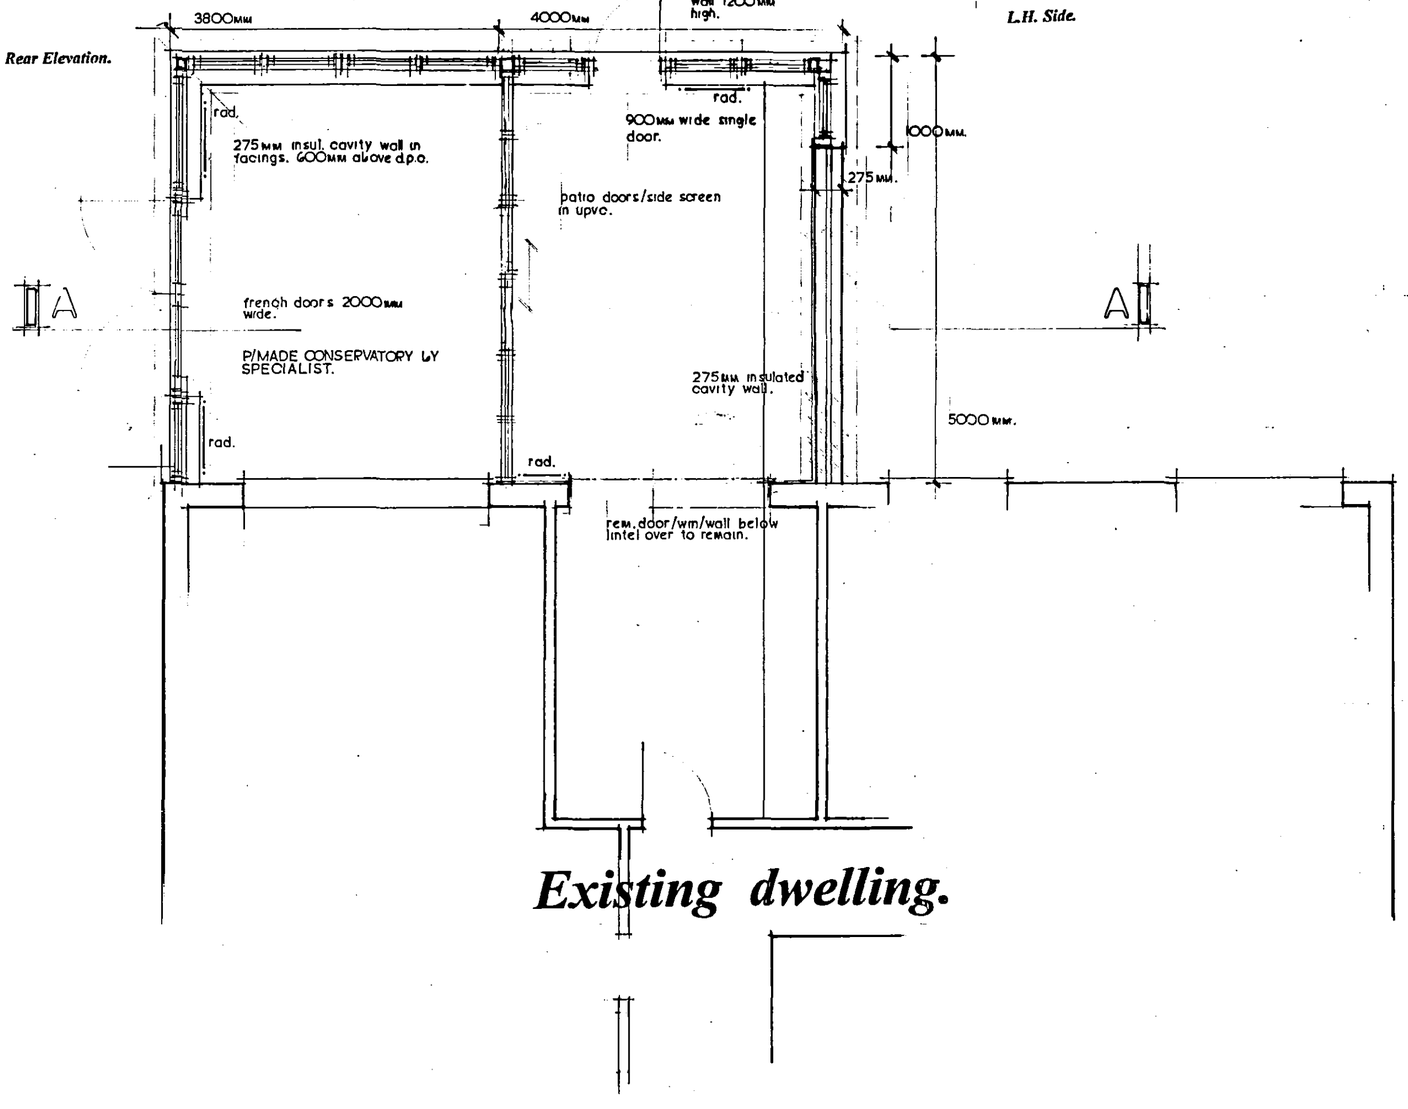

Existing dwelling.

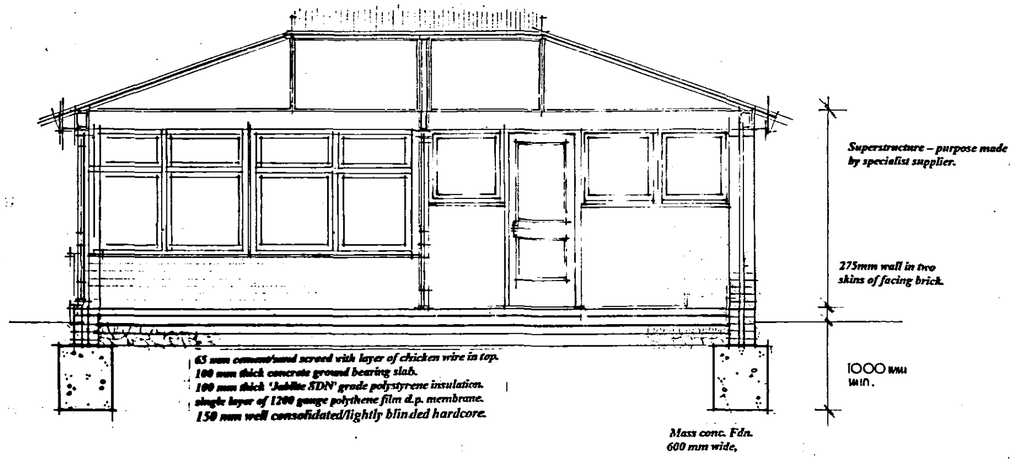

Section AA.

SHDC
PLANNING / DEVELOPMENT
30 JUN 2006
Ref. 0920106

GEORGE V. HOPE
ARCHITECTURAL SERVICES AND BUILDING DESIGN
2 Cookson Close, Yaxley, Peterborough. PE7 3WN
Telephone: Peterborough 242852

Client.
Mr. and Mrs. E.B. Clay.

Project.
Proposed conservatory/extension to bungalow at 'Suffolk Lodge',
76, High Road, Whaplode, Spalding, Lincs..

Drawing.
Part Floor Plan, Elevations, Section.
Working Drawing.

Job No. gh/006/011.

Scale.	Date.	Drawn.	Rev.	Drwg. No.
1:100 1:50	June 2006	gh		001