

Domestic Garage

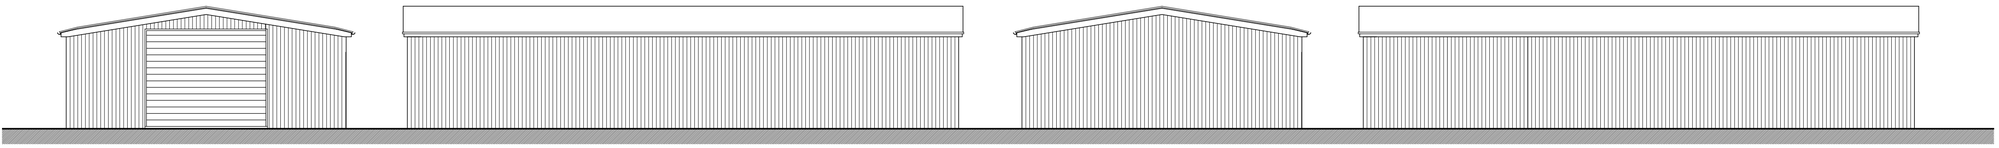


Proposed Front Elevation 1:100 | Proposed Side Elevation 1:100 | Proposed Rear Elevation 1:100 | Proposed Side Elevation 1:100

Pole Barn 1

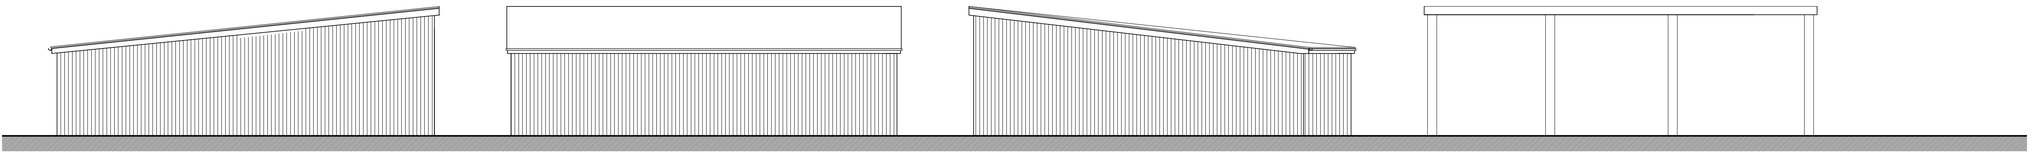


Proposed Front Elevation 1:100 | Proposed Side Elevation 1:100 | Proposed Rear Elevation 1:100 | Proposed Side Elevation 1:100

Pole Barn 2

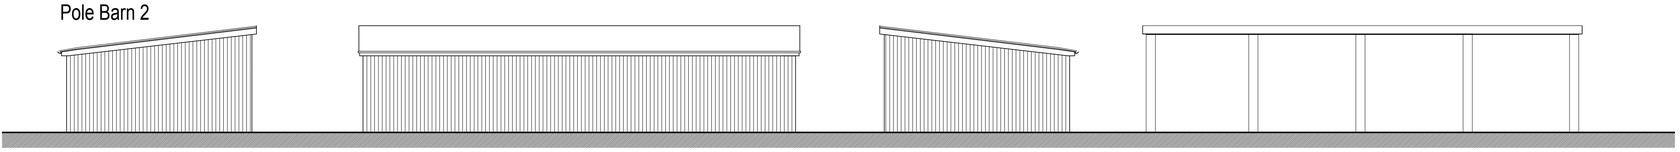


Proposed Front Elevation 1:100 | Proposed Side Elevation 1:100 | Proposed Rear Elevation 1:100 | Proposed Side Elevation 1:100


Polytunnel

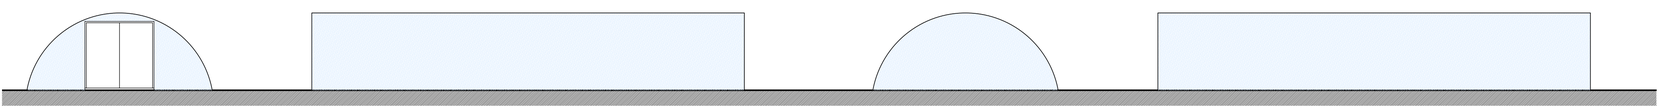


Proposed Front Elevation 1:100 | Proposed Side Elevation 1:100 | Proposed Rear Elevation 1:100 | Proposed Side Elevation 1:100

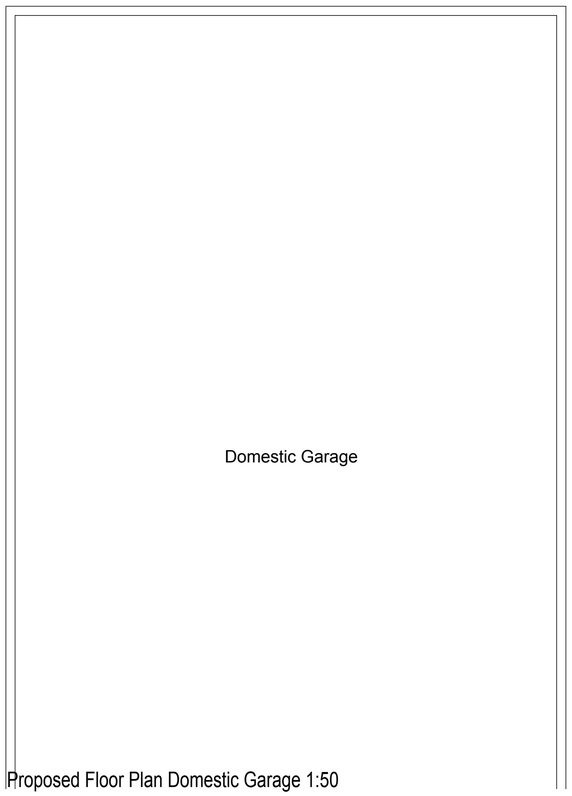


Proposed Floor Plan Domestic Garage 1:50

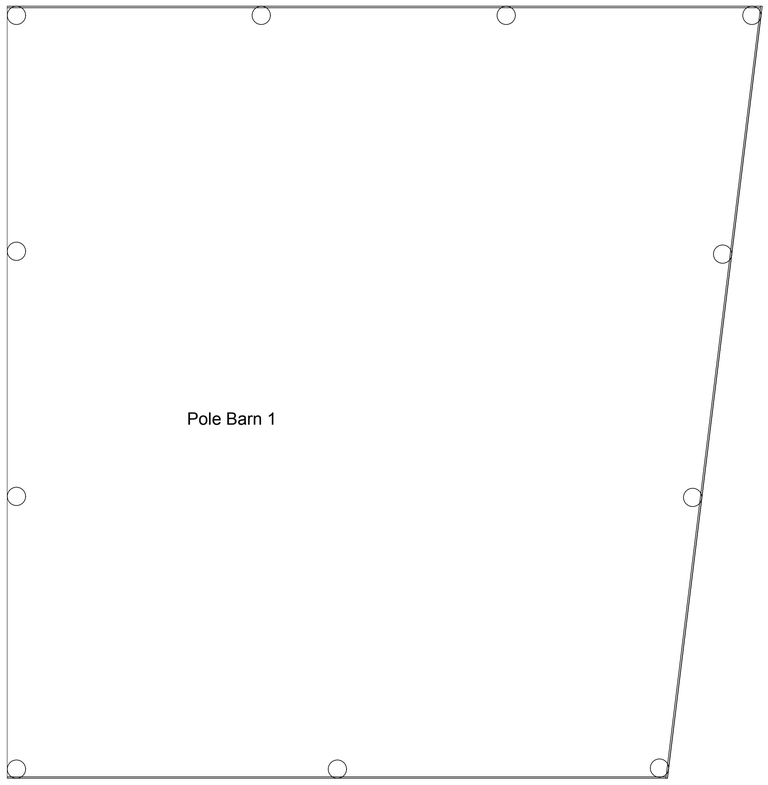

Proposed Floor Plan Pole Barn 1 1:50

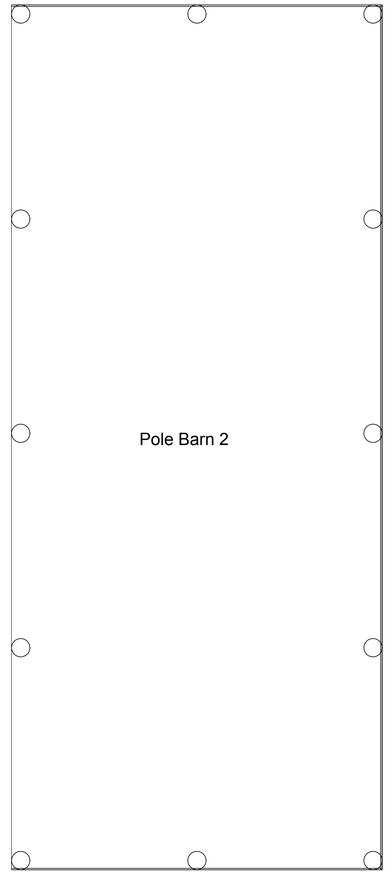

Proposed Floor Plan Pole Barn 2 1:50

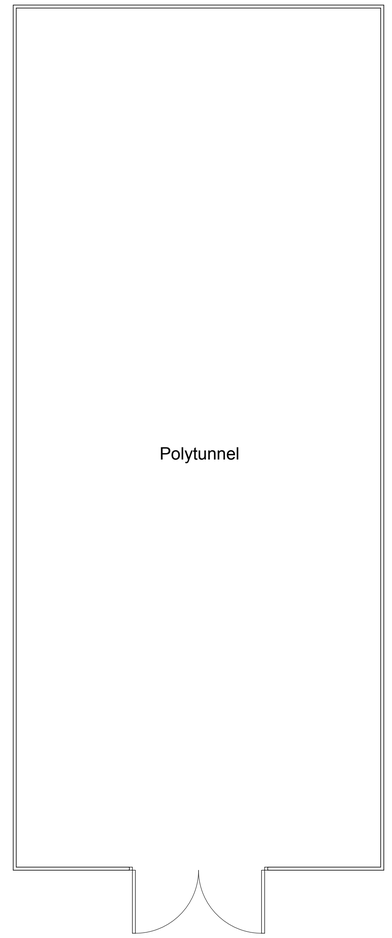

Proposed Floor Plan Polytunnel 1:50

Peter Humphrey Associates Ltd.
ARCHITECTURAL DESIGN AND BUILDING

PROJECT
PROPOSED EXTENSIONS AND ALTERATIONS

SITE
'TERRI'
RAVENS BANK
WHAPLODE ST CATHERINE
PE12 6SH

DRAWING
PLANNING DRAWING

CLIENT
Mr J BAKER

DATE July 2017 SCALE As Shown JOB No. 5717

DO NOT SCALE FROM THIS DRAWING
COPYRIGHT: THIS DRAWING MUST NOT BE ISSUED, LOANED OR COPIED WITHOUT THE CONSENT OF PETER HUMPHREY ASSOCIATES

Peter Humphrey Associates
ARCHITECTURAL DESIGN AND BUILDING
TELEPHONE: 01945 466 966
FAX: 01945 466 433
E-MAIL: info@peterhumphrey.co.uk
30 OLD MARKET WISBECH CAMBS PE13 1NB

Fenland District Council
Building Design Awards
Building Excellence In Fenland
Category Winner 08,09,10
Overall Winner 2010