



Side Elevation

Rear Elevation

Side Elevation

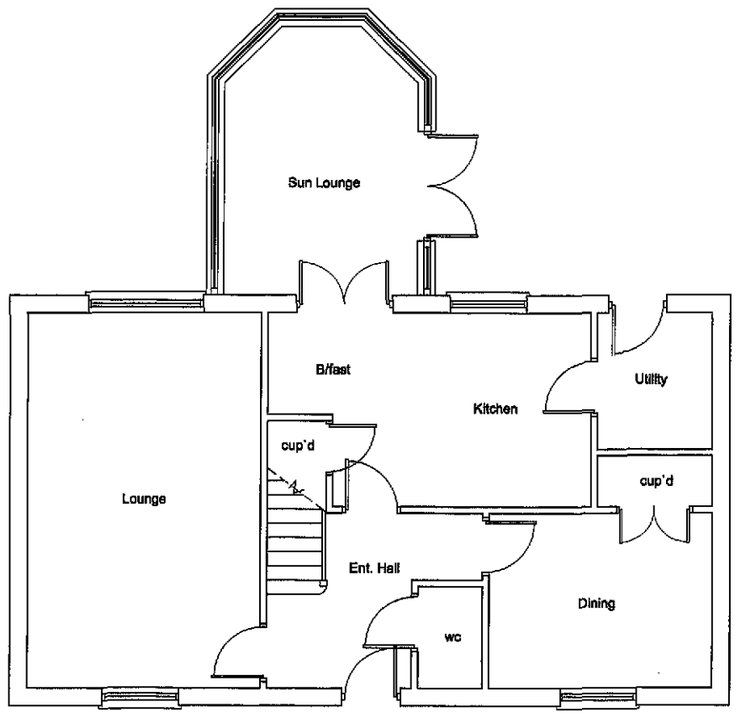

Ground

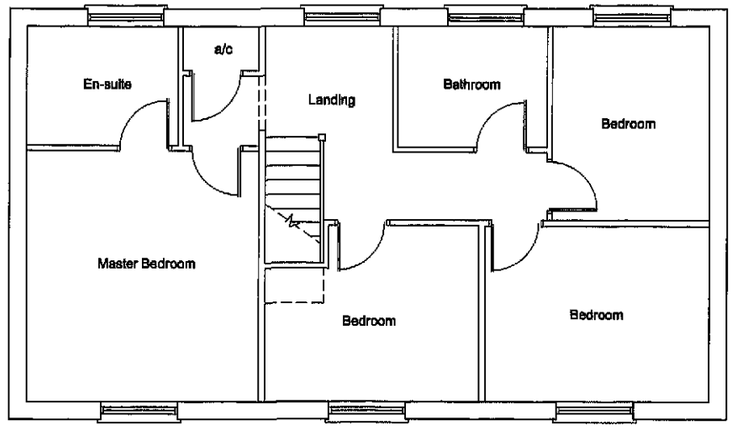

First

Planning [illegible]
25 NOV 2011
Ref: 0927-11

Rev	Description	Date

Tulip Design
Architectural & Building Design Services

37 Mill Lane, Whaplode, Spalding, Lincs. PE12 6TS
Tel: 07500 966039
Email: tulip.design@btinternet.com

Client: Mr A Wright

Scale: 1:100 @ A3

Project: Proposed rear extension & alterations at 12 Tulip Fields, Whaplode, Spalding, Lincolnshire PE12 6US

Date: Nov 2011

Drawing No.: AW/PD02

Title: Plans & Elevations - As Existing

Drawn: MD