

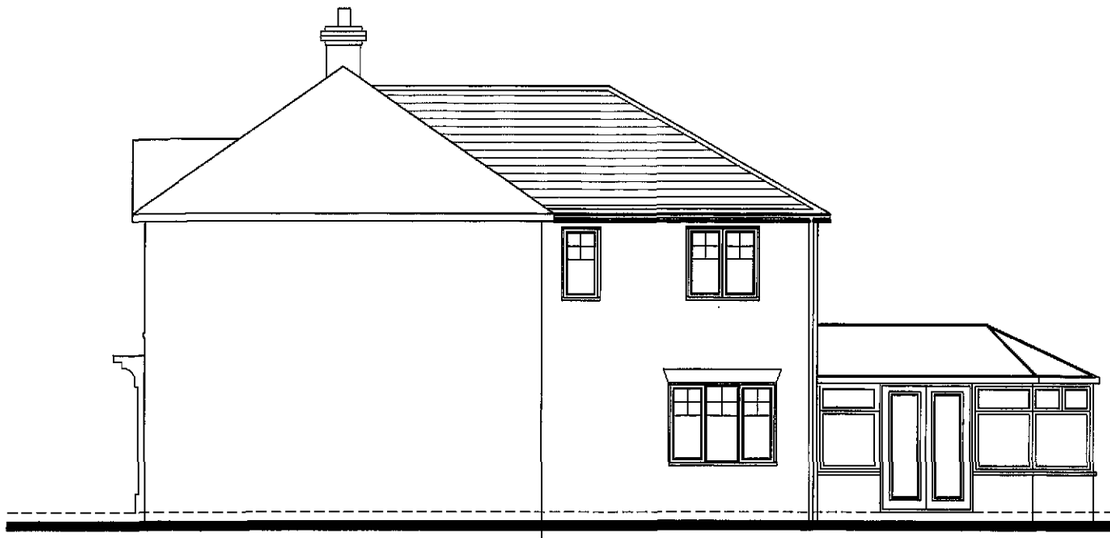


existing — proposed

Side Elevation

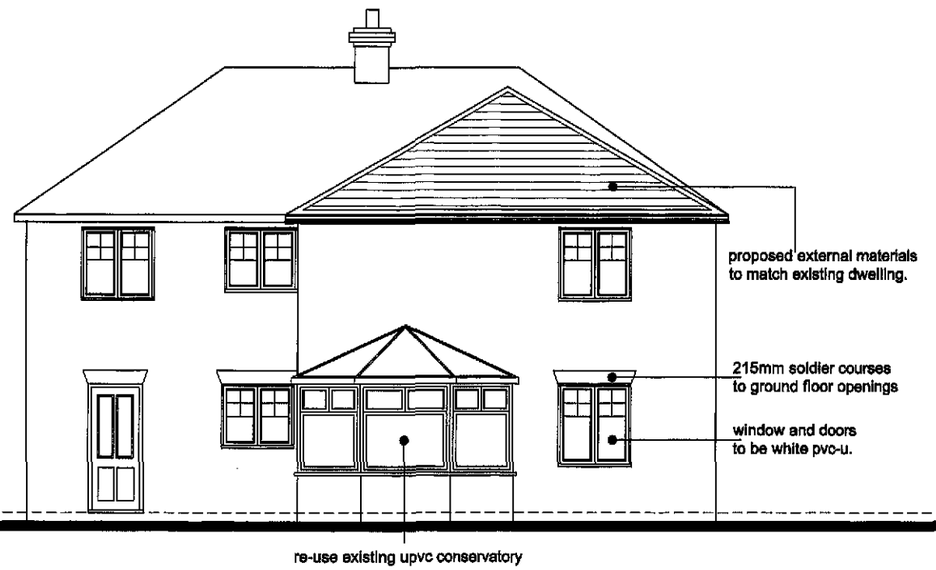

Rear Elevation

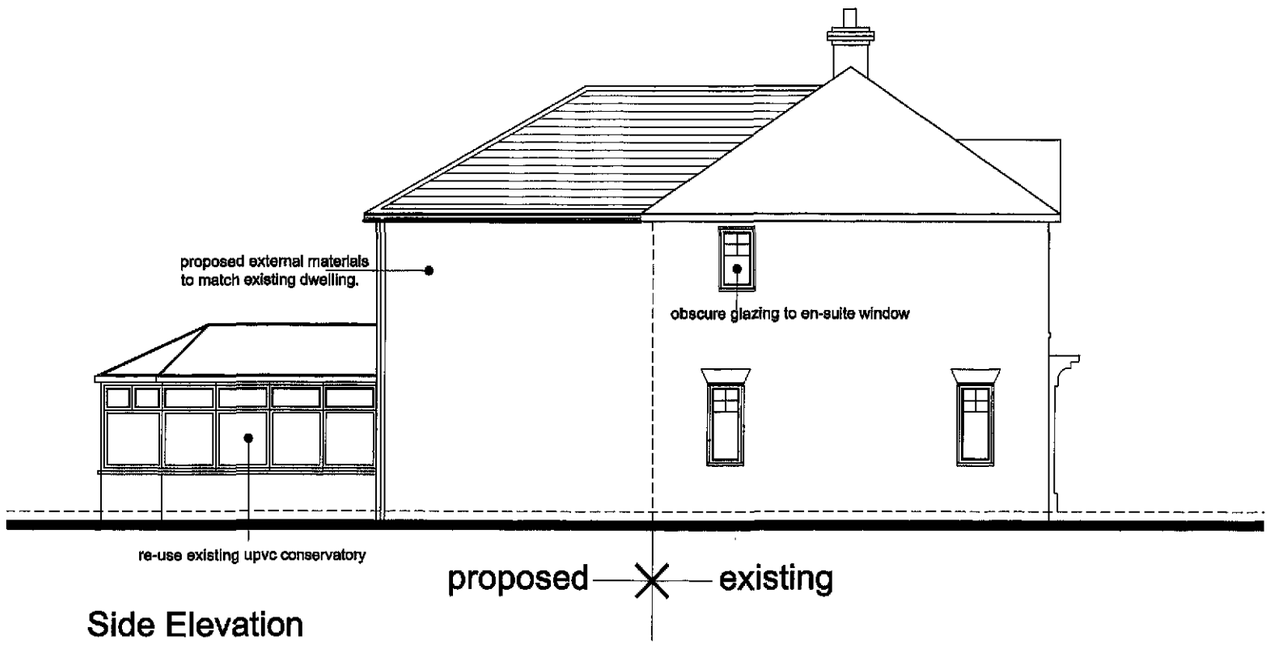

Side Elevation

SHDC
Planning Development
25 NOV 2011
Ref: 0927-11

Rev	Description	Date

Tulip Design
Architectural & Building Design Services

37 Mill Lane, Whaplode, Spalding, Lincs. PE12 6TS
Tel: 07500 966039
Email: tulip.design@btinternet.com

Client: Mr A Wright

Scale: 1:100 @ A3

Project: Proposed rear extension & alterations at 12 Tulip Fields, Whaplode, Spalding, Lincolnshire PE12 6US

Date: Nov 2011

Drawing No.: AW/PD03

Title: Proposed Elevations

Drawn: MD