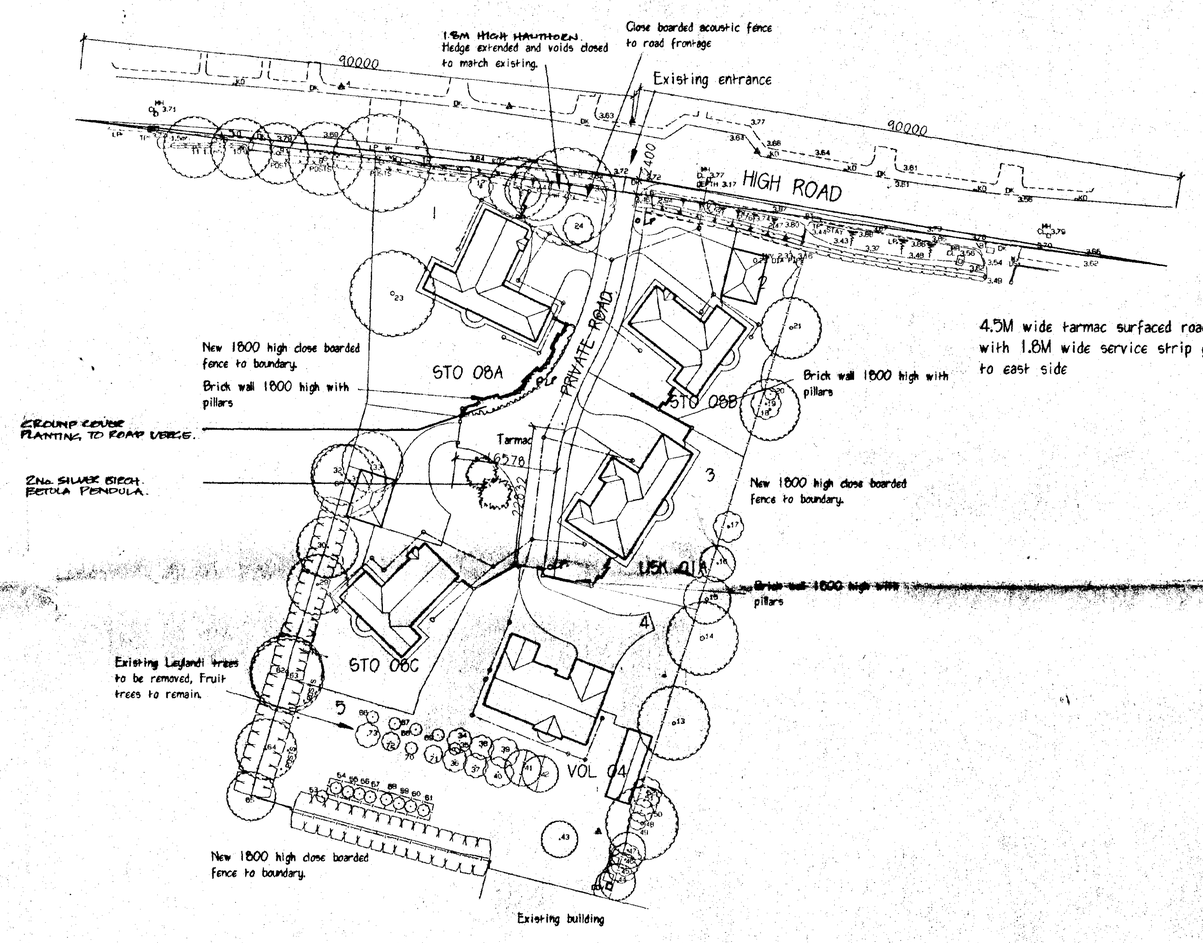


4.5M wide tarmac surfaced road with 1.8M wide service strip grassed to east side

LED = LIGHT POLE MAX 4000 HIGH ON TIMER SWITCH.

GROUND COVER PLANTING, TWO FOLLOWING AT 4 PER SQ METRE.
COTONEASTER MICROPHYLLUS.
HEBE RAKAIENSIS.
SYMPHORICARPOS.
ROSA REGOSA 'FRAU DAGMAR HASTRUP'.
POTENTILLA ELIZABETH.

REVISIONS:-

04;11;99 acoustic fence to road frontage.
18;01;00 Garden store revised and relocated.
27;01;00 Revisions to sewer layout and Dwelling positions adjusted
07,02;00 Landscapr notes added.

APPROVED PLAN
Ref. A1


RECEIVED
29 MAR 2000
Ref: 0934/99

M. PARKER
& SONS LIMITED
BUILDERS & CONTRACTORS
ST. JOHNS RD SPALDING LINCS PE11 1JX
FAX. 01775 762171 TEL. 01775 724777


HOUSING DEVELOPMENT
THE LIMES, WHAPLODE

SITE LAYOUT

SCALES 1:500
DRG. NO. WHA 001 DATE JULY 99

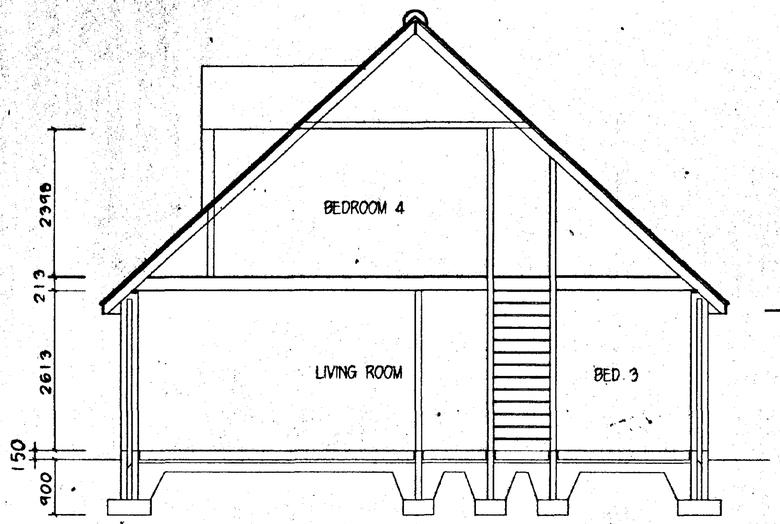


SECTION X - X

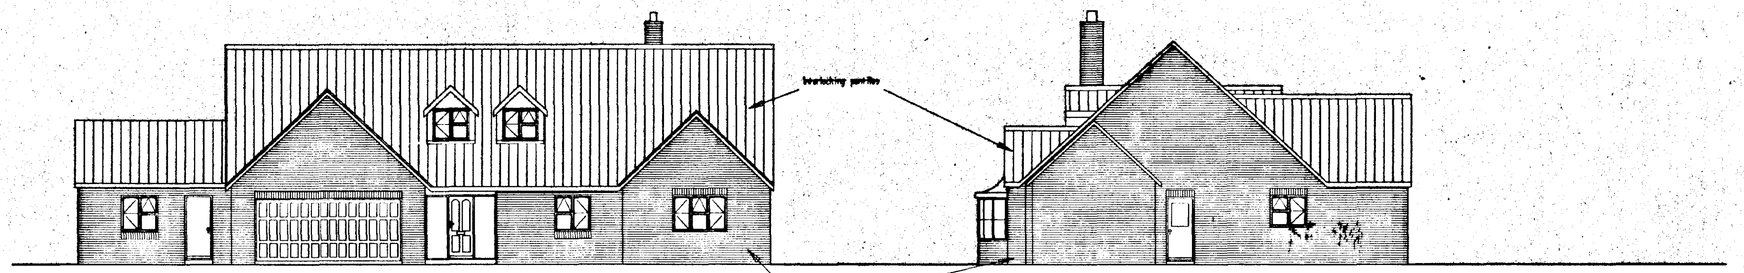


ELEVATION C

ELEVATION B

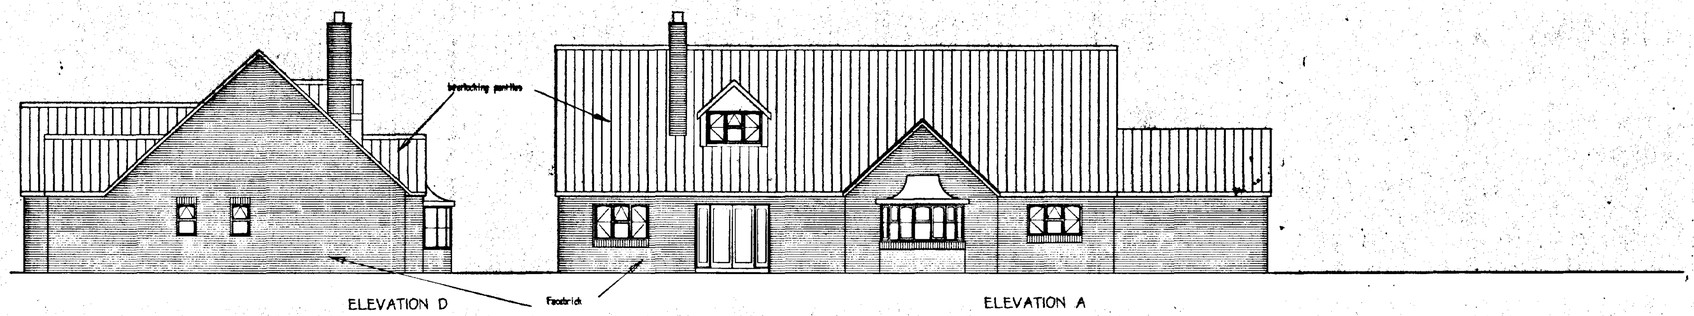

ELEVATION D

ELEVATION A

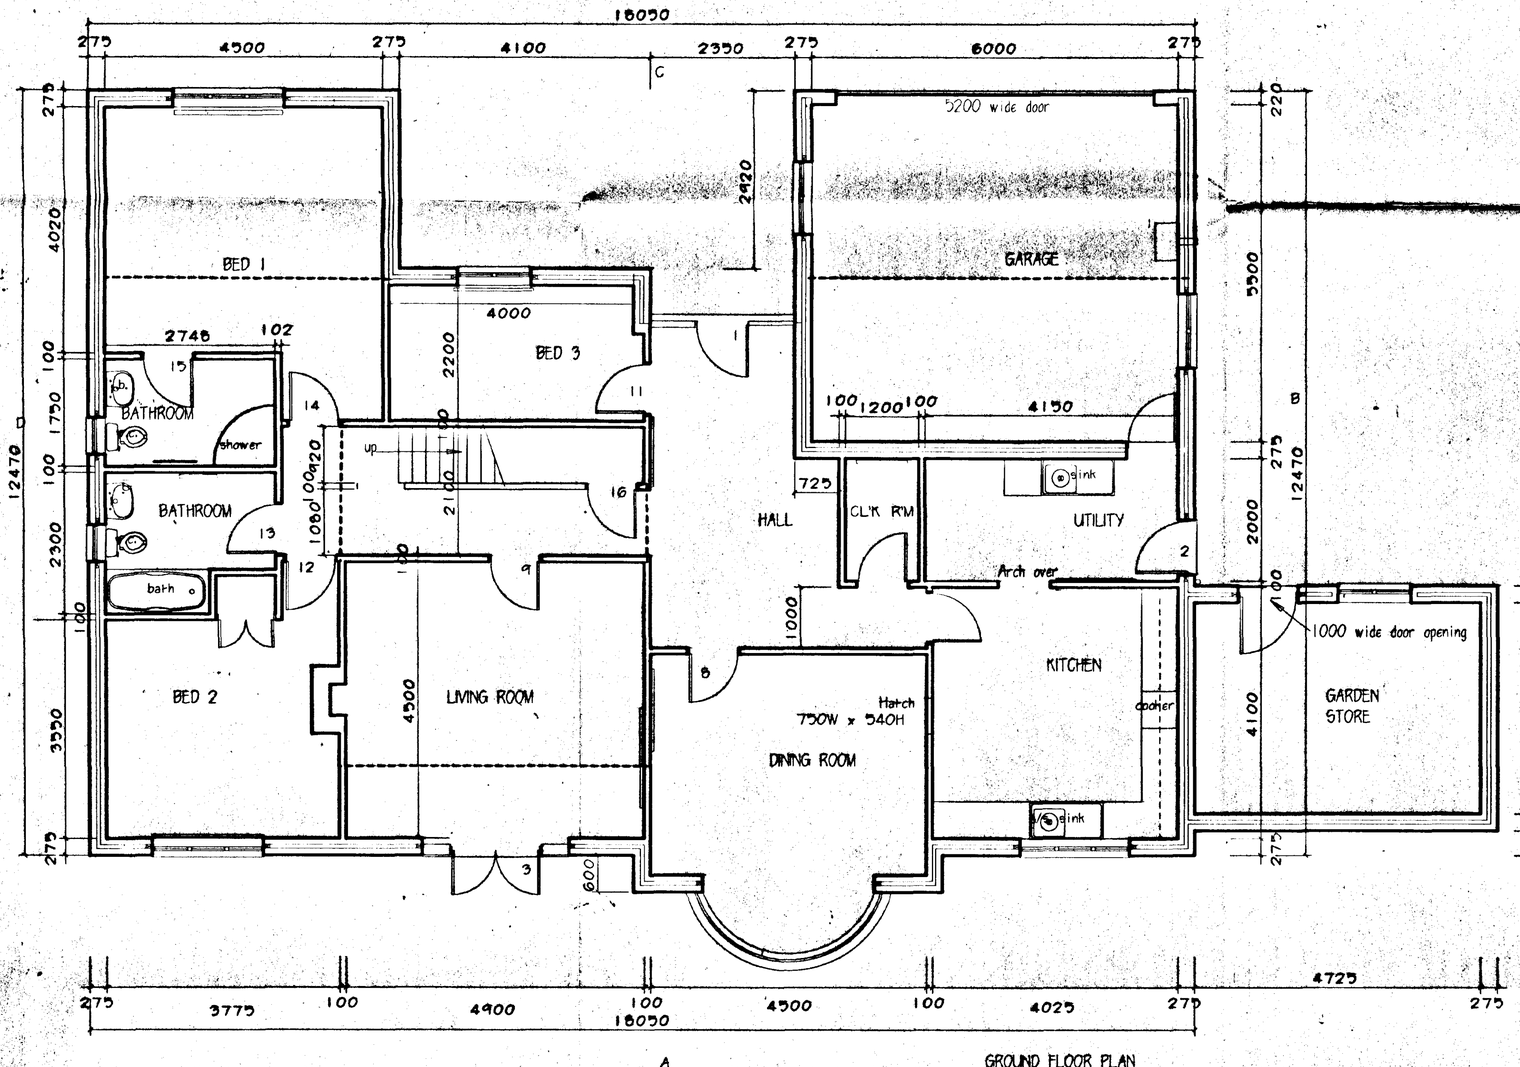

M. PARKER & SONS LIMITED

BUILDERS & CONTRACTORS


ST. JOHNS RD SPALDING LINCS PE11 1JX
FAX. 01775 762171 TEL. 01775 724777


SOUTH HOLLAND DC
HOUSING & PLANNING
20 SEP 1999
Ref: 0934/99


PROPOSED BUNGALOW FOR
MR & MRS J H GREEN
PLOT 4.
THE LIMES, WHAPLODE

DETERMINED PLAN

SCALES 1:50, 1:100
DRG. NO. VOLwhap A DATE August '99

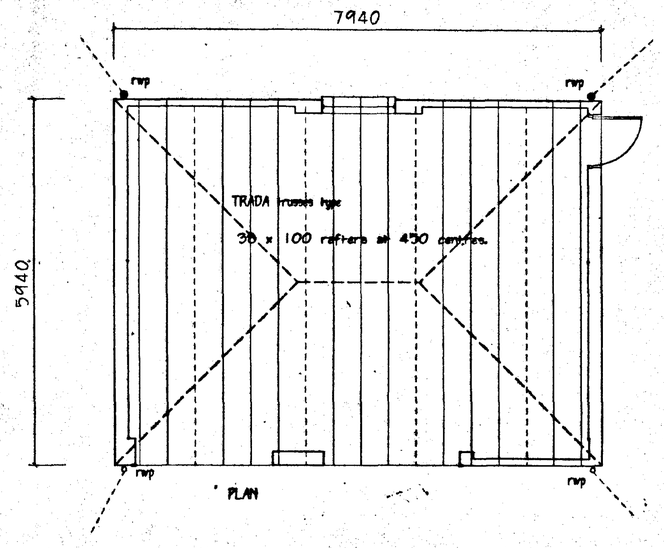

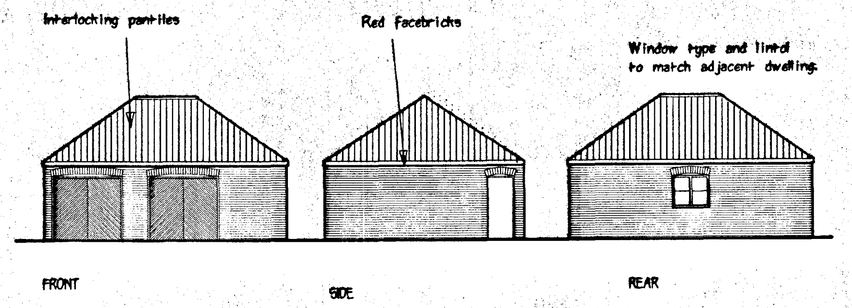

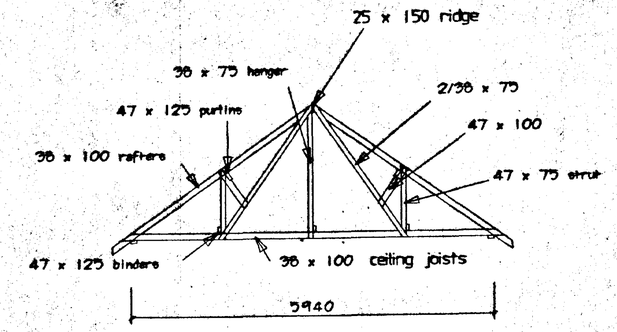

Roof truss section

TRADA trusses Type B sheet 306
at max. 1800mm centres.
36 x 100 rafters at 450 centres.
47 x 125 purlins.
36 x 100 ceiling joists.
47 x 100 ceiling binders.
25 x 150 ridge.
47 x 100 wall plate.

DETACHED GARAGE WITH PITCHED ROOF & SIDE EXTENSION

REVISIONS
All external finishes to match adjacent house

SOUTH HOLLAND DC
HOUSING & PLANNING
20 SEP 1999
Ref: 0934/99


M. PARKER
& SONS LIMITED
BUILDERS & CONTRACTORS
ST. JOHNS RD SPALDING LINCS PE11 1JX
FAX. 01775 762171 TEL. 01775 724777

HOUSING DEVELOPMENT
THE LIMES, WHAPLODE.

TYPICAL DOUBLE GARAGES
PLOTS 2 & 5


SCALES 1/50 , 1/100.
DRG. NO. GAR 007 DATE MARCH 99

DETERMINED PLAN

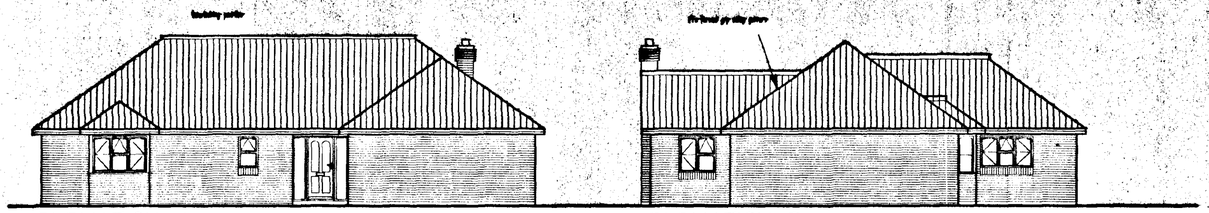


ELEVATION A

ELEVATION B

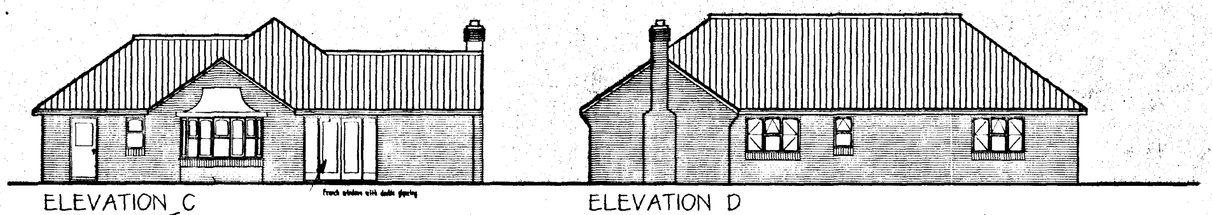


ELEVATION C

ELEVATION D

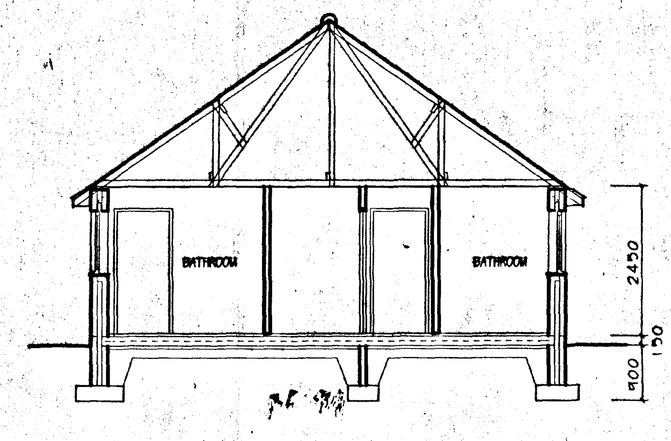

SECTION X - X

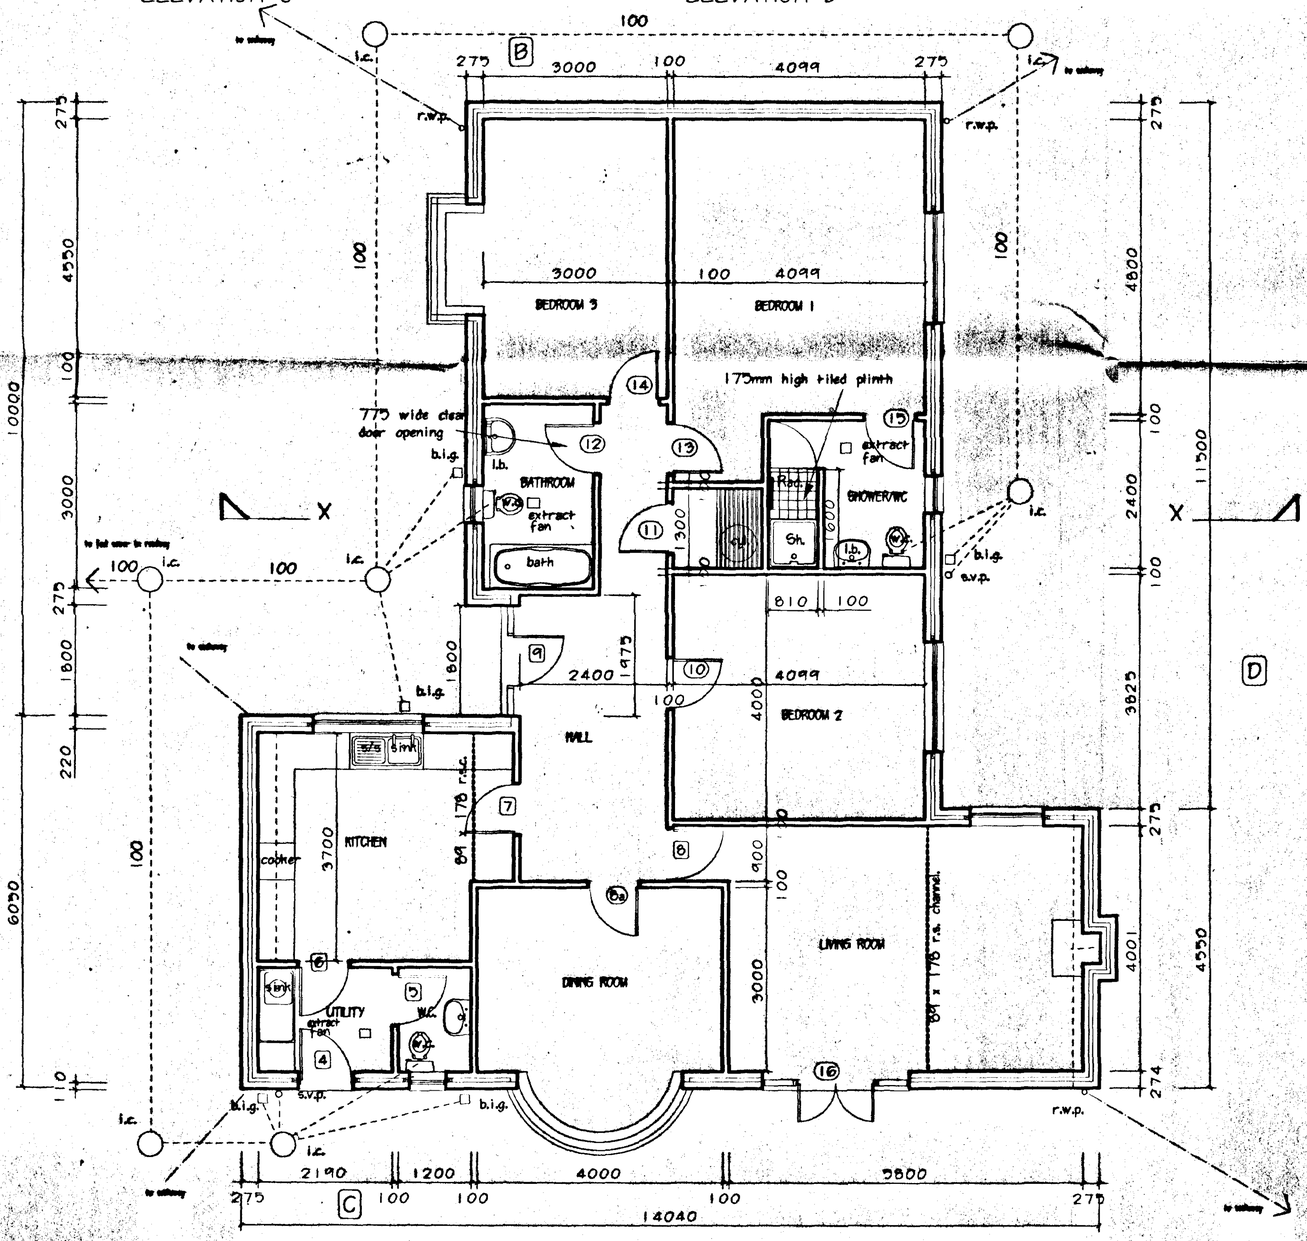

REVISIONS:-

29/9/97 Two light window added to living room

18/08/99 Gable to living room

SOUTH HOLLAND DC
HOUSING & PLANNING
20 SEP 1999
Ref: 0934/99

M. PARKER
& SONS LIMITED
BUILDERS & CONTRACTORS

ST. JOHNS RD SPALDING LINCS PE11 1JX
FAX. 01775 762171 TEL. 01775 724777


HOUSING DEVELOPMENT
THE LIMES, WHAPLODE

PLOT 5

STOUR 088(M)


SCALES 1:50, 1:100
DRG. NO. STO-088(M) DATE FEB. 97

DETERMINED

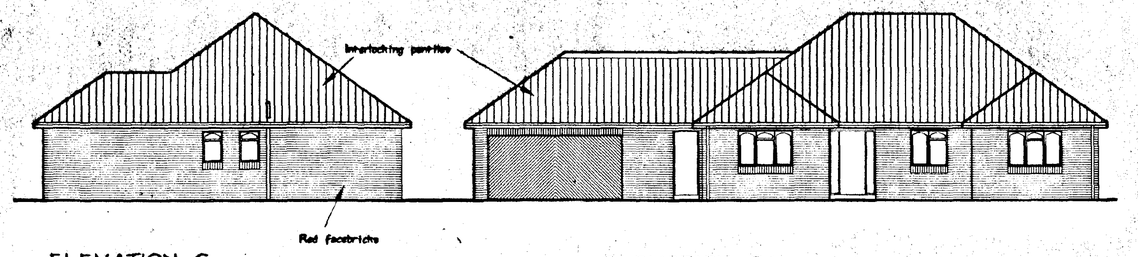


ELEVATION C

ELEVATION D

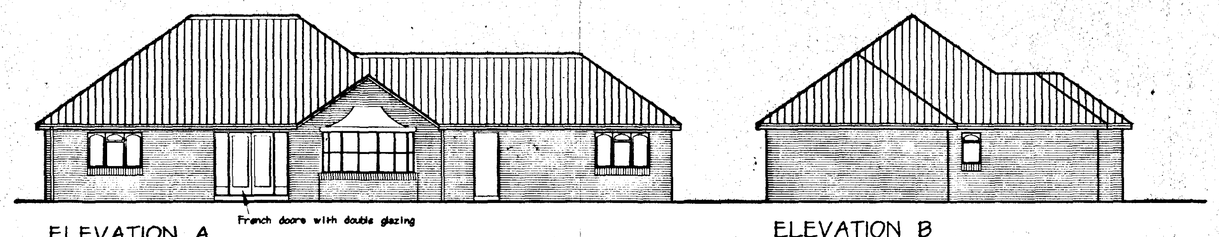


ELEVATION A

ELEVATION B

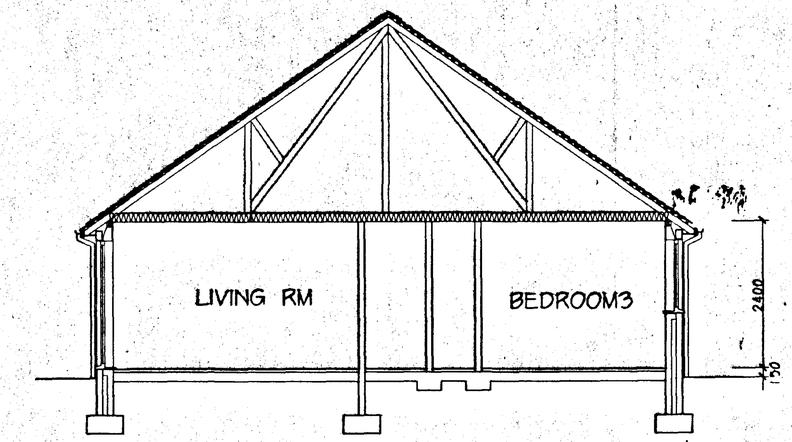

SECTION X – X

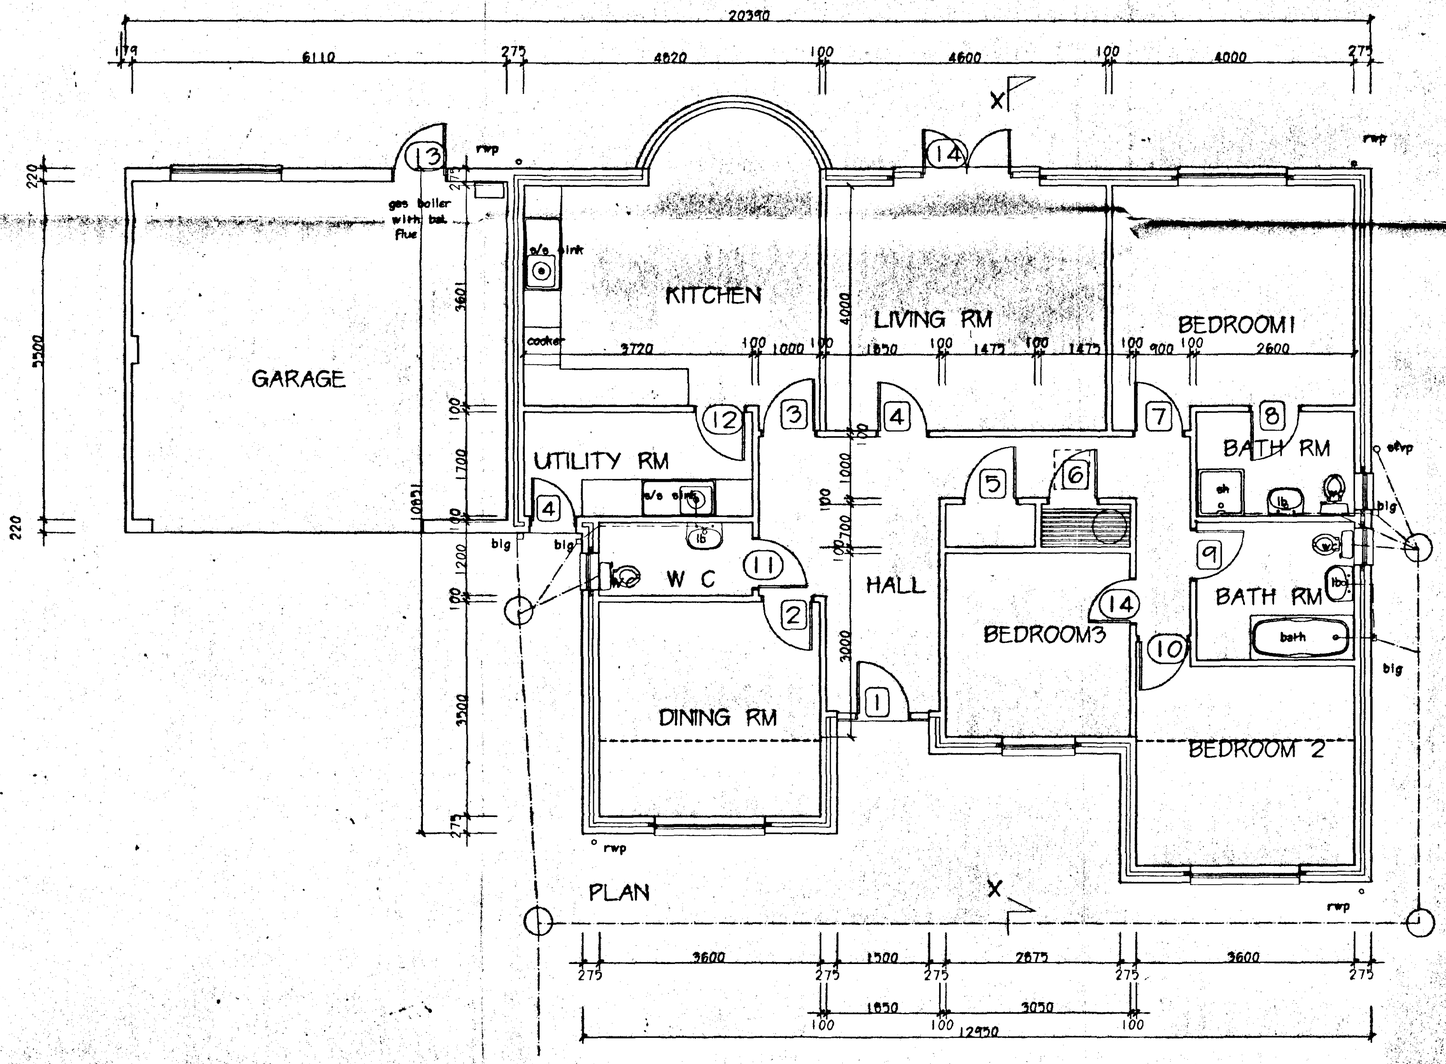

REVISIONS:-

SOUTH HOLLAND DC
HOUSING & PLANNING
20 SEP 1999
Ref: 0934/99

M. PARKER
& SONS LIMITED

BUILDERS & CONTRACTORS

ST. JOHNS RD SPALDING LINCS PE11 1JX
FAX. 01775 762171 TEL. 01775 724777


HOUSING DEVELOPMENT
THE LIMES, WHAPLODE.

PLOT 3

U5K 01A.


SCALES 1:50 , 1:100
DRG. NO. U5K 01A DATE

DETERMINED

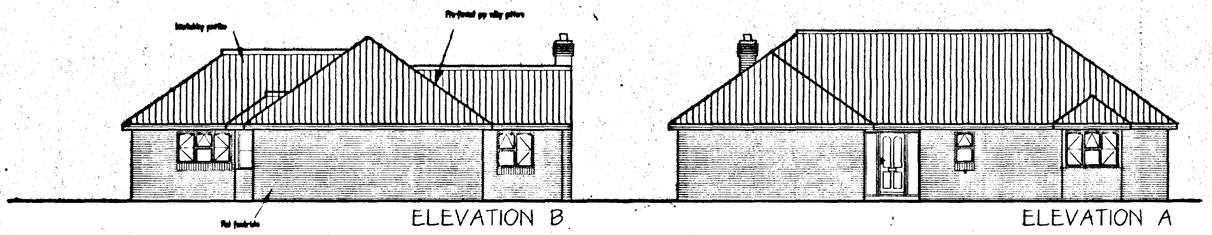


ELEVATION B


ELEVATION A

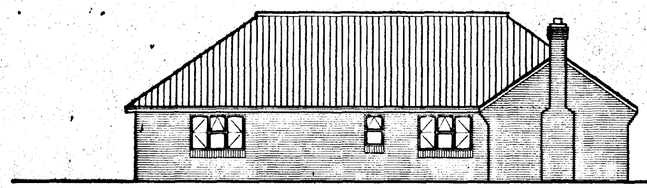


ELEVATION D

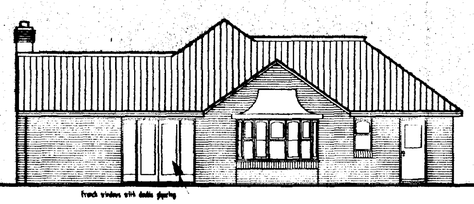

ELEVATION C

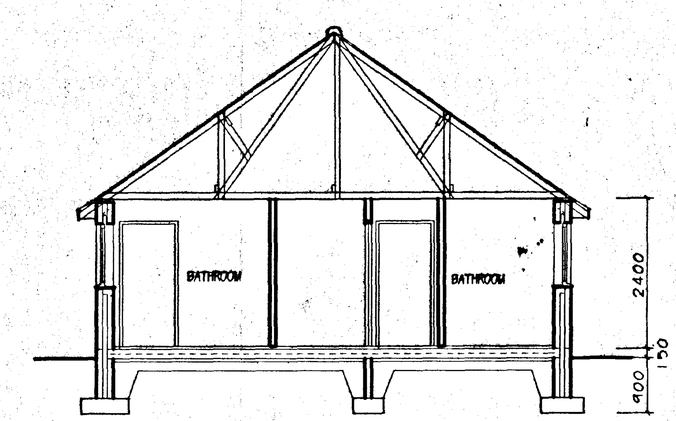

SECTION X - X

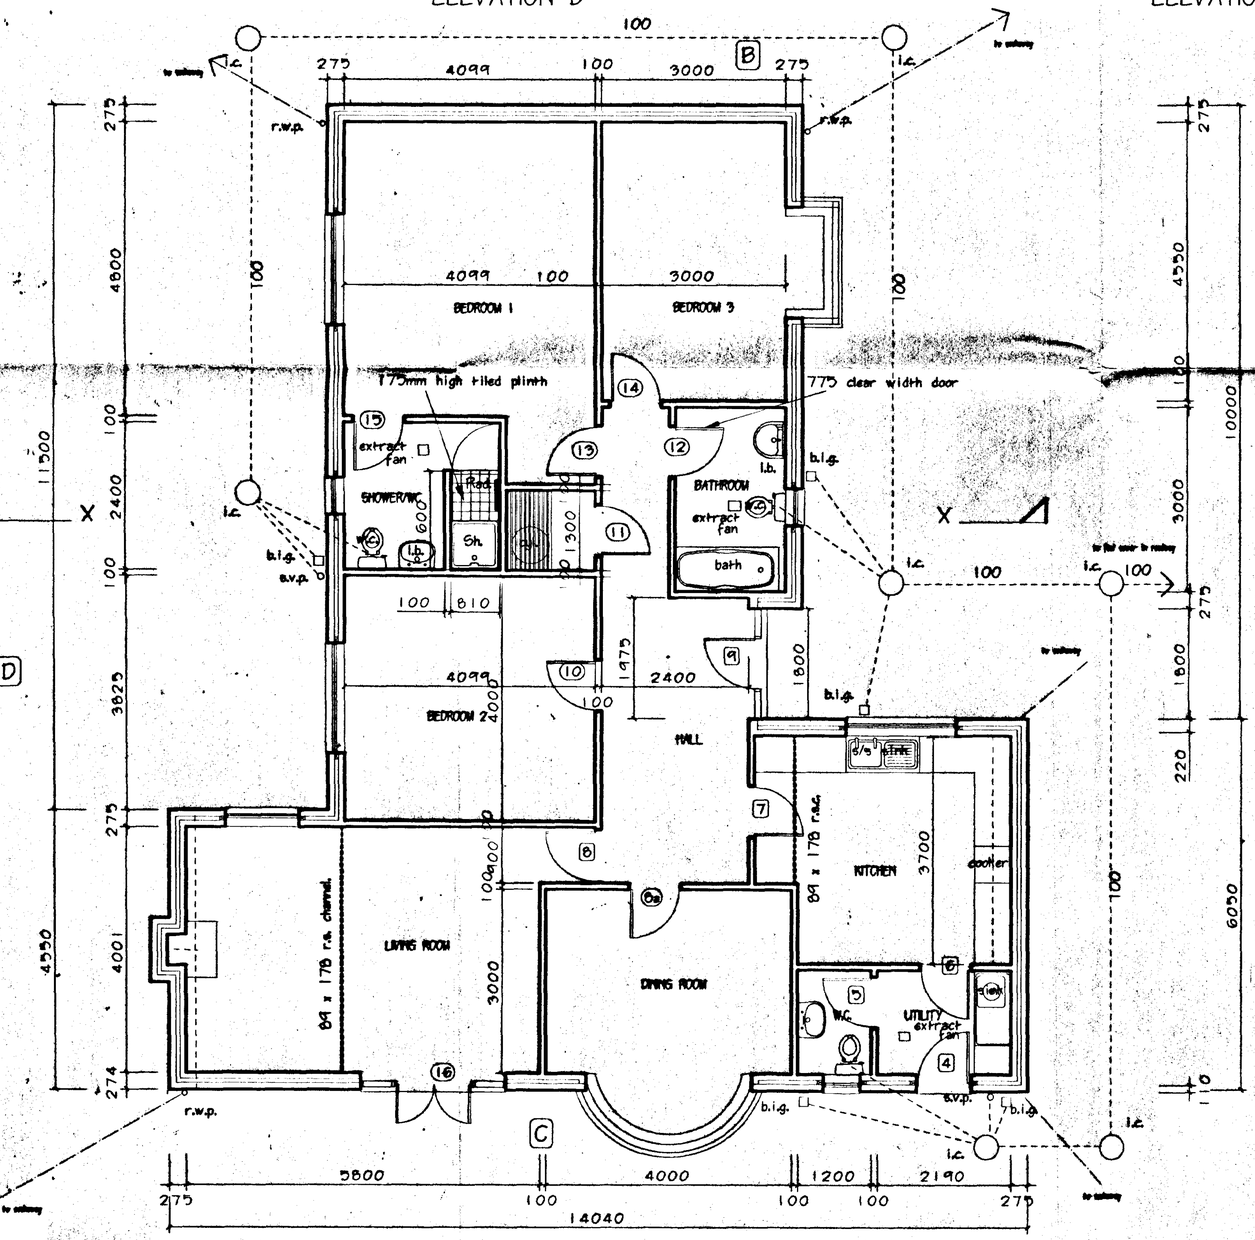

REVISIONS:-

29/9/97 Two light window added to living room

18/08/99 Gable to living room

SOUTH HOLLAND DC
HOUSING & PLANNING
20 SEP 1999
Ref: 0934/99

M. PARKER & SONS LIMITED

BUILDERS & CONTRACTORS

ST. JOHNS RD SPALDING LINCS PE11 1JX
FAX. 01775 762171 TEL. 01775 724777

HOUSING DEVELOPMENT
THE LIMES, WHAPLODE


PLOT 2


STOUR 088


SCALES 1:50, 1:100

DRG. NO. STO - 088 DATE FEB. 97


DETERMINED PLAN

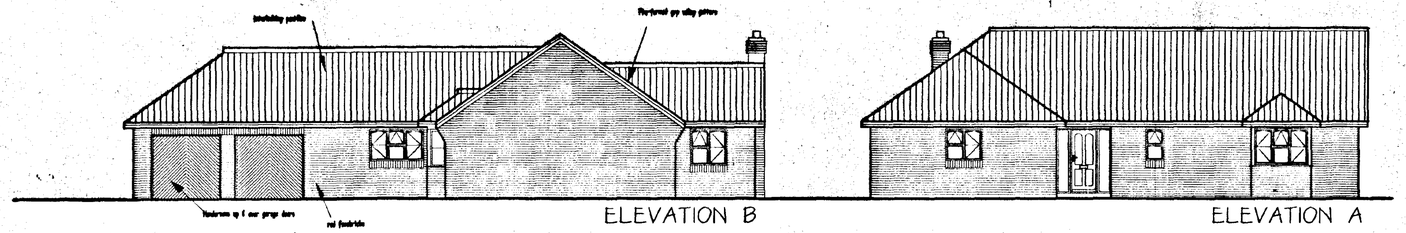

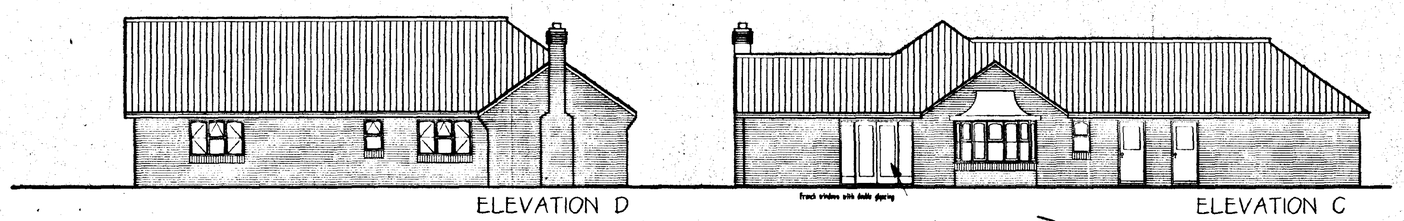

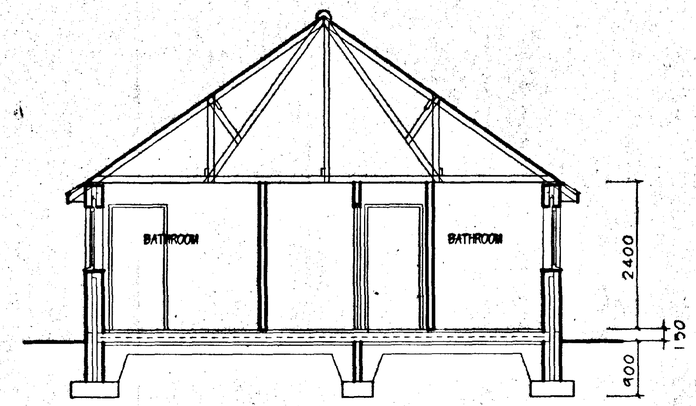

SECTION X - X

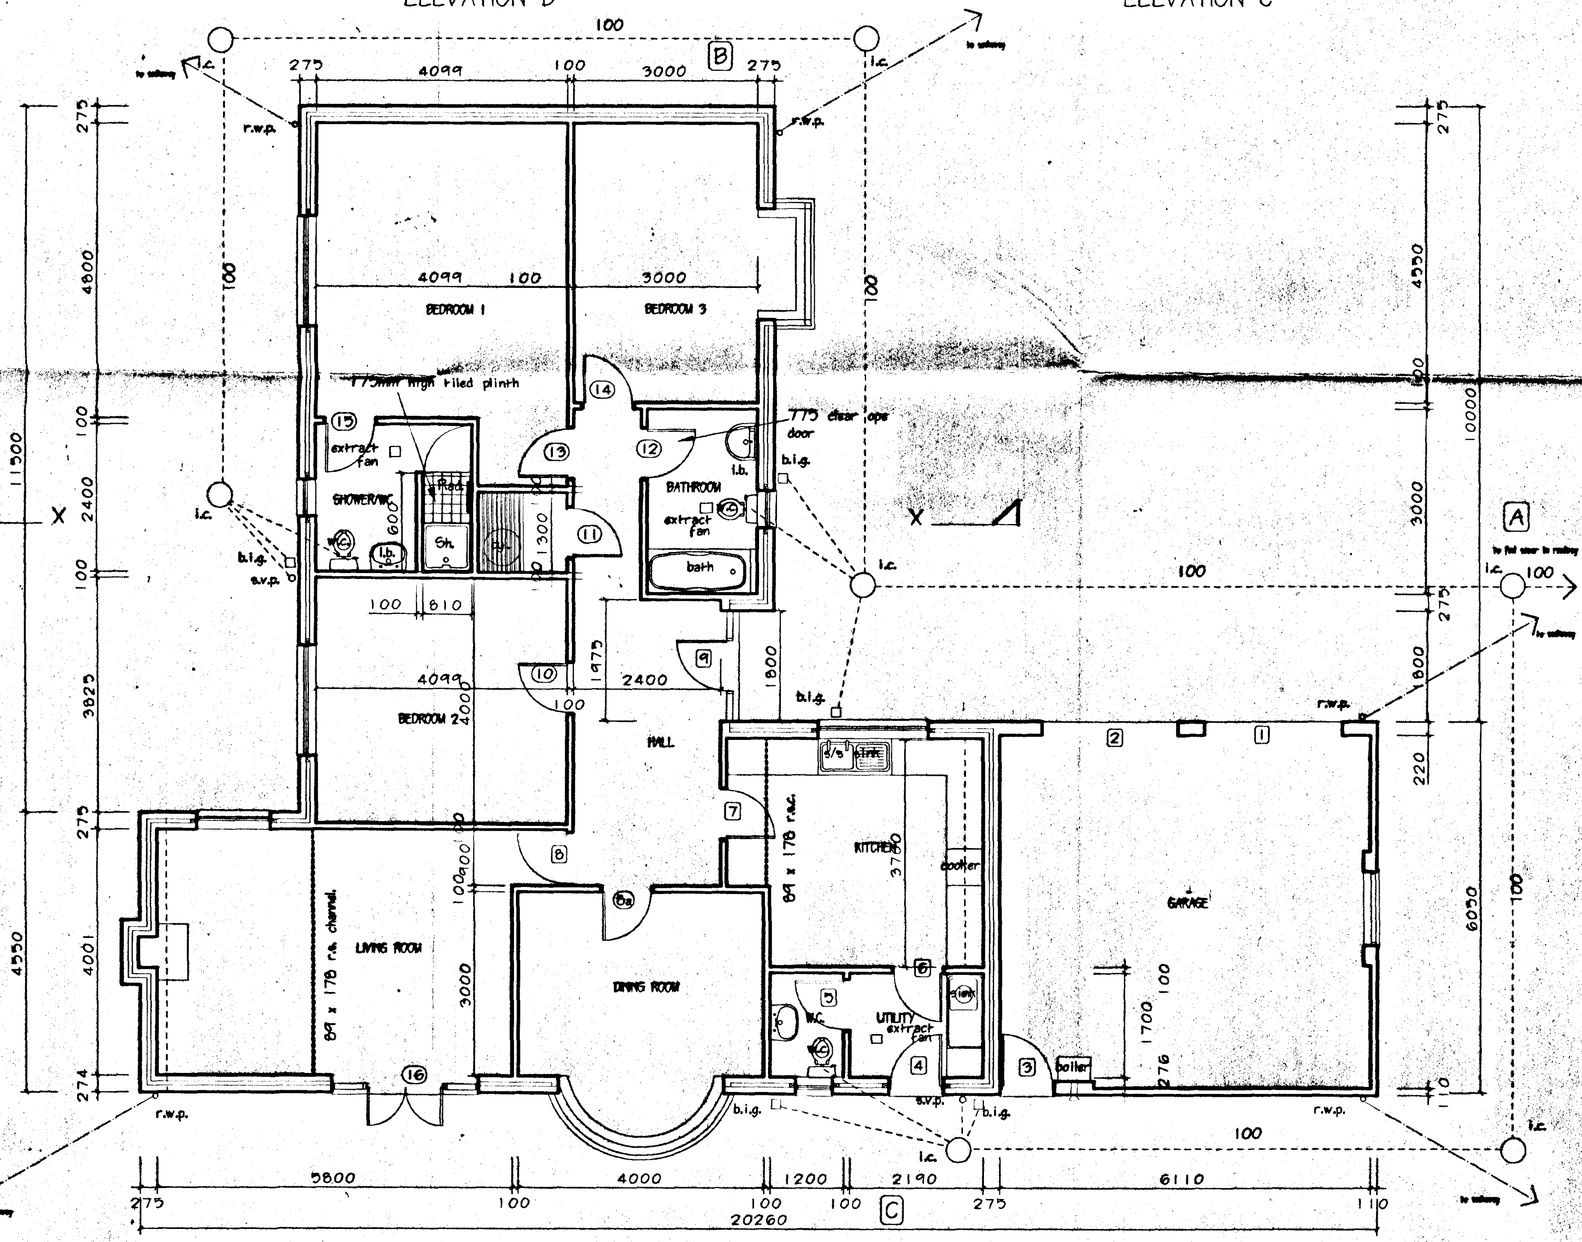

REVISIONS:-

29/9/97 Two light window added to living room

18/08/99 Gable to living room

SOUTH HOLLAND DC
HOUSING & PLANNING
20 SEP 1999
Ref: 0934/99

M. PARKER & SONS LIMITED

BUILDERS & CONTRACTORS

ST. JOHNS RD SPALDING LINCS PE11 1JX
FAX. 01775 762171 TEL. 01775 724777


HOUSING DEVELOPMENT
THE LIMES, WHAPLODE

PLOT 1

STOUR 08A

DETERMINED PLAN

SCALES 1:50, 1:100
DRG. NO. STO-08A DATE FEB. 97

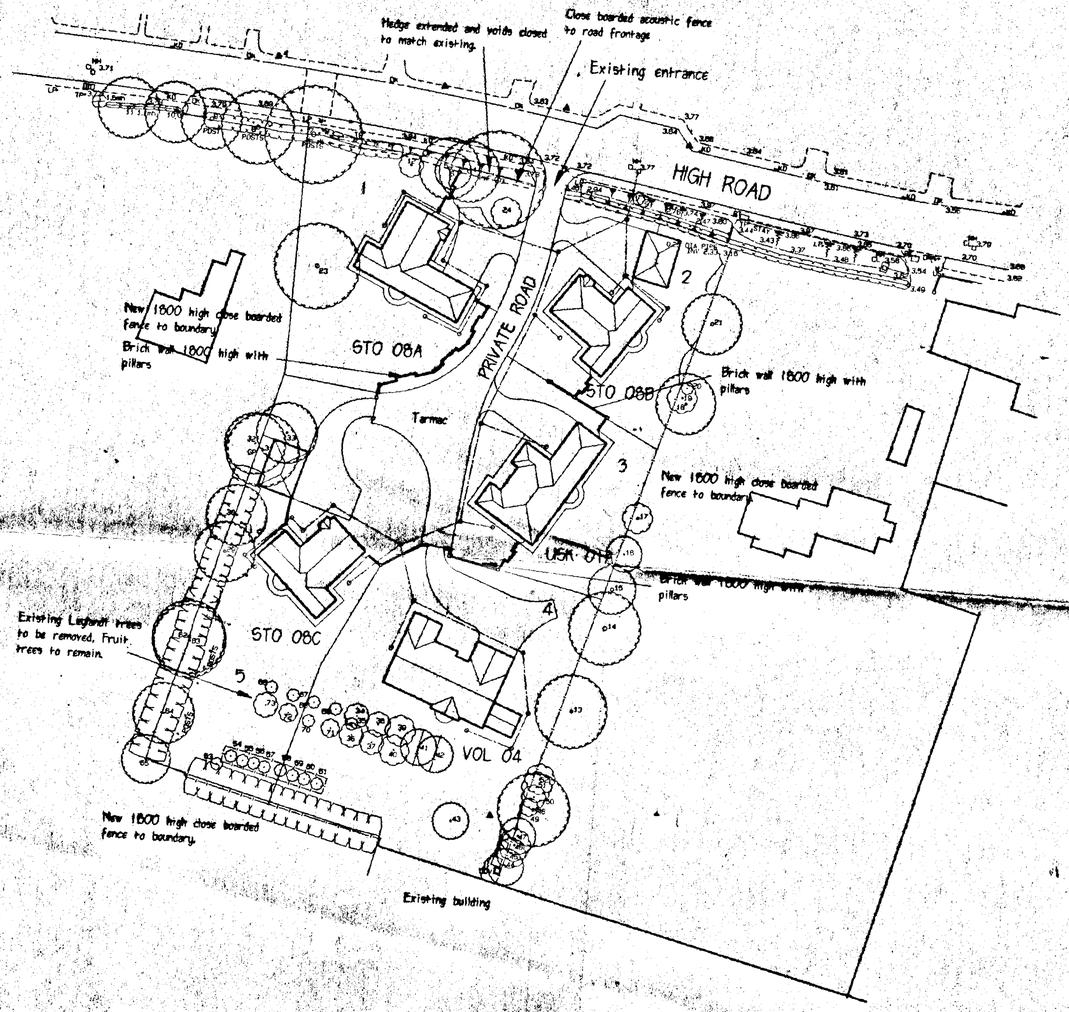

REVISIONS:-

04;11;99 acoustic fence to road frontage.

SOUTH HOLLAND DC
HOUSING & PLANNING
- 4 NOV 1999
Ref: 934/99

M. PARKER
& SONS LIMITED
BUILDERS & CONTRACTORS
ST. JOHNS RD SPALDING LINCS PE11 1JX
FAX. 01775 762171 TEL. 01775 724777


HOUSING DEVELOPMENT
THE LIMES, WHAPLODE

SITE LAYOUT

DETERMINED PLAN

SCALES 1:500
DRG. NO. WHA 001
DATE JULY 99

NOTES:-

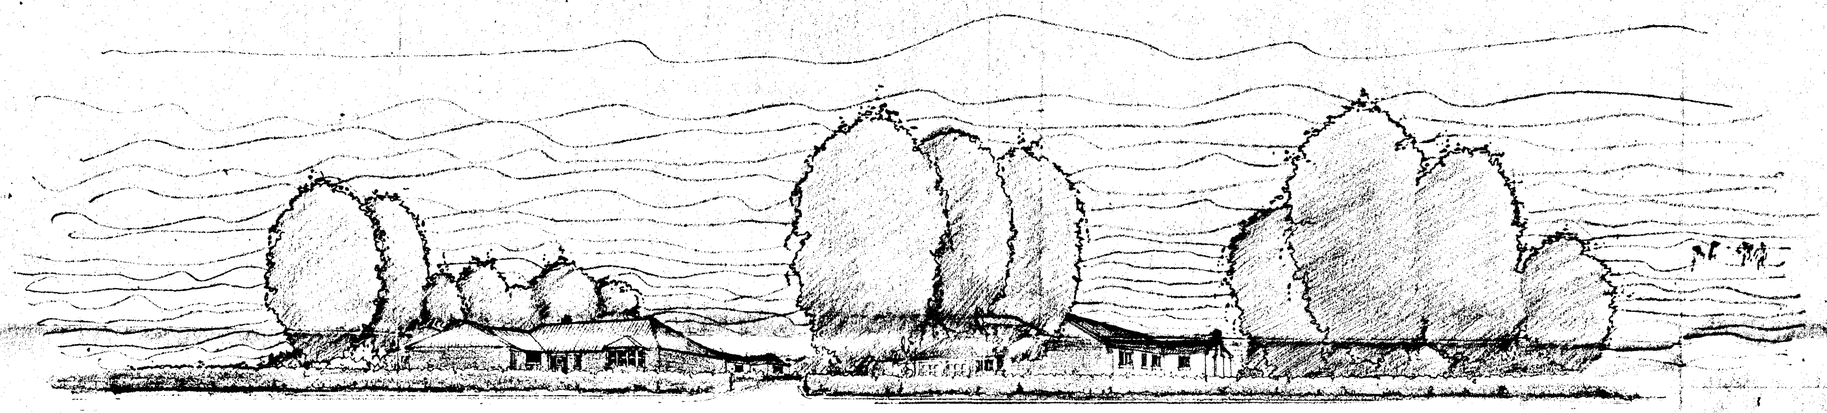

elevation to High Road

REVISIONS:-


M. PARKER
& SONS LIMITED
BUILDERS & CONTRACTORS
ST. JOHNS RD - SPALDING - LINCS PE11 1JX
FAX. 01775 762121 ☎ 01175 724777

SOUTH HOLLAND DC
HOUSING & PLANNING
20 SEP 1999
Ref: 0934/99

HOUSING DEVELOPMENT
'THE LIMES', WHAPLODE


DETERMINED

SCALES
DRG. NO. DATE

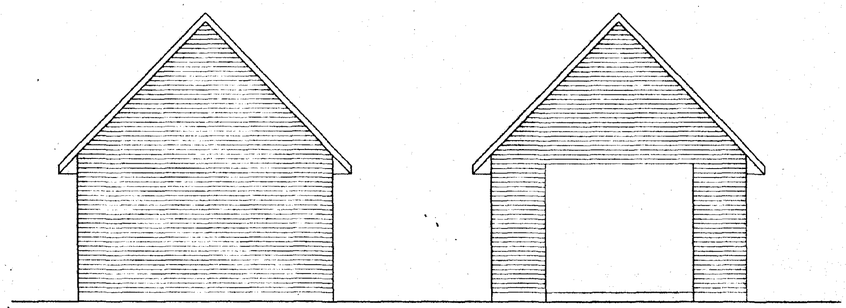



ELEVATION TO FRONT

ELEVATION TO GARDEN

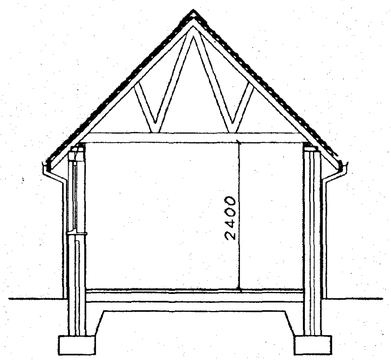



SECTION

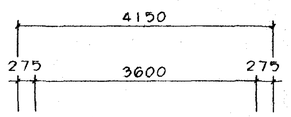

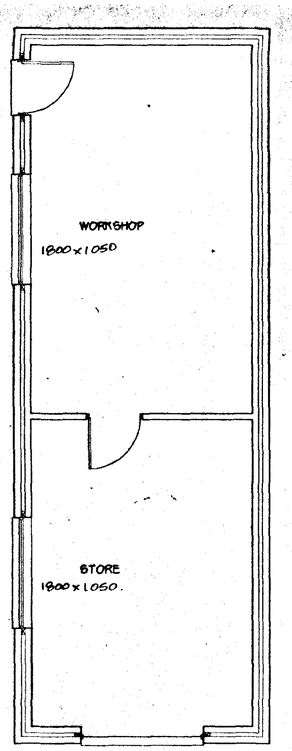


PLAN

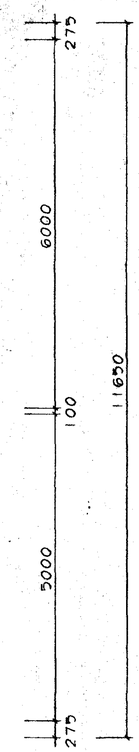


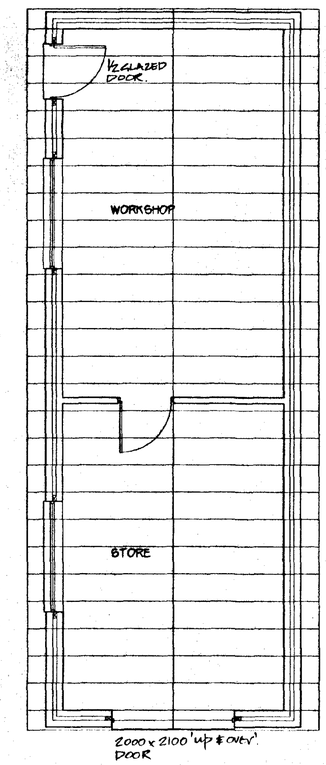

ROOF PLAN

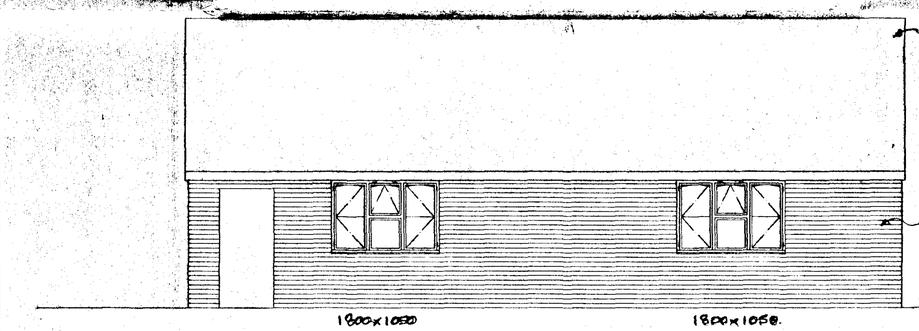

ELEVATION FACING HOUSE

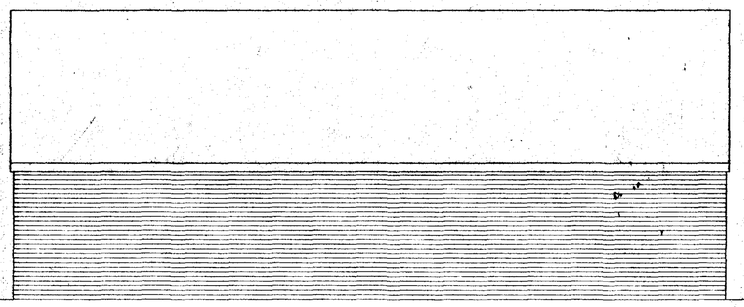

ELEVATION TO BOUNDARY

REVISIONS:-

Ref. A1

SOUTH HOLLAND DC
HOUSING & PLANNING
29 MAR 2000
Ref: 0934/99

M. PARKER
& SONS LIMITED
BUILDERS & CONTRACTORS
ST. JOHNS RD SPALDING LINCS PE11 1JX
FAX. 01775 762171 TEL. 01775 724777

PROPOSED BUNGALOW FOR
MR & MRS J H GREEN

THE LIMES, WHAPLODE

WORKSHOP & GARDEN STORE

SCALES 1 : 50
DRG. NO. VOLWHAPAB DATE JAN 2000