



South Elevation as existing
Scale 1:100

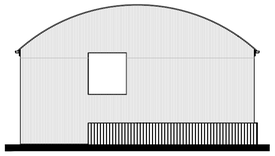


West Elevation as existing
Scale 1:100



View of barns from south-west

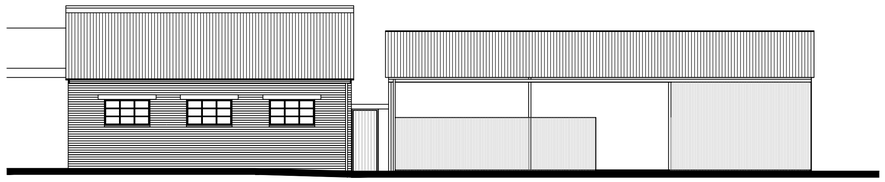


North Elevation as existing
Scale 1:100

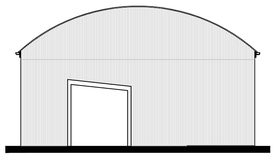


East Elevation as existing
Scale 1:100


SCALE 1 : 100 / SCALE 1 : 1 — 0m 1m 2m 4m 6m 8m 10m / 0m 10mm 20mm 40mm 60mm 80mm 100mm

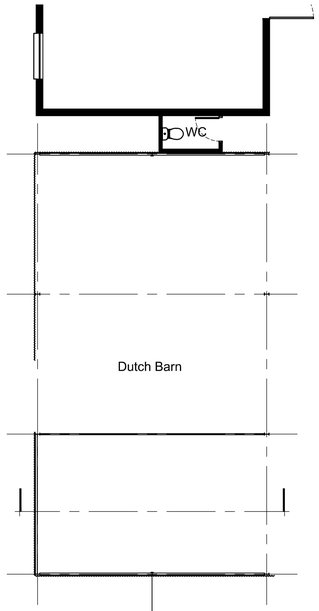


Ground Floor Plan
Scale 1:100

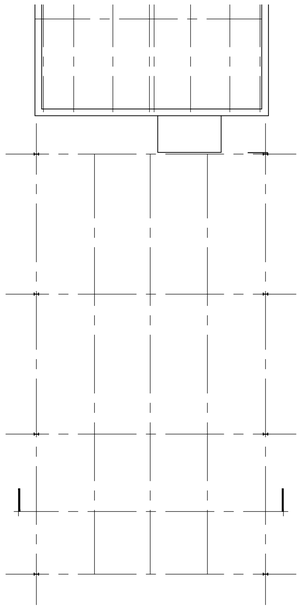

Roof Structure Plan
Scale 1:100

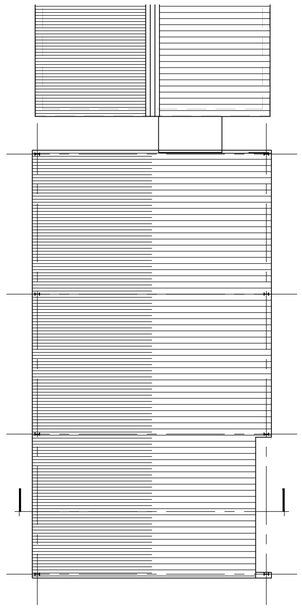

Roof Finishes Plan
Scale 1:100

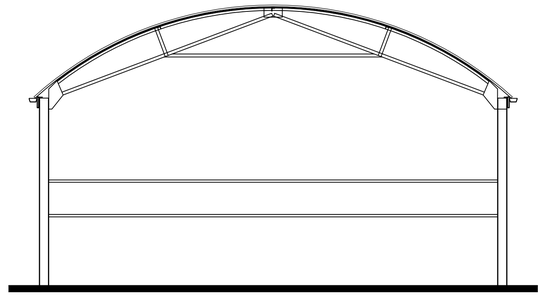

Cross section through Dutch Barn
Scale 1:50

SCALE 1 : 50 / SCALE 1 : 1 — 0m 0.5m 1m 2m 3m 4m 5m / 0m 10mm 20mm 40mm 60mm 80mm 100mm

DO NOT SCALE THIS DRAWING. THE CONTRACTOR IS DEEMED TO HAVE CHECKED ALL DIMENSIONS ON SITE AND REPORT ANY DISCREPANCIES TO OGLESBY & LIMB LTD.
THE CONTENTS OF THIS DRAWING ARE COVERED BY COPYRIGHT AND REMAIN THE PROPERTY OF OGLESBY & LIMB LTD. WRITTEN APPROVAL MUST BE OBTAINED FROM OGLESBY & LIMB LTD PRIOR TO DUPLICATION OR REPRODUCTION OF THIS DRAWING OR ITS CONTENTS.
ANY DIMENSIONS NOT SHOWN ARE TO BE CHECKED AND AGREED WITH OGLESBY & LIMB LTD.

Ref.	Date	Description	Initial
X	xx.xx.xx	Xxxxx	xxx

Oglesby & Limb Ltd
Chartered Architect
Suite 1, Market Chambers
12 Market Place, Spalding, Lincs
PE11 1SL
Tel: 01775 761196
e-mail: design@o-l-ltd.co.uk

Client:
Mrs Marie Spencer

Project:
Proposed Conversion of Barn to Dwelling at
Holmlea, Mill Gate, Whaplode
Spalding, PE12 6RT

Drawing Title:
Plans, Sections and Elevations as existing

PLANNING APPLICATION ISSUE

Date:	Scale:
Sep 2024	as shown @ A1
Drawn by: ajo	Checked by: ap

Drawing Number:	Rev:
A1731-02	-