
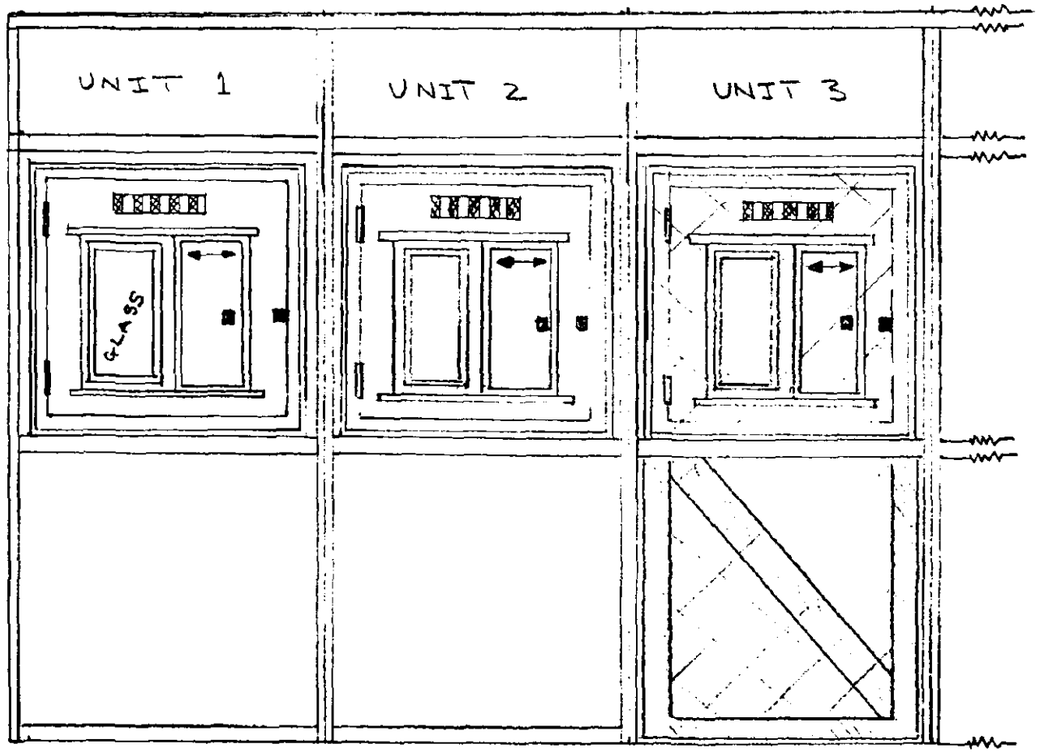


FRONT ELEVATION

SOUTH ... DC
PLAN DEPT
03 OCT 1994
REF.. H33/0948/94

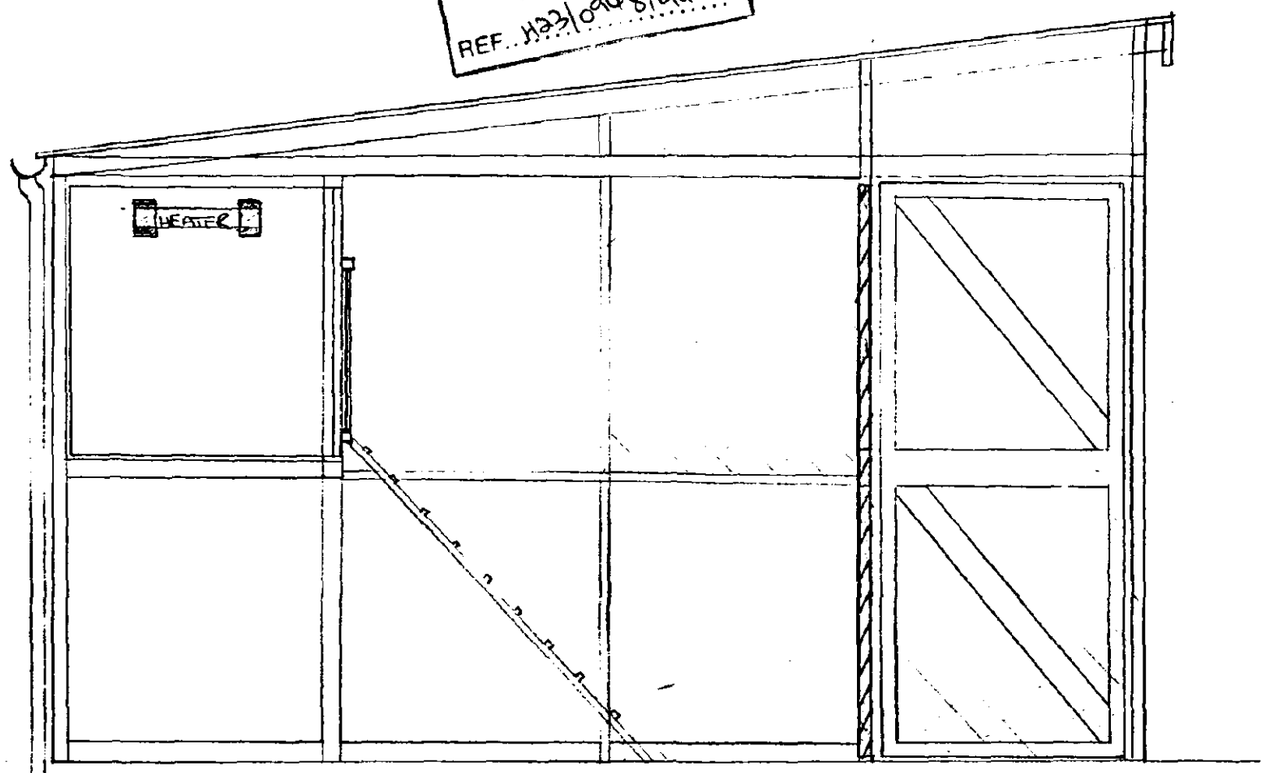

SIDE ELEVATION

MATERIALS


ROOF :- 75x50mm SAWN TIMBER.
CORRUGATED CLEAR PVC SHEETING.

FRAMEWORK :- 50 x 50mm 50 x 38 mm SAWN TIMBER.

COVERINGS :- BACK - GREEN COATED STEEL SHEETING.
SIDES - PVC SHEETING
- WIRE MESH
FRONT - WIRE MESH.


SLEEPING UNITS :- INSULATED 20x CONSTRUCTION
GLASS 4mm SAFETY TOUGHENED.
INDIVIDUAL HEATER UNIT (GUARDED)

FLOOR :- 150 mm CONCRETE ON COMPACTED HARDCORE.
ONE ISOLATION UNIT TO BE SITED MIN 20ft FROM MAIN BLOCK.
PREPARATION AND VETERINARY AREA TO REAR OF HOUSE.

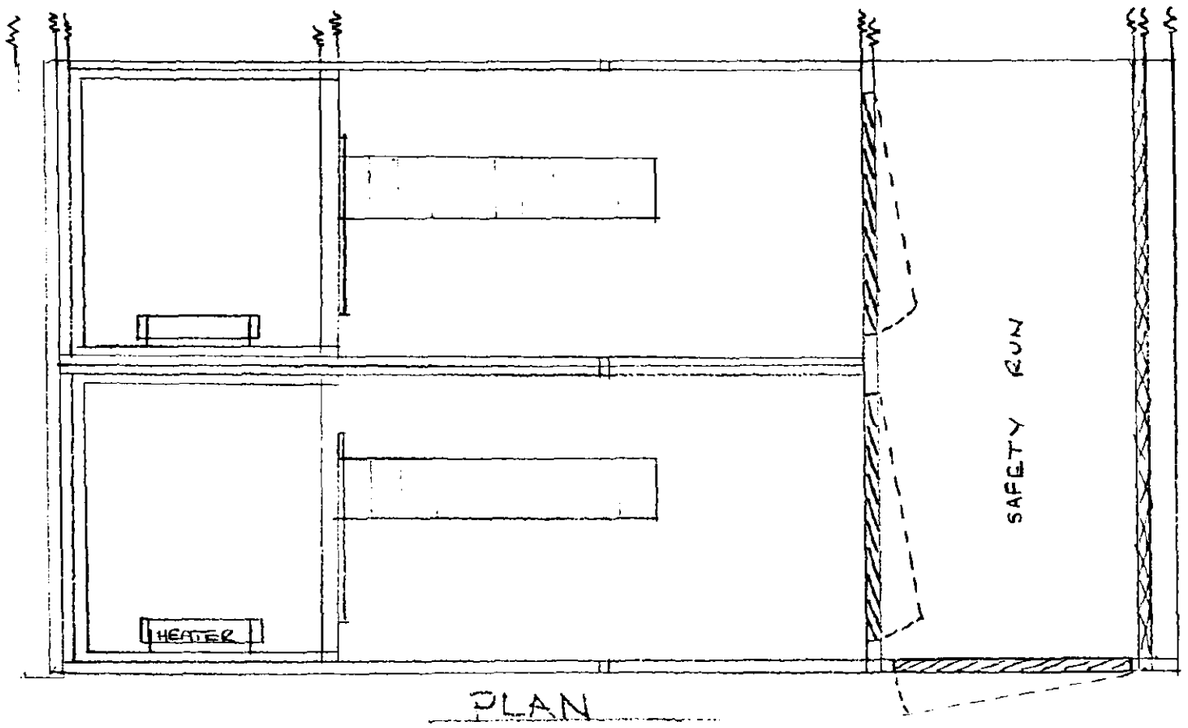

PLAN

PROPOSAL FOR UPTO 20 UNIT CATTERY FOR
J. SEYMOUR :- THE CHILDERS HIGH ROAD
WHAPLODE NR HOLBEACH.
SCALE 1:20

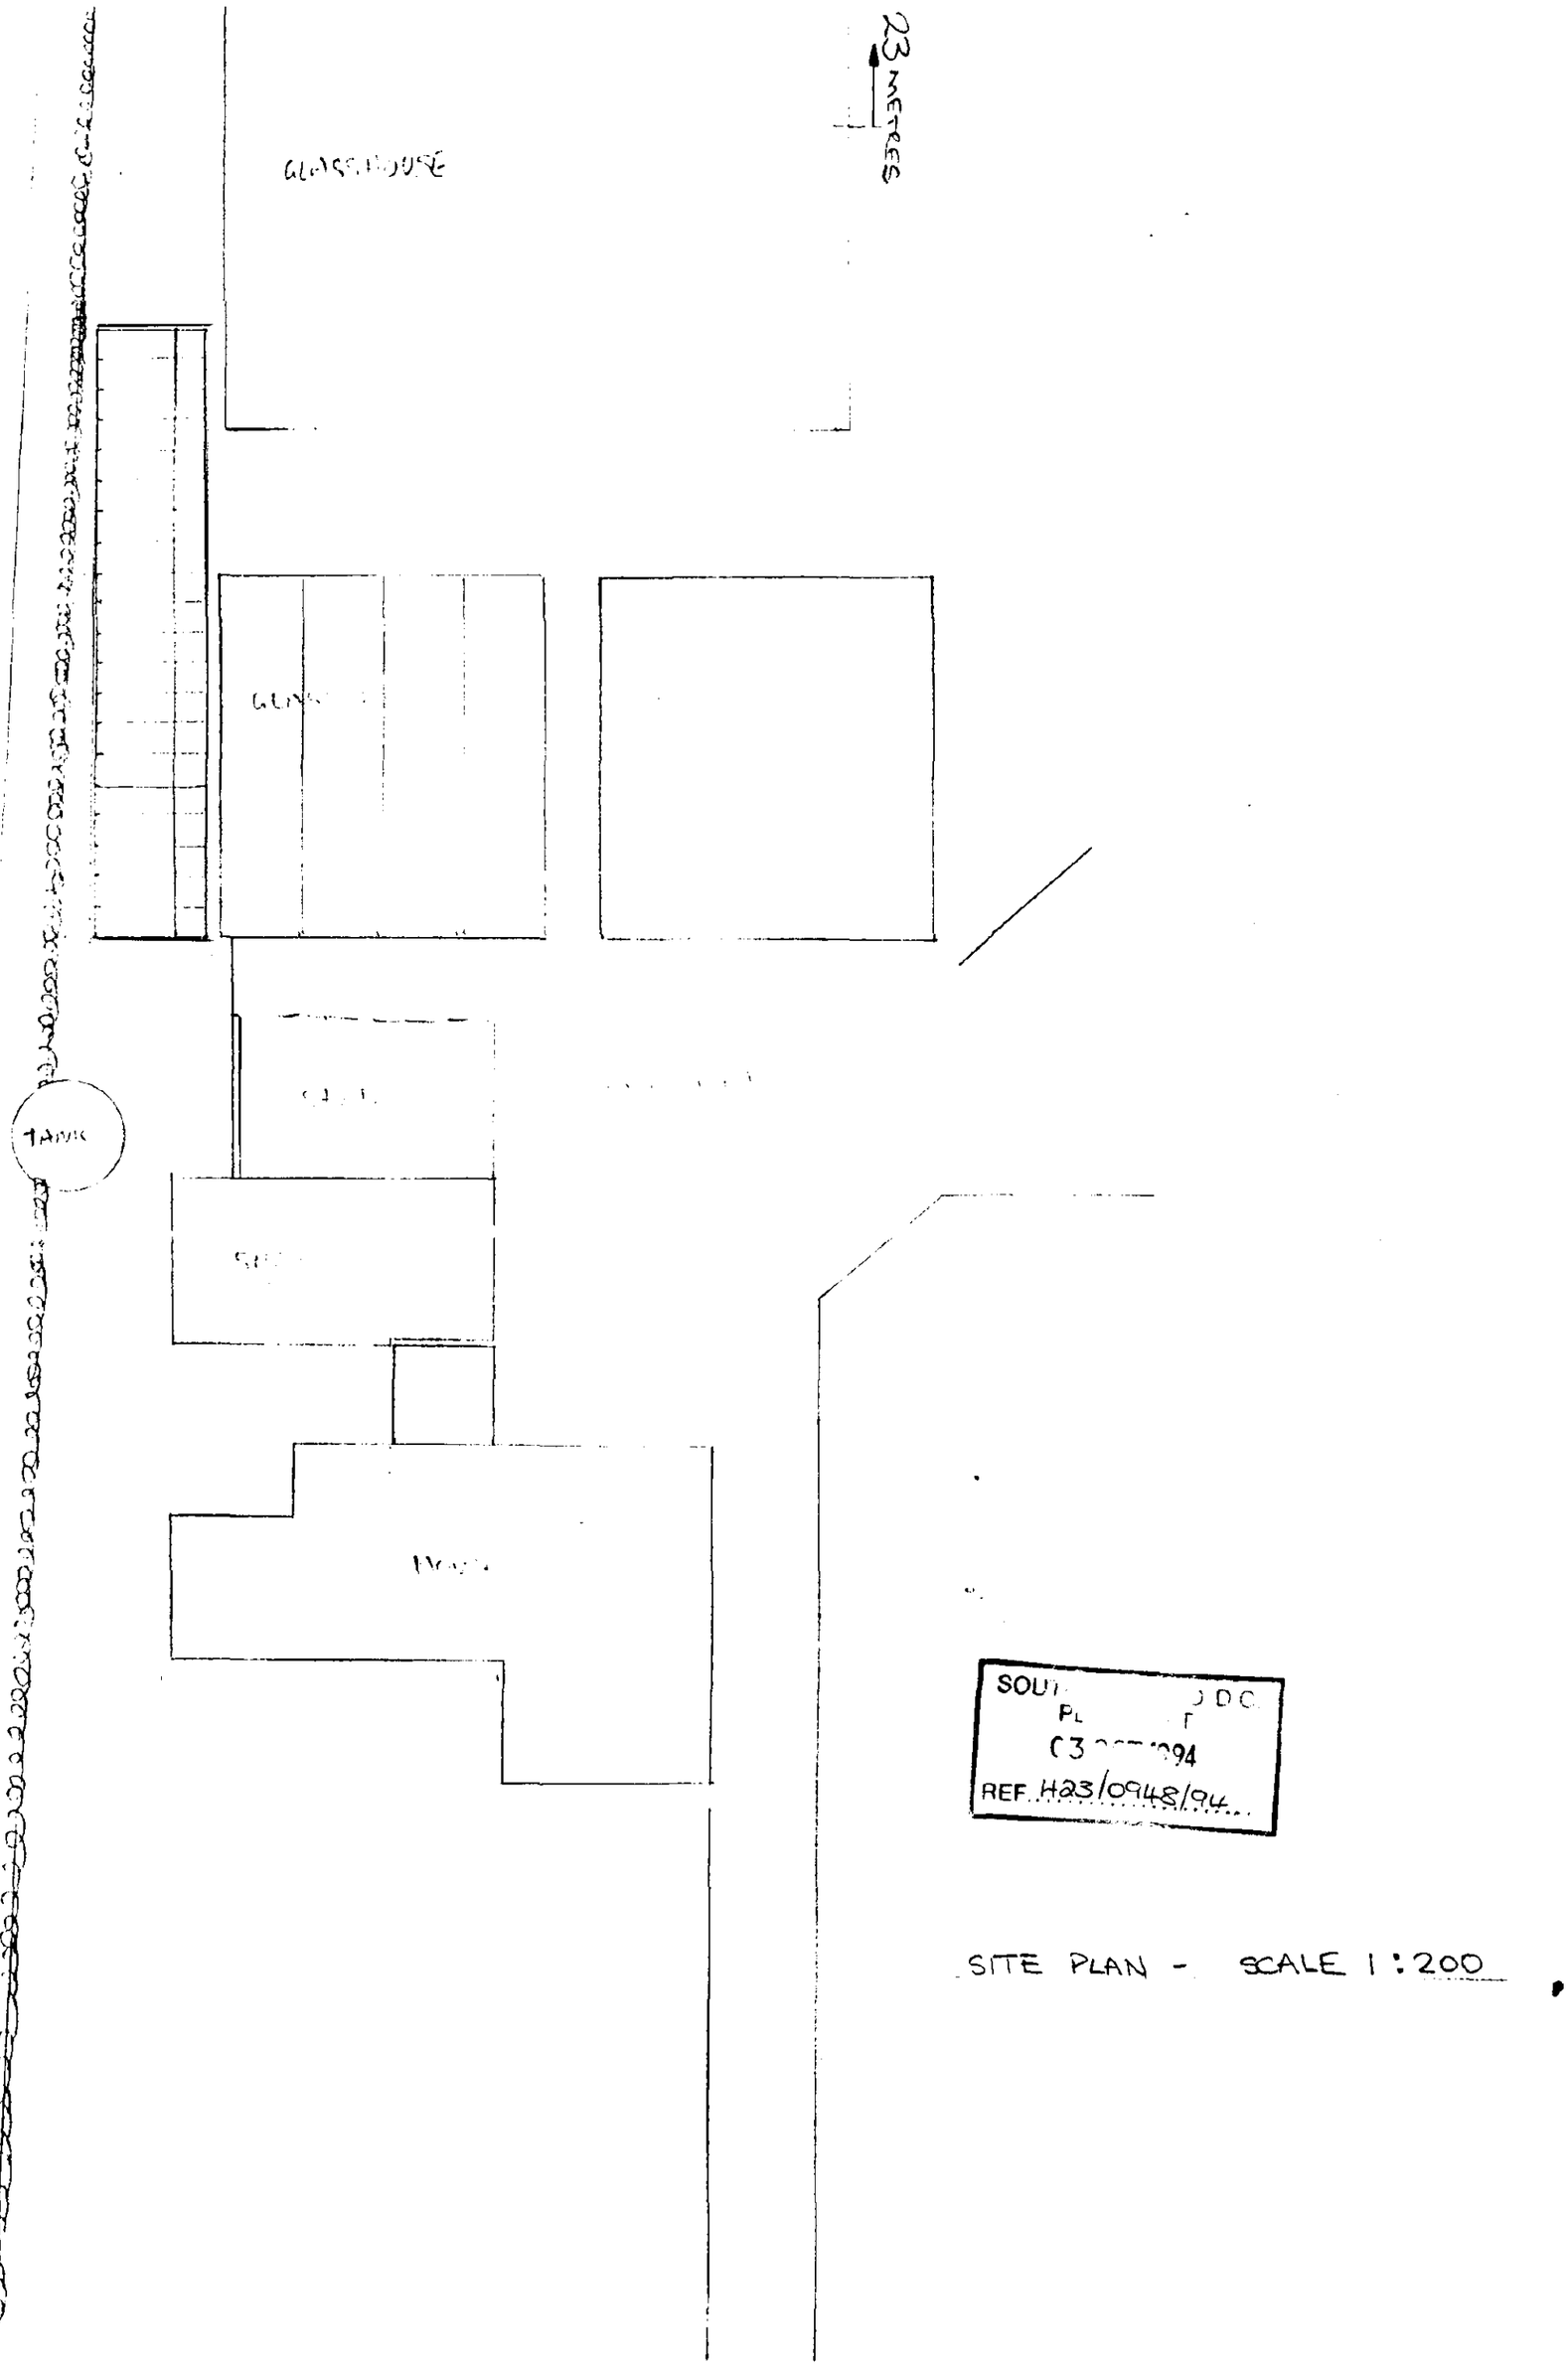

SOUTH HOLLAND DC
PLANNING
C3 1994
REF. H23/0948/94

SITE PLAN - SCALE 1:200