


CENTRAL NETWORK EAST				
SCHEME Shepeau Stow			PROJECT NO K15269	
Legend	Voltage	Existing	Proposed	To be remove
Overhead Line	4V		—	
Underground Cable	4V		- -	
Poles			•	
Stays			+H	
Scale	OS plan		Plan No BK45999	
Based upon the ordnance survey with the sanction of the controller of H M Stationery Office				

BK Bruton Knowles

Site Plan

SHDC
Planning & Development
19 NOV 2010
Ref: 0962-10

© Crown copyright (Licence Nos. 100024877 & 100021807)

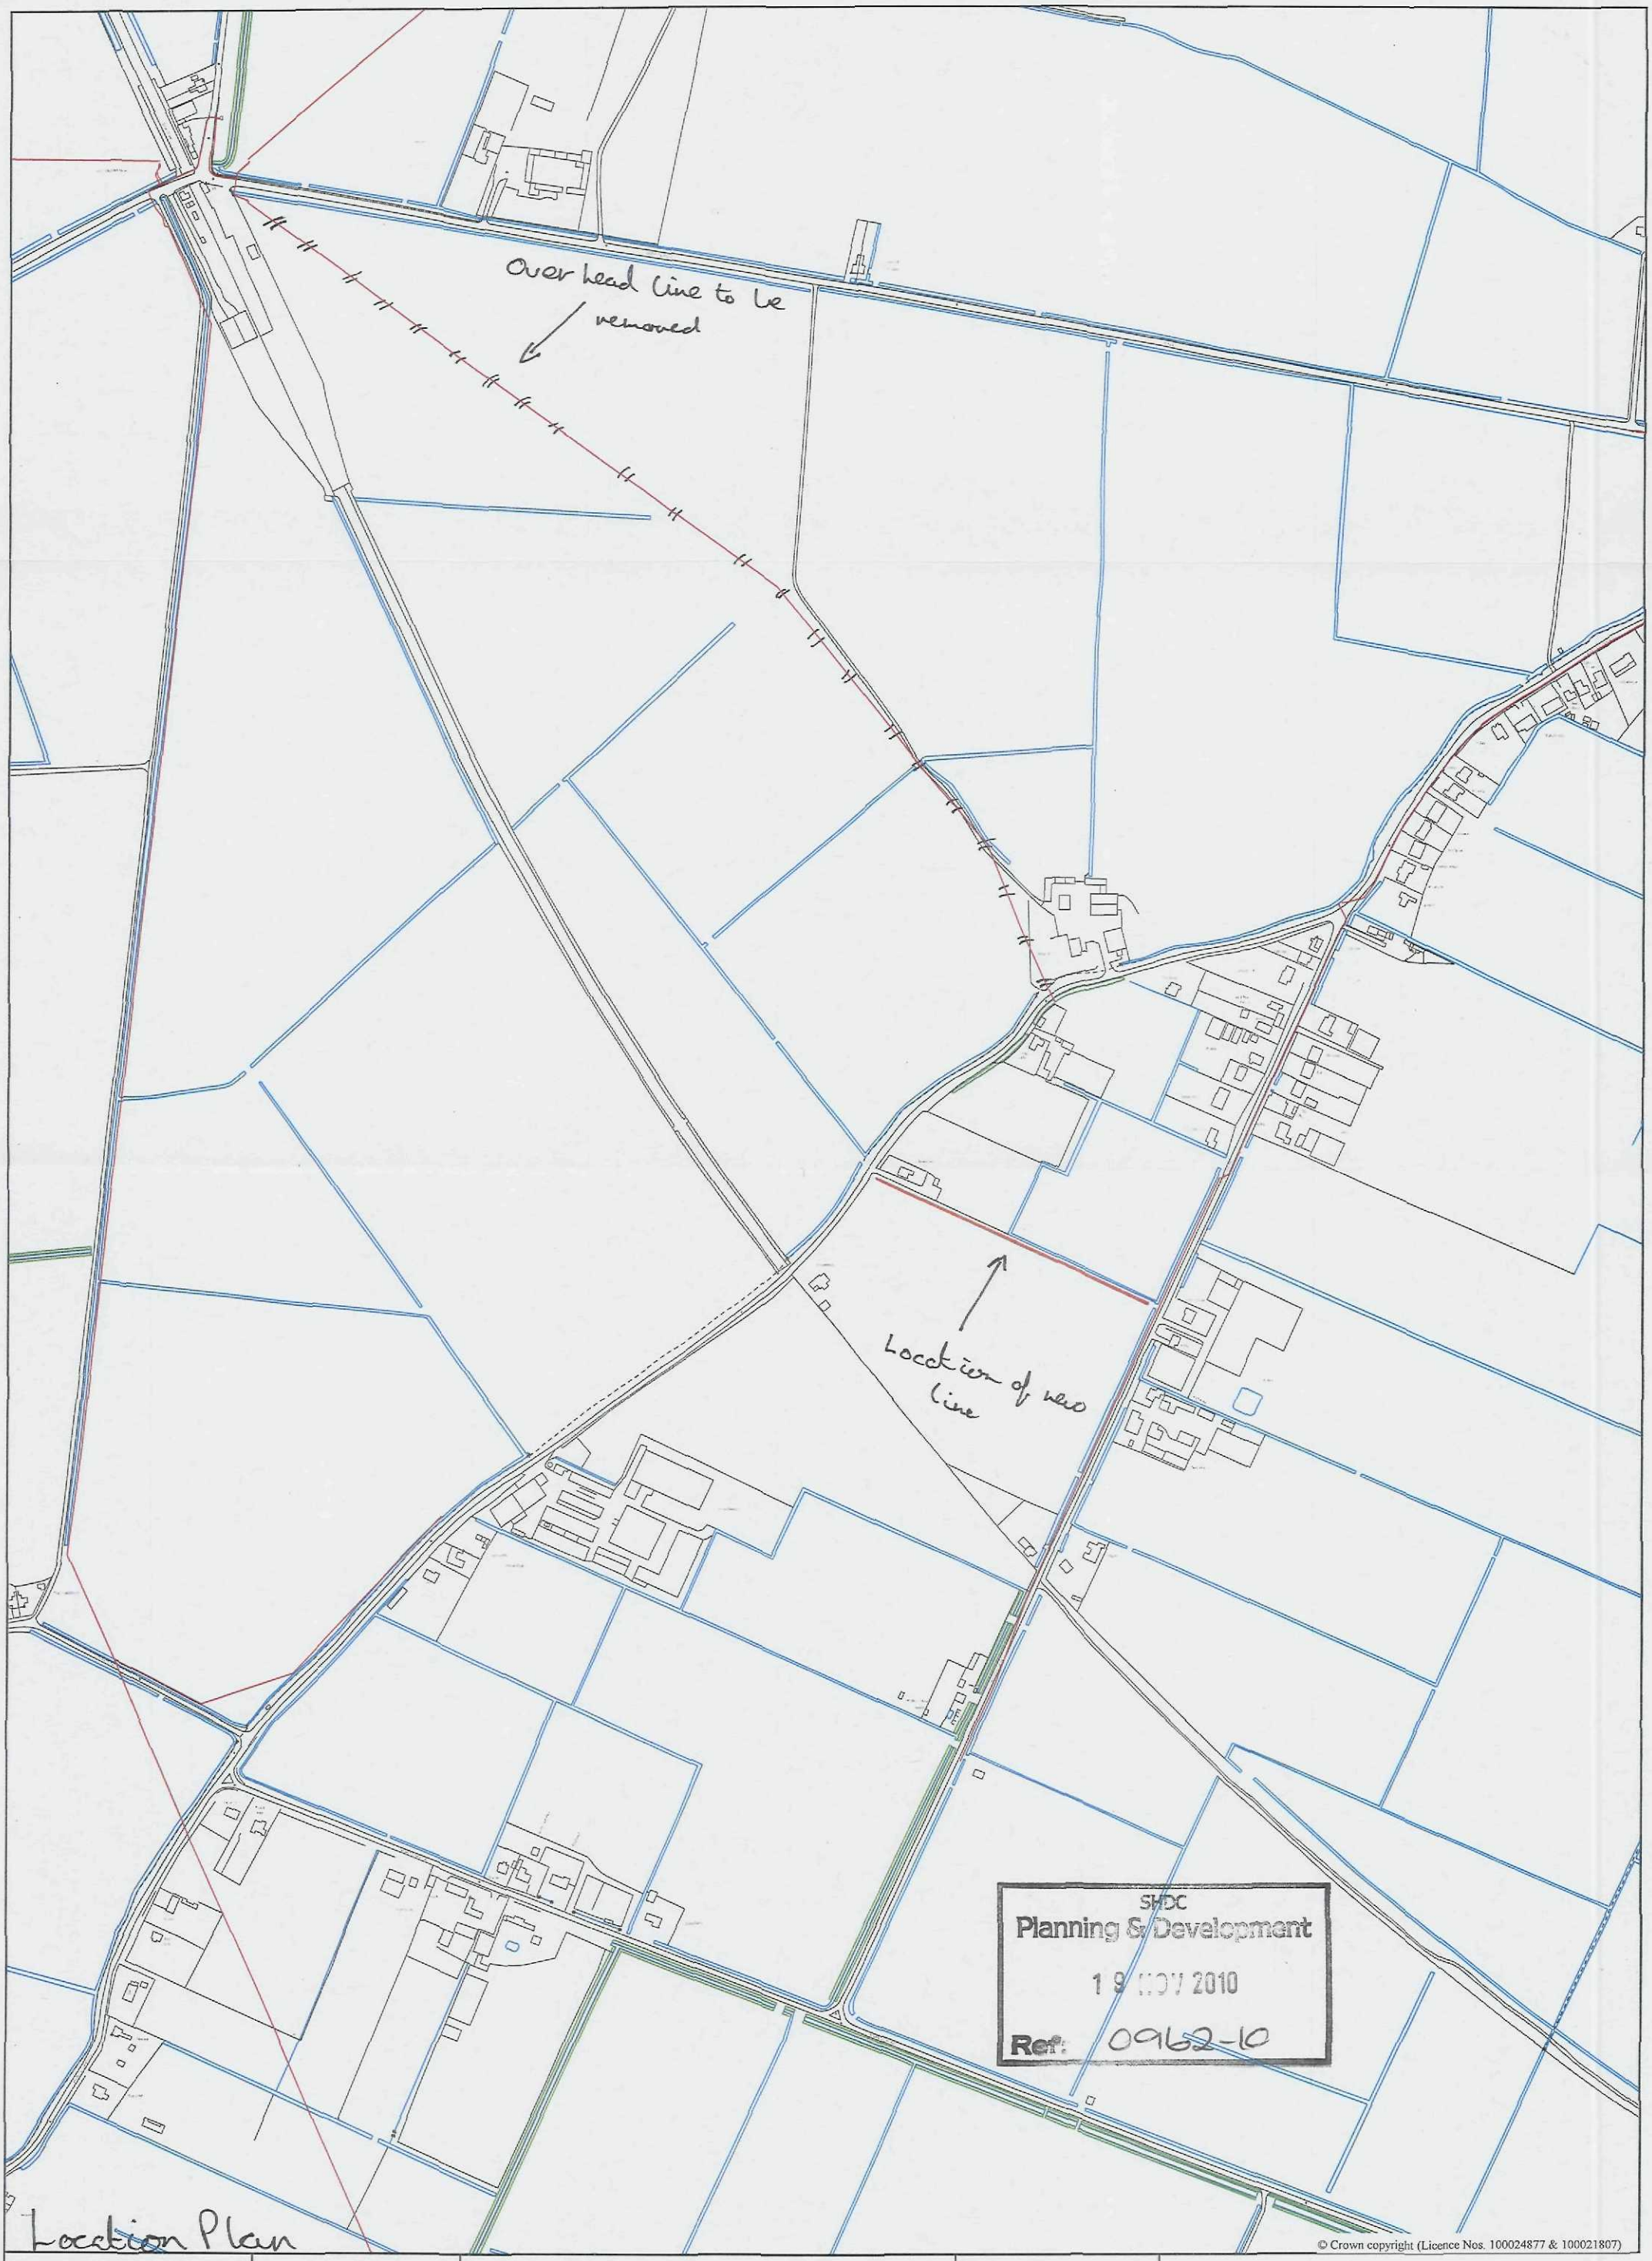

Printed by mmayne on 16/11/10	Page 1 of 1 (Screen Dump)	Scale: 1:5000 / Centre: 529.72km, 311.71km / Extent: 1.4km x 1.95km	Job: N/A