

E L E V A T I O N S

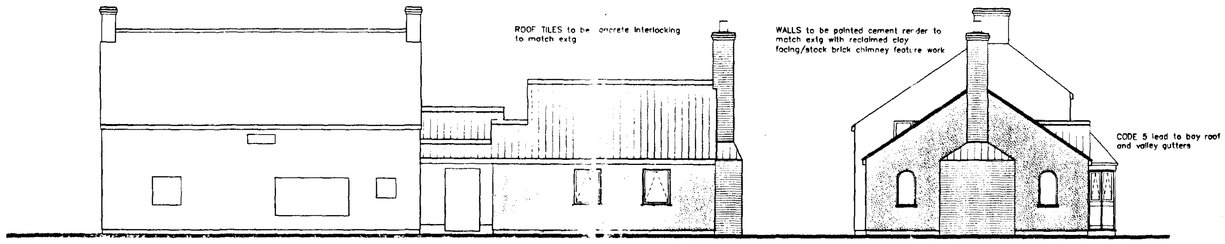


rear

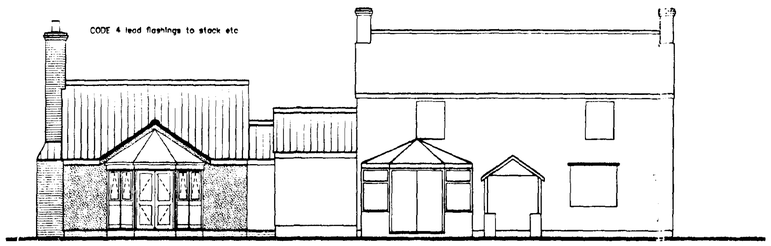


side

rear

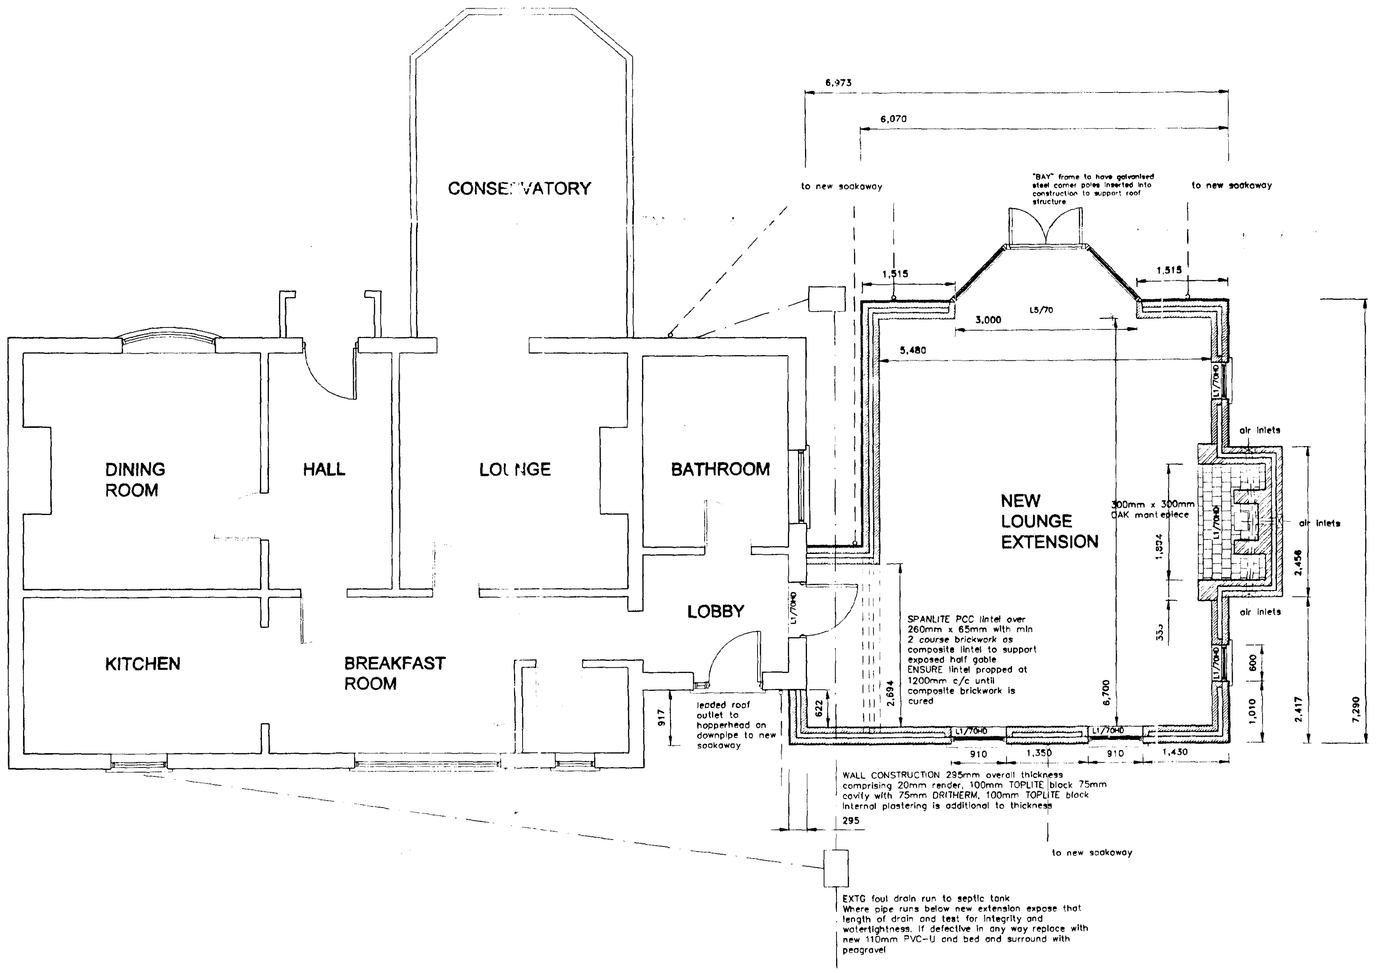


FLOOR PLAN

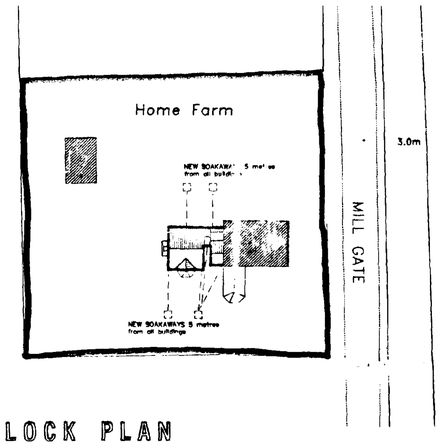

BLOCK PLAN

Scale 1:500

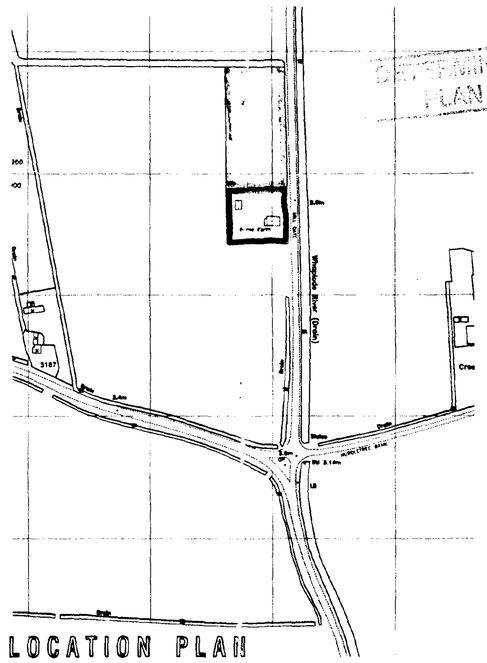

LOCATION PLAN

Scale 1:2500

AMENDMENTS

A

SUPERSEDED BY PLAN

SHDC
Planning & Development
– 4 SEP 2002
Ref 0994/02

L. A. Building Design

Architectural and Surveying Practice
58 Hannam Boulevard
Spalding
Lincolnshire PE11 1LB
Telephone/Fax: Spalding (01775) 711437

Peter S Lithgow MCIOB MBIAT

Member of the Chartered Institute of Building and Member of the British Institute of Architectural Technologists

project
Proposed Single Storey Extension
Home Farm, Milfgate, Whaplode,
Spalding, Lincolnshire, PE12

client
Mr and Mrs F Allen

drawing
General Arrangement Drawing
Plan, Section and Elevations
and Block Plan

date	scale(s)
AUG 2002	1:50 1:100 1:500 1:2500
drawn by	checked
Peter Lithgow	
job no	drawing no
02/33	01