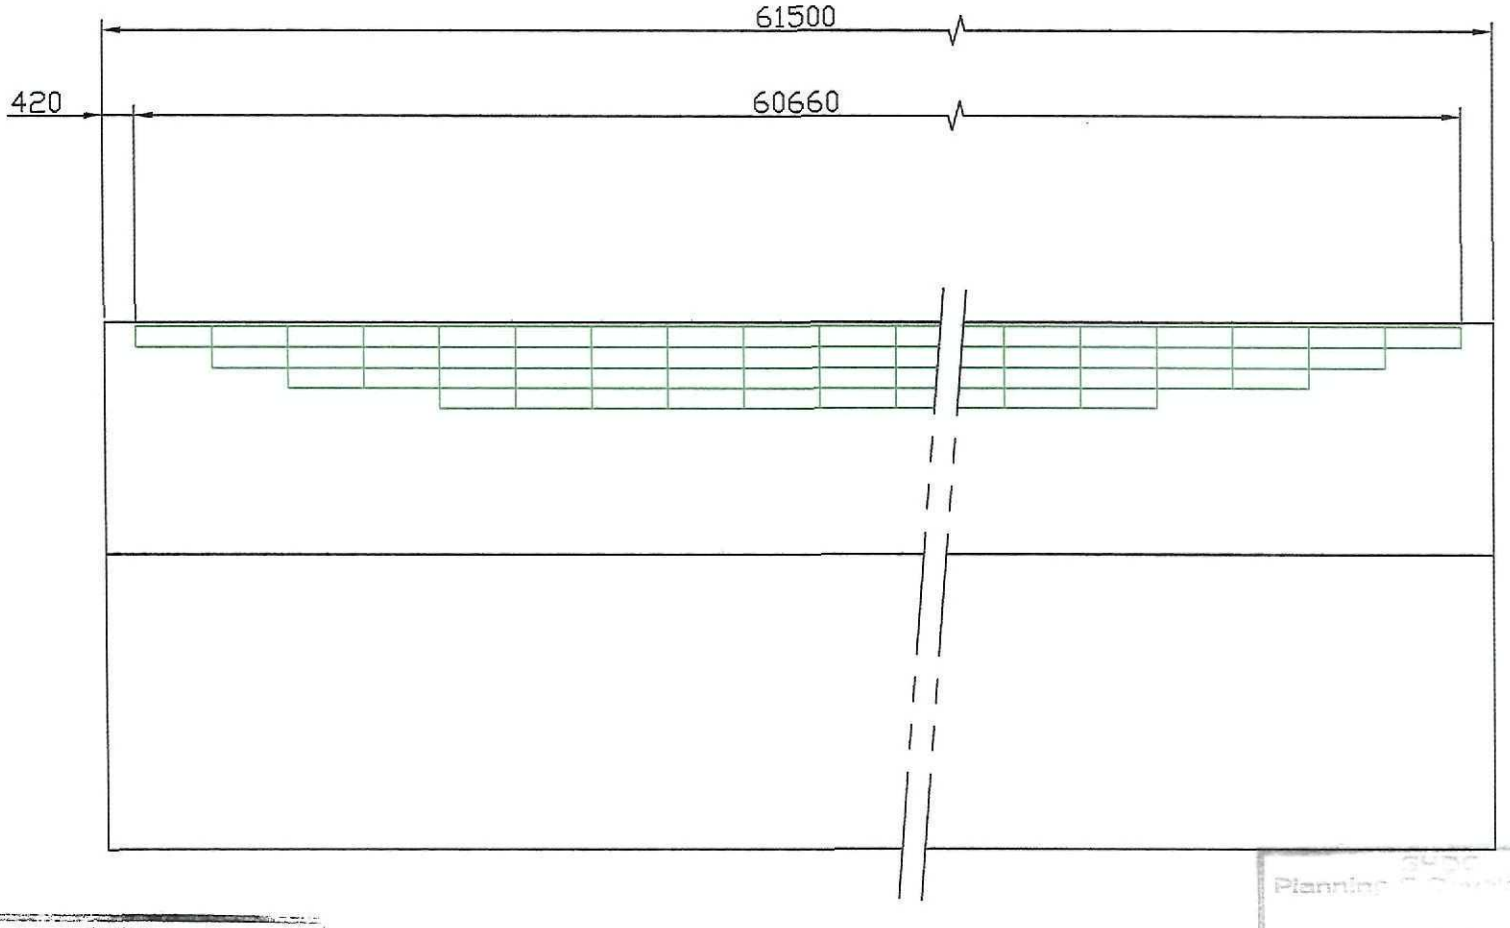


SOUTH ELEVATION

SHDC
Planning & Development
29 DEC 2011
Ref: 0978-11

Planning & Development
29 DEC 2011
Ref:

AW Consulting	Little Bytham. NG33 4RA 01780 410182 07860 502999		
CLIENT: LARK ENERGY LTD.		TITLE: MAJORS FARM SOUTH ELEVATION	
DATE: 14/10/11	SCALE: 1:100	DAWN BY: A.M.W.	DRG. NO.: PJD03 SHEET 1