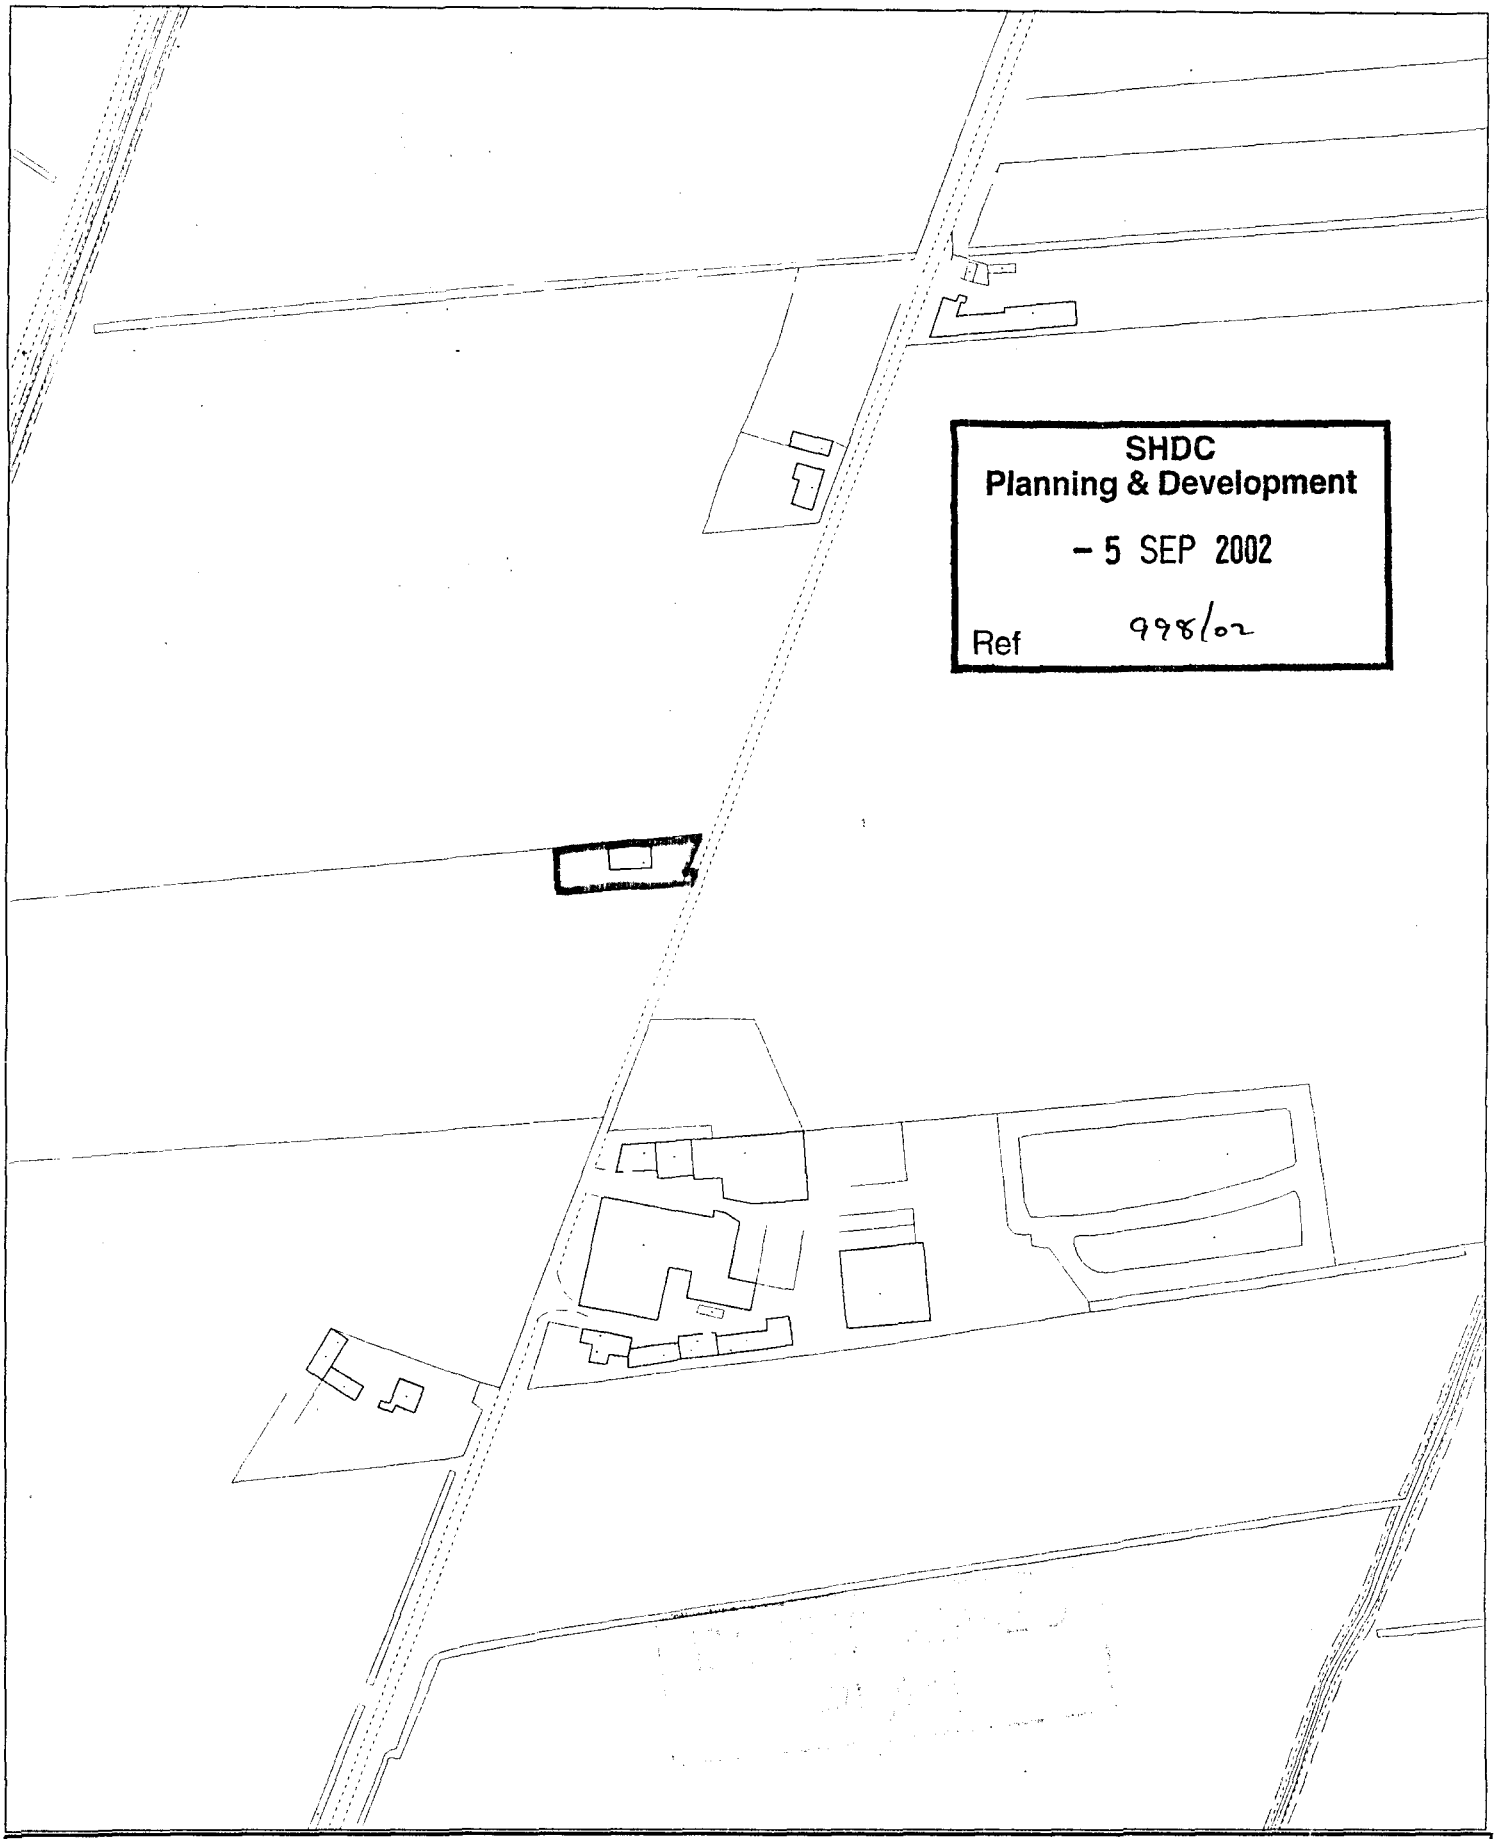


SHDC
Planning & Development
- 5 SEP 2002
Ref 998/02


[redacted]

This copy has been produced specifically for the map return scheme purposes only. No further copies may be made.

Scale: 1:2500


Council Offices, Priory Road, Spalding, Lincolnshire PE11 2XE

This map is reproduced from Ordnance Survey material with permission of Ordnance Survey on behalf of Her Majesty's Stationery Office (c) Crown copyright. Unauthorised reproduction infringes Crown copyright and may lead to prosecution or civil proceedings. South Holland District Council LA079413 2002

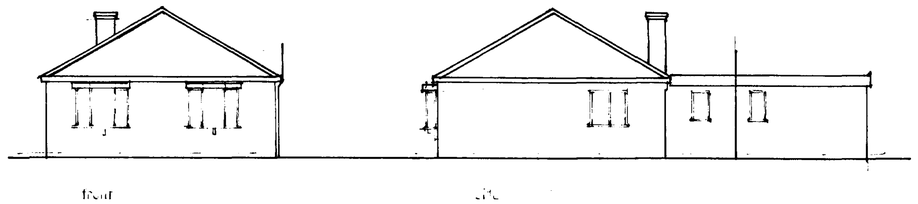


front


side

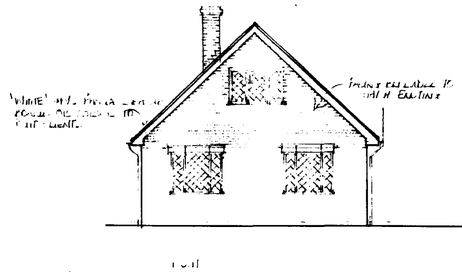

front

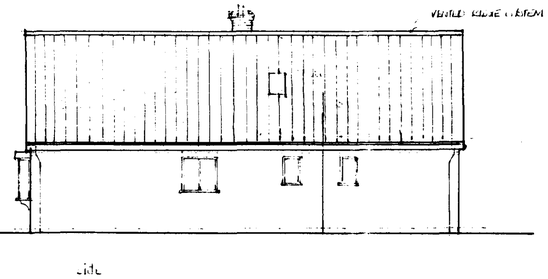


side

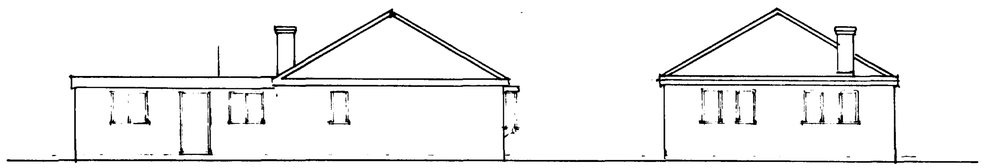


side


rear

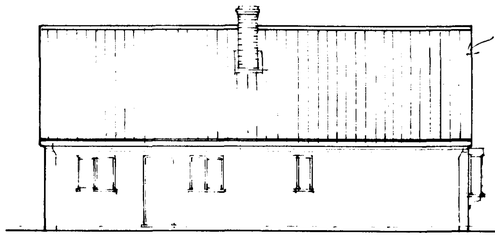


side

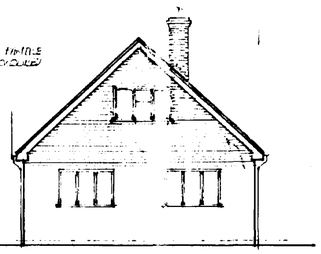


rear

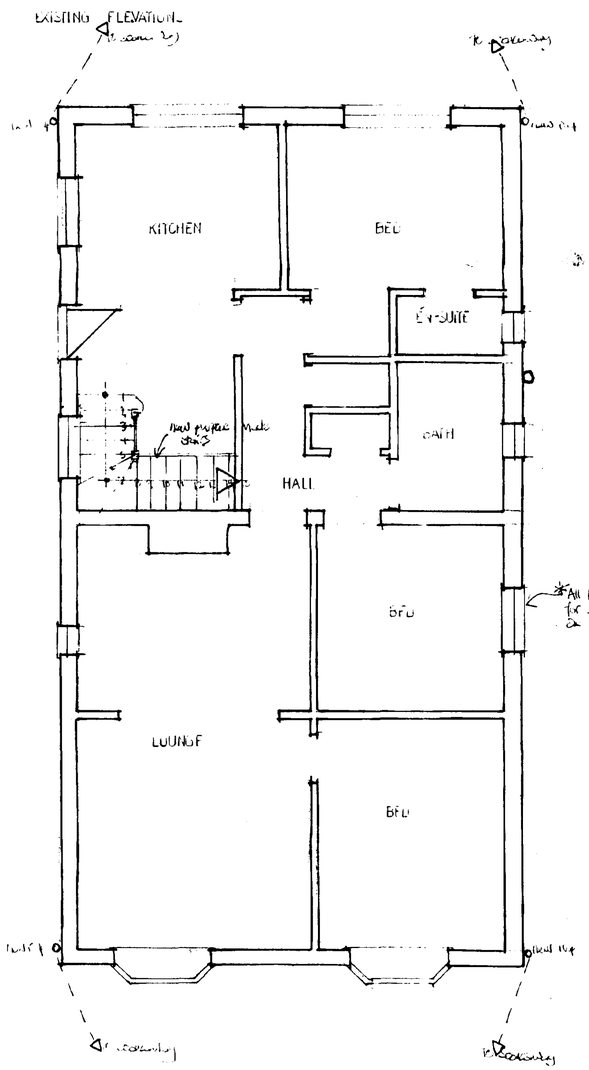

GROUND FLOOR PLAN

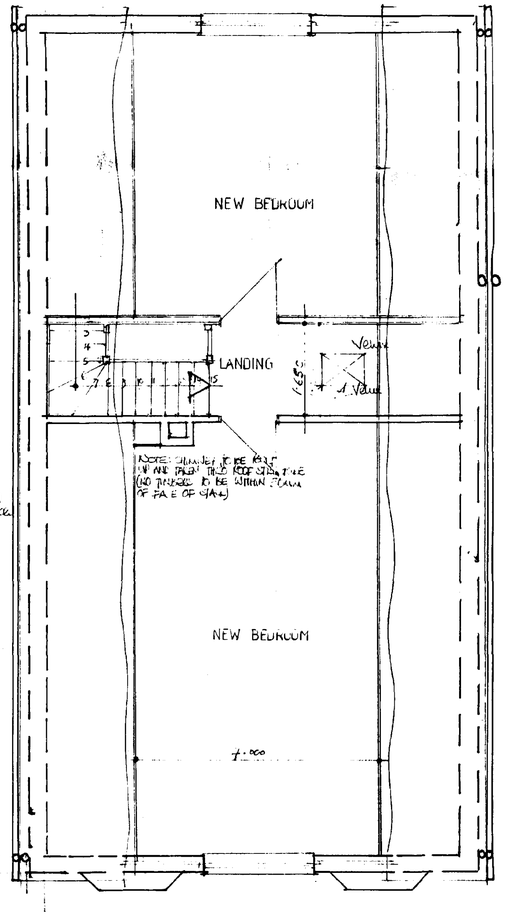

FIRST FLOOR PLAN

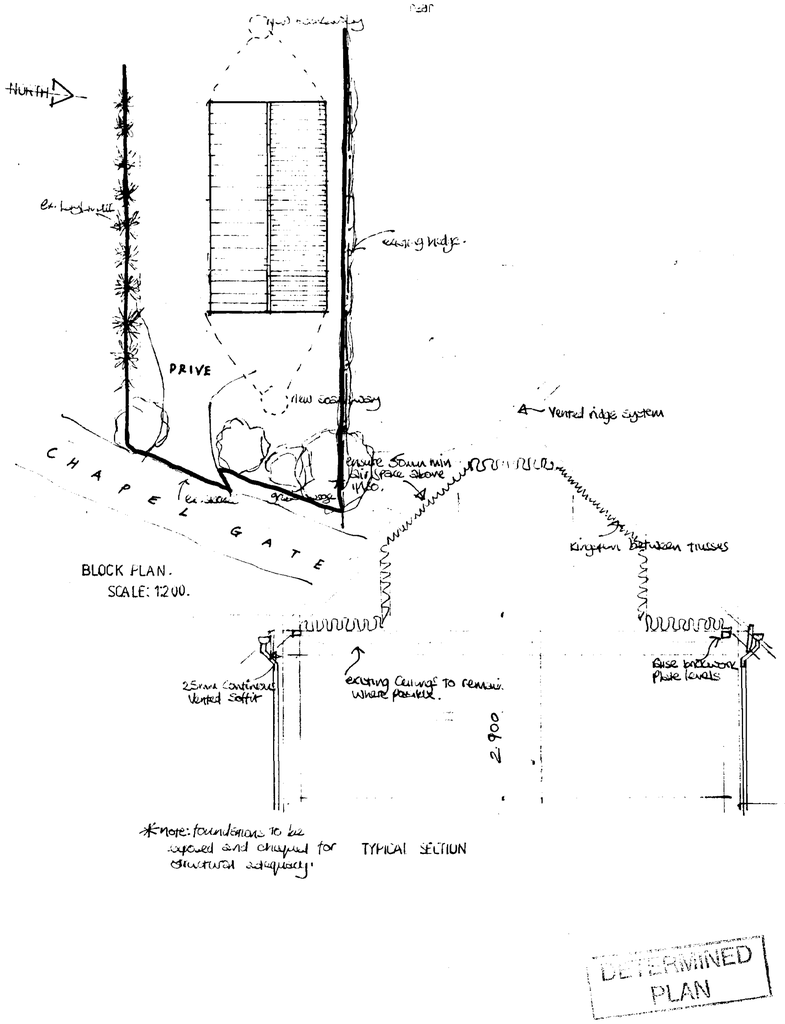

BLOCK PLAN.
SCALE: 1:200.

*note: foundations to be exposed and checked for adequacy.

TYPICAL SECTION

DETERMINED PLAN

NOTES

All dimensions must be checked on site and not scaled from this drawing.

A		
	Date	Revisions

© copyright

SHDC
Planning & Development
– 5 SEP 2002
Ref 998/02

Client

Mr & Mrs S. MILLBANK.

Job Title

Drawing Title

PROPOSED 'ATTIC' ROOM IN ROOF
CONVERSION TO BUNGALOW
'FIELD FARE',
CHAPEL GATE,
WHAPLODE DROVE,
LINCS.

Scale 1:50, 1:100.

Date JULY. 02 | **Drawn by** L B

Drg No. | **Rev.**

020000 ARCHITECT STANDARD

841 x 594mm A1