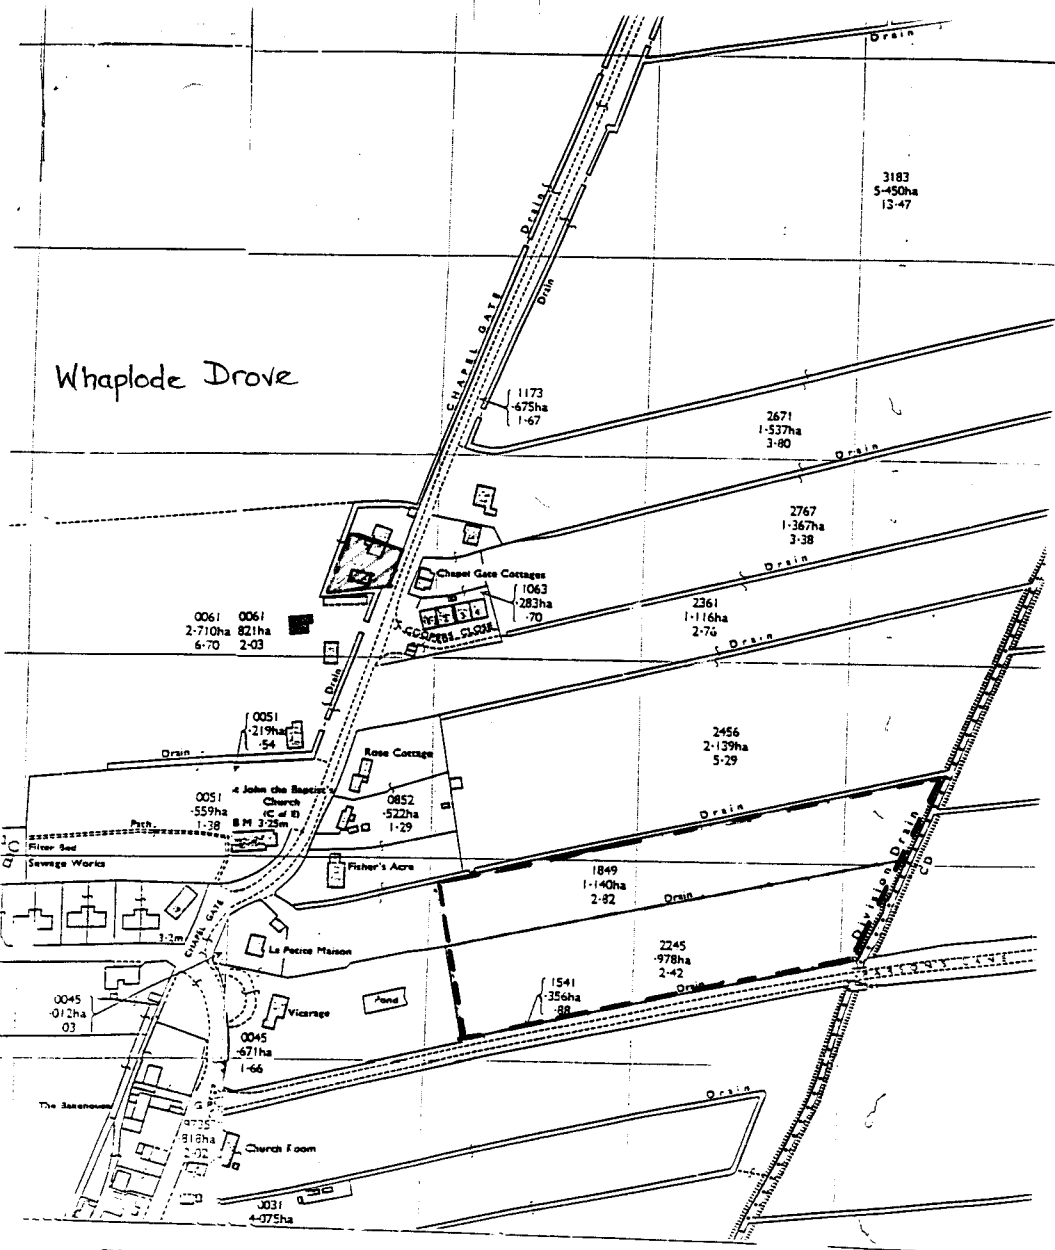


TOWN AND COUNTRY PLANNING GENERAL DEVELOPMENT ORDER 1988

PLANNING APPLICATION No.H23/1004/94

FORMER LANDFILL SITE (area edged in red)
(boundary not known, see letter)
APPLICATION SITE (area edged in blue and hatched)

SCALE : 1:2500 REF: RD7-030B


COUNTY WASTE REGULATION OFFICER
LINCOLNSHIRE COUNTY COUNCIL
DEPT. OF HIGHWAYS AND PLANNING
CITY HALL
BEAUMONT FEE
LINCOLN
LN1 1DN
TEL

Proposed DETACHED COTTAGE for Mr. M. CHECKLAND.

Drawing No.
WD1813/3

DESIGN & MATERIALS LTD
LAWN ROAD, WORKSOP, NOTTS S81 9LB
LEADING THE WAY IN HOME DESIGN

These drawings and all drawings prepared by Design & Materials Limited are the property of Design & Materials Limited and are protected under copyright. They must not be used, or reproduced in any form without the express written consent of Design & Materials Limited. The plans and information contained in them are supplied for the sole purpose of the construction of the building, or buildings in conjunction with an all-in package of architectural and materials supply service purchased from Design & Materials Limited.

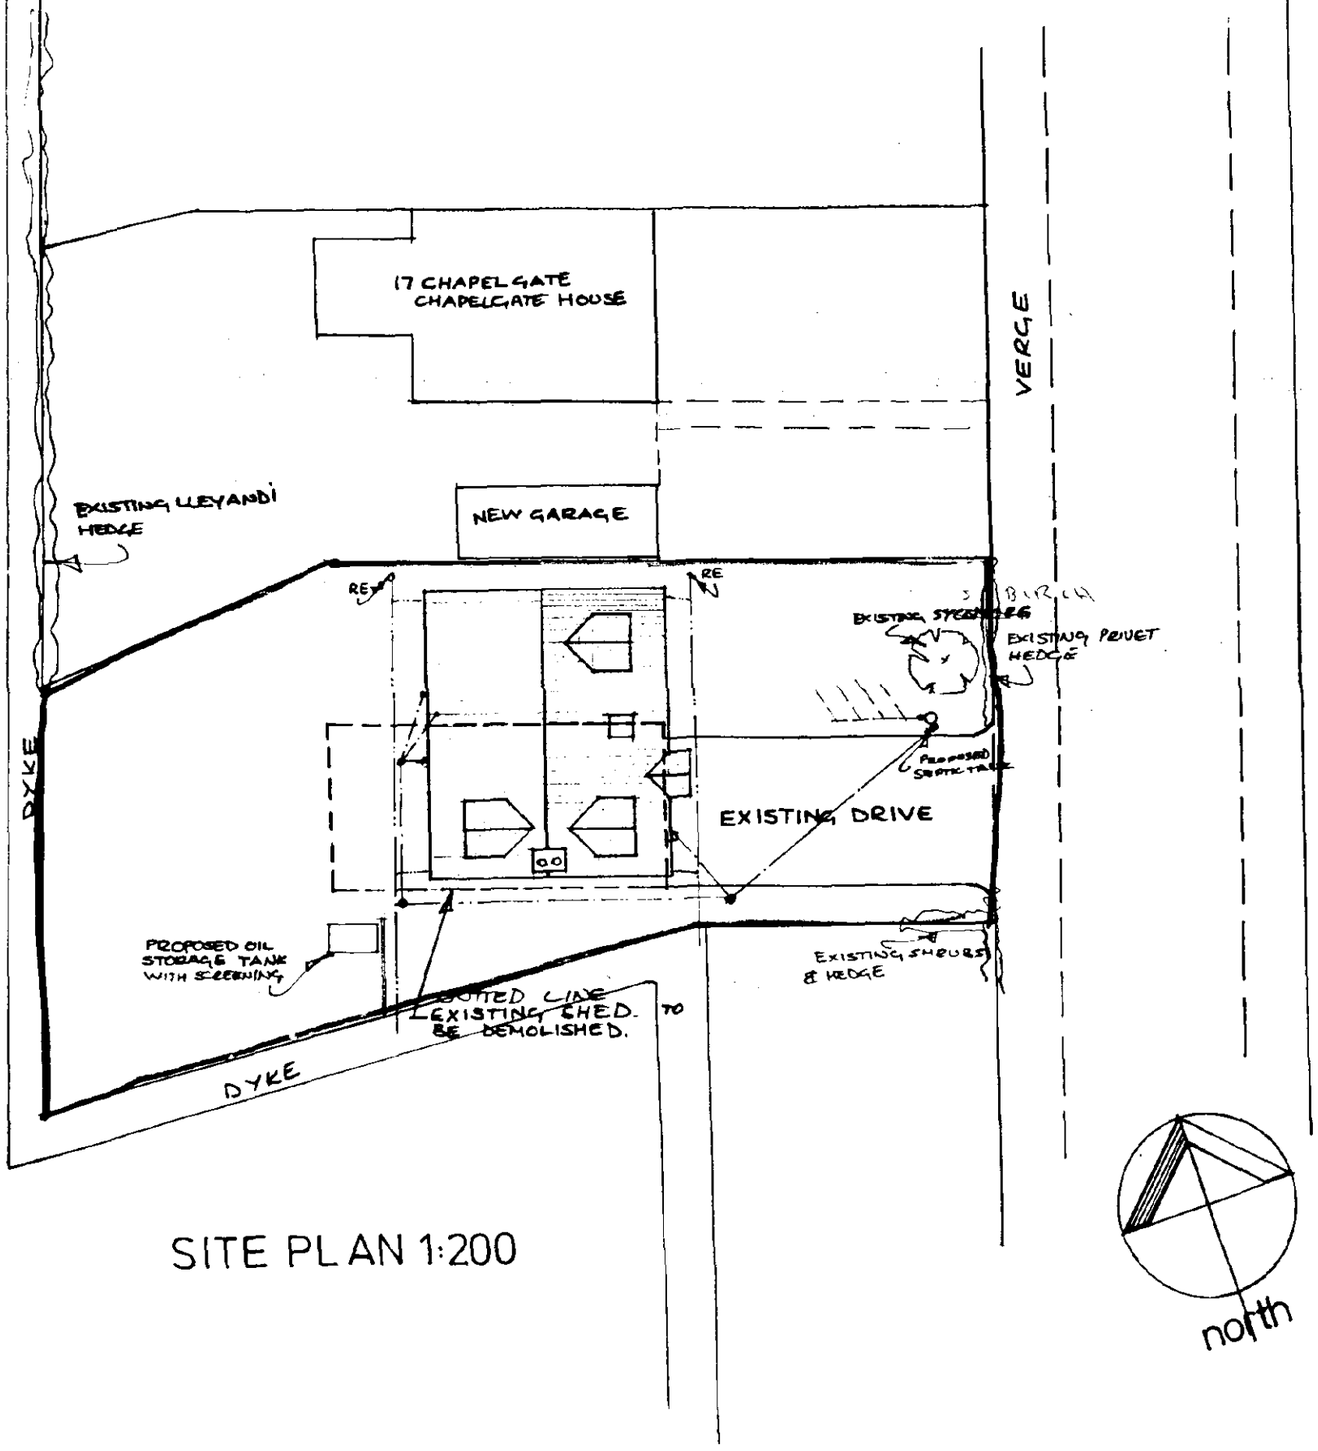


SITE PLAN 1:200

Foul water to drain into proposed 36001 'Condor or similar approved Septic Tank.
Provide I.C. immediately before and after tank.
Extent of subsoil irrigation and direction to be determined by percolation test.

Surface water to drain in to existing dyke.

SOUTH HOLLAND DC
HOUSING & PLANNING
02 JUN 1997
Ref:

SOUTH HOLLAND DC
HOUSING & PLANNING
02 JUN 1997
Ref: 0614/94.

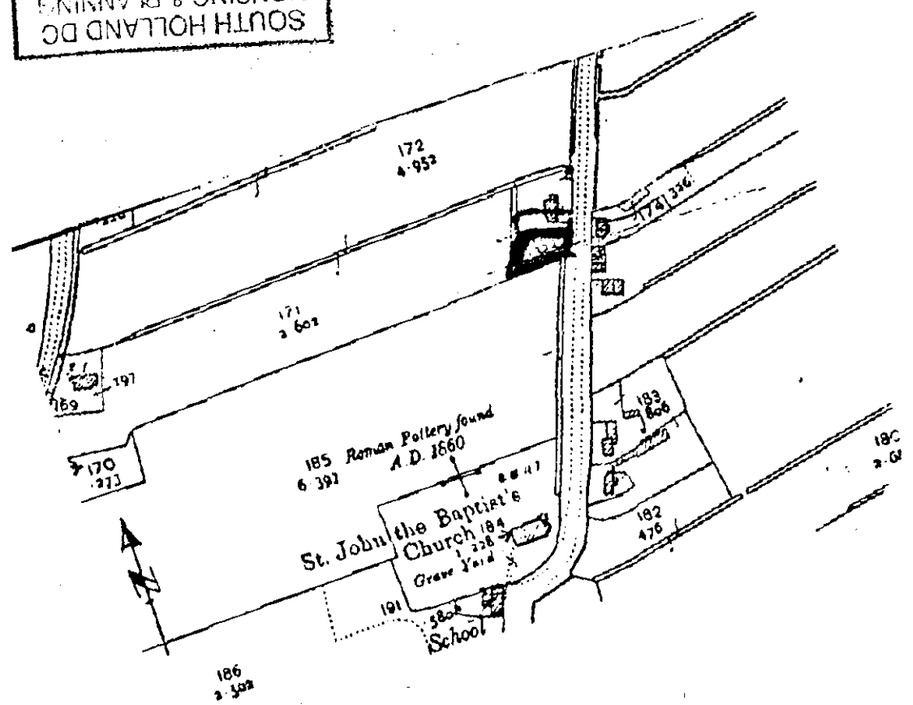

LOCATION PLAN

© Design and Materials Ltd.