
A1




Existing Plan
Scale 1:50



Existing Side Elevation
Scale 1:50

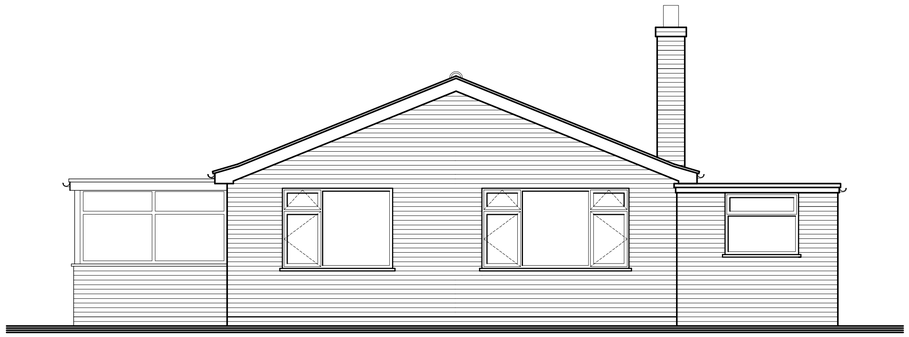

Existing Rear Elevation
Scale 1:50

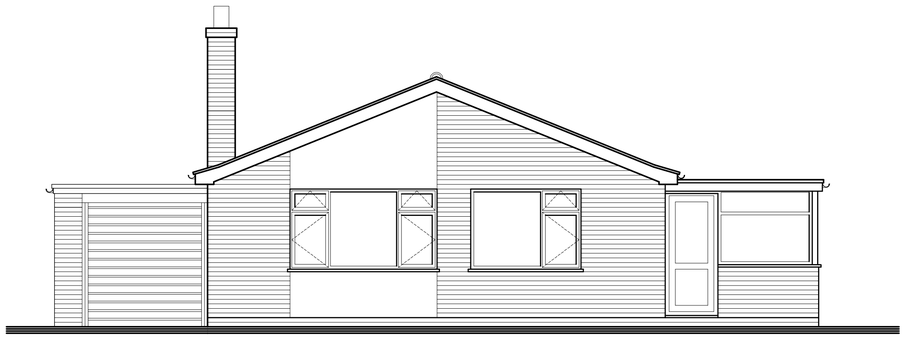

Existing Front Elevation
Scale 1:50



Existing Side Elevation
Scale 1:50

Client Mr & Mrs R Taylor	**Project** Proposed Extension & Alterations 52 Cobgate, Whaplode. Spalding. Lincolnshire. PE12 6UL	**Title** Existing Floor Plans & Elevation.	**Scale** 1:50	**Date** Oct '14.	**Drawing No.** 3000 - 001 **Revision** .	© Design Copyright reserved. Written consent must be obtained before copying or re-producing this drawing. Do not scale this drawing, use figured dimensions only. Contractors are responsible for taking and checking site dimensions. Any discrepancy must be reported to the Architectural Technologist immediately.	REVISION / DESCRIPTION / MADE BY / DATE	**Orchard Design** Your Local Draughtsman Residential Design & Domestic Cost Planning & Building Regulations for ; Residential or Commercial New Builds, Alterations and Extensions, Conversions & Refurbishments email ; orchard.design@btconnect.co.uk