


A1

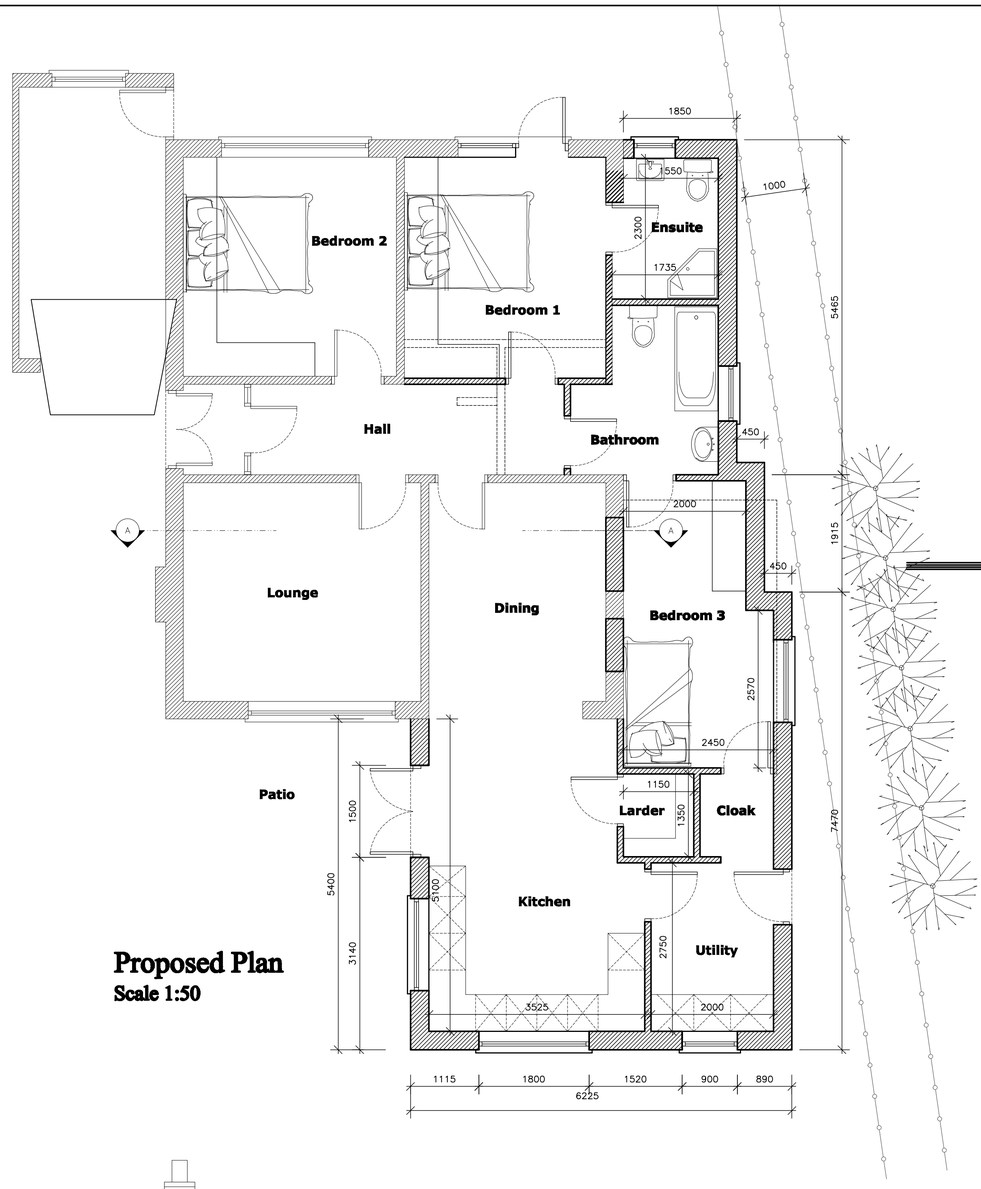


Proposed Plan
Scale 1:50

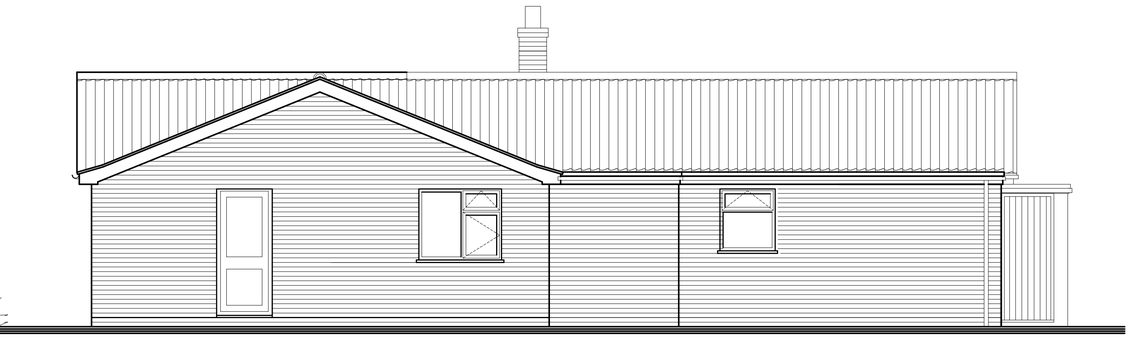

Proposed Side Elevation
Scale 1:50

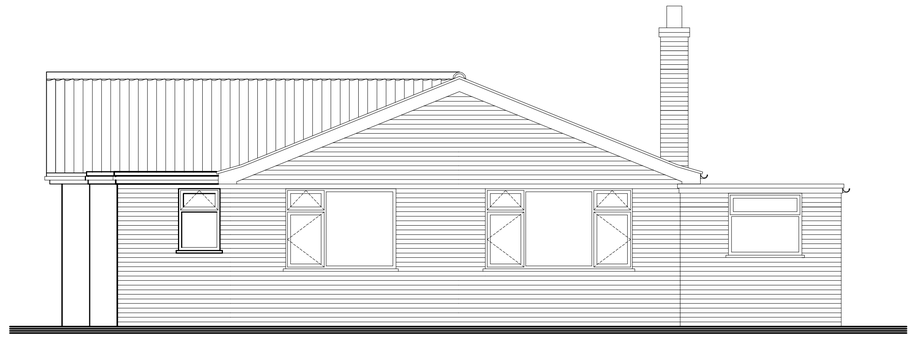

Proposed Rear Elevation
Scale 1:50

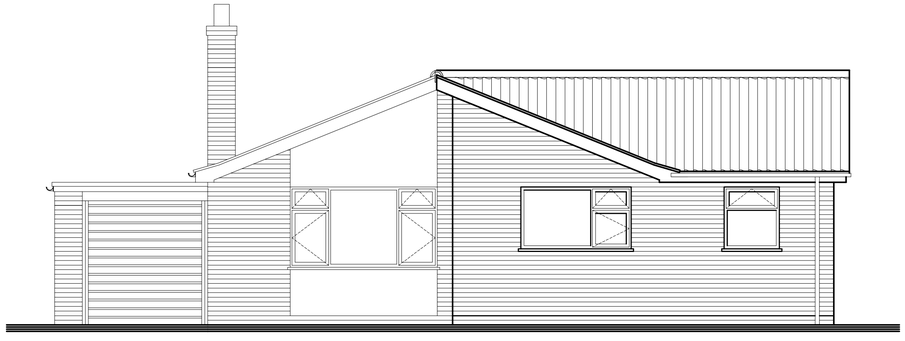

Proposed Front Elevation
Scale 1:50



Proposed Side Elevation
Scale 1:50

Client Mr & Mrs R Taylor	**Project** Proposed Extension & Alterations 52 Cobgate, Whaplode. Spalding. Lincolnshire. PE12 6UL	**Title** Propoposed Floor Plans & Elevation.	**Scale** 1:50	**Date** Oct '14.	**Drawing No.** 3000 - 002 **Revision** -	© Design Copyright reserved. Written consent must be obtained before copying or re-producing this drawing. Do not scale this drawing, use figured dimensions only. Contractors are responsible for taking and checking site dimensions. Any discrepancy must be reported to the Architectural Technologist immediately.

REVISION	DESCRIPTION	MADE BY	DATE

Orchard Design
Your Local Draughtsmen
Technical Service @ Reasonable Cost
Planning & Building Regulations for;
Residential or Commercial New Builds,
Alterations and Extensions, Conversions & Refurbishments
email ; orchardesign@btconnect.co.uk