




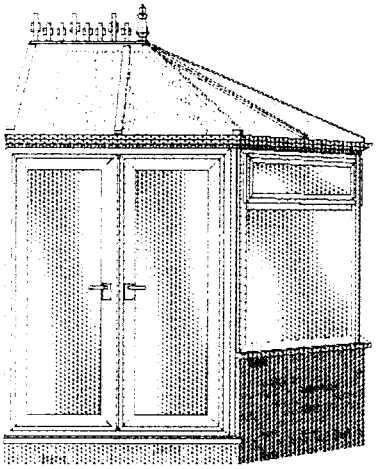


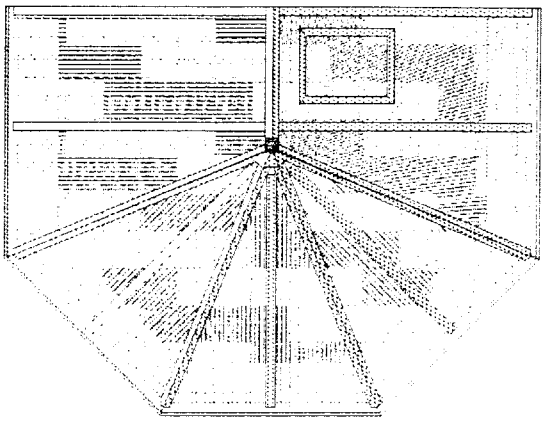

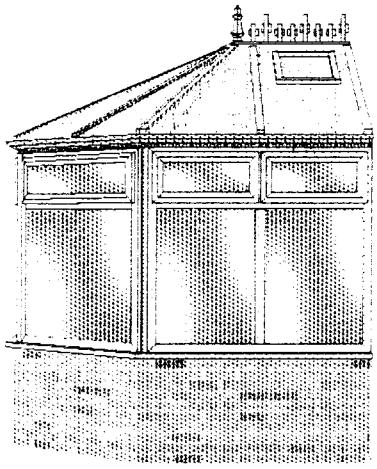

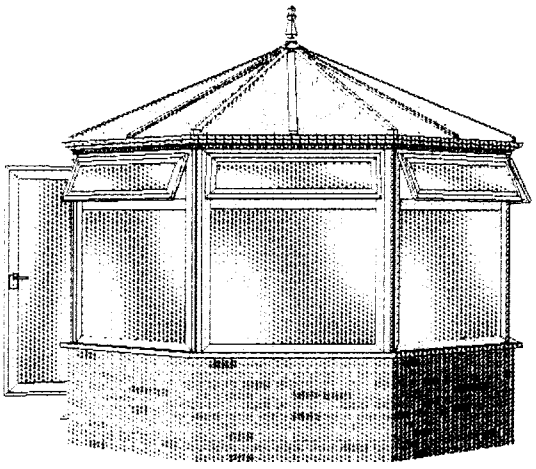

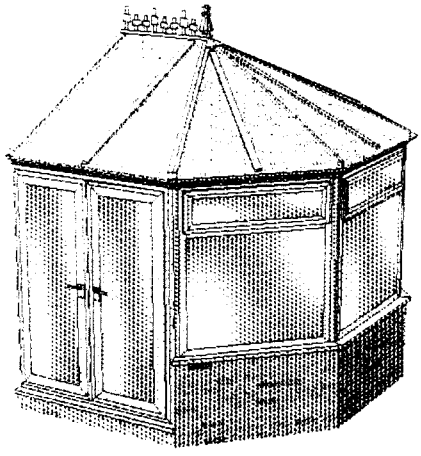

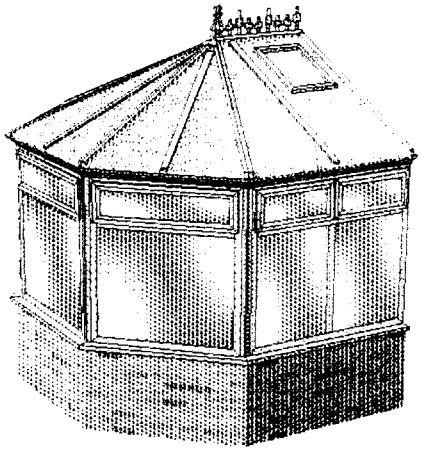

CROWN CONSERVATORIES
HUDSON ROAD
SAXBY ROAD IND EST
MELTON MOWBRAY
LE13


QUOTE NO: Q000218
REF: Mr & Mrs Hughes

All dimensions are in millimetres

DETERMINED
PLEASE

SOUTH HOLLAND DC
HOUSING & PLANNING
23 AUG 2001


This drawing is copyright and may not be altered, traced, copied, photographed or used for any purpose other than that for which it is issued without consent of Mark Dennis Architectural Services.

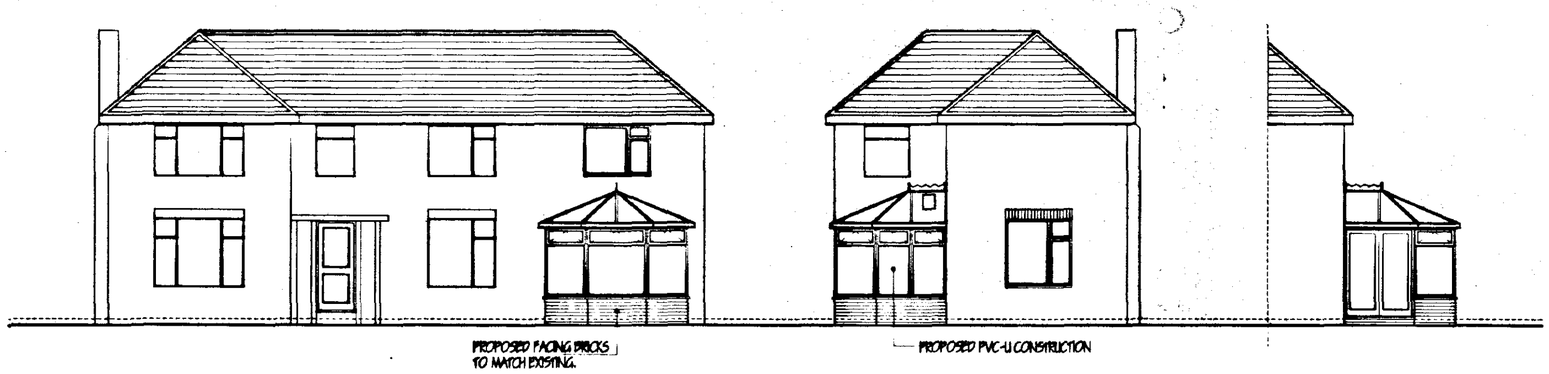


FRONT ELEVATION - FROM HIGH ROAD

SIDE ELEVATION

SIDE ELEVATION

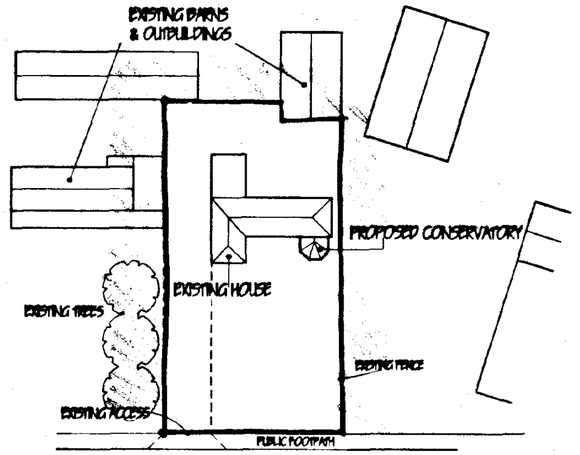

BLOCK PLAN

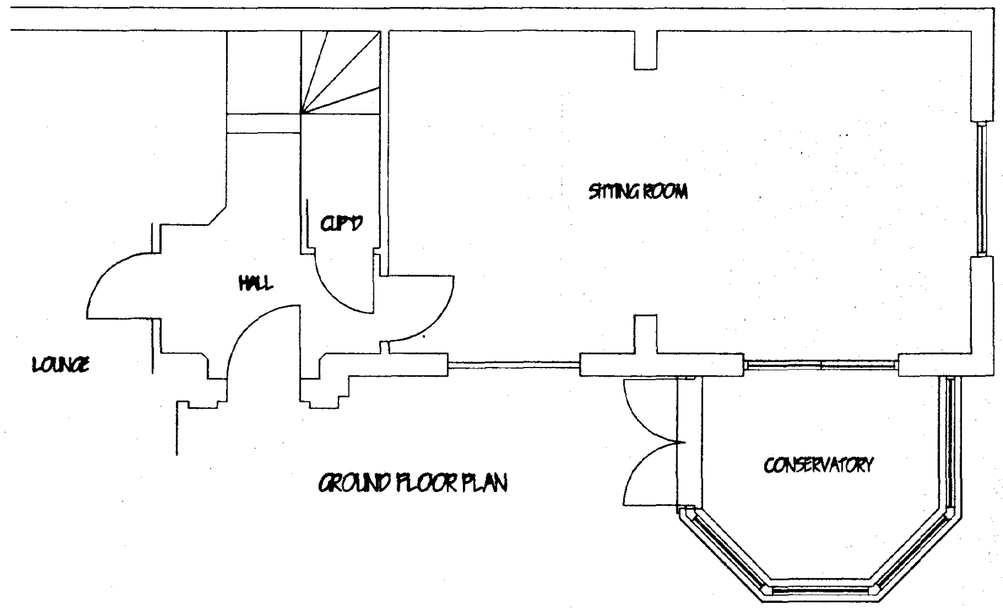

GROUND FLOOR PLAN

SOUTH HOLLAND DC
HOUSING & PLANNING
23 AUG 2001
Ref: 1016/01

MARK DENNIS
architectural services

90 STATION ROAD – SURFLEET – SPALDING
LINCOLNSHIRE – PE11 4DB
TEL: 01775 680183 FAX: 01775 680183

PROJECT TITLE

PROPOSED CONSERVATORY AT
JAMPH HOUSE, HIGH ROAD,
WHAPLODE, SPALDING, LINCS.

FOR: MR & MRS C HUGHES

DETERMINED PLAN

PLANS AS PROPOSED.

REV	DESCRIPTION	DATE	BY

SCALE 1:100, 1:50, 1:500

DRAWN MD

DATE AUG 01

DRAWING No. 01.094/01