


Do not scale directly from this drawing. All discrepancies are to be brought to the attention of the Practice.
The copyright to this drawing is owned by Trevor A Clay RIBA Ltd.

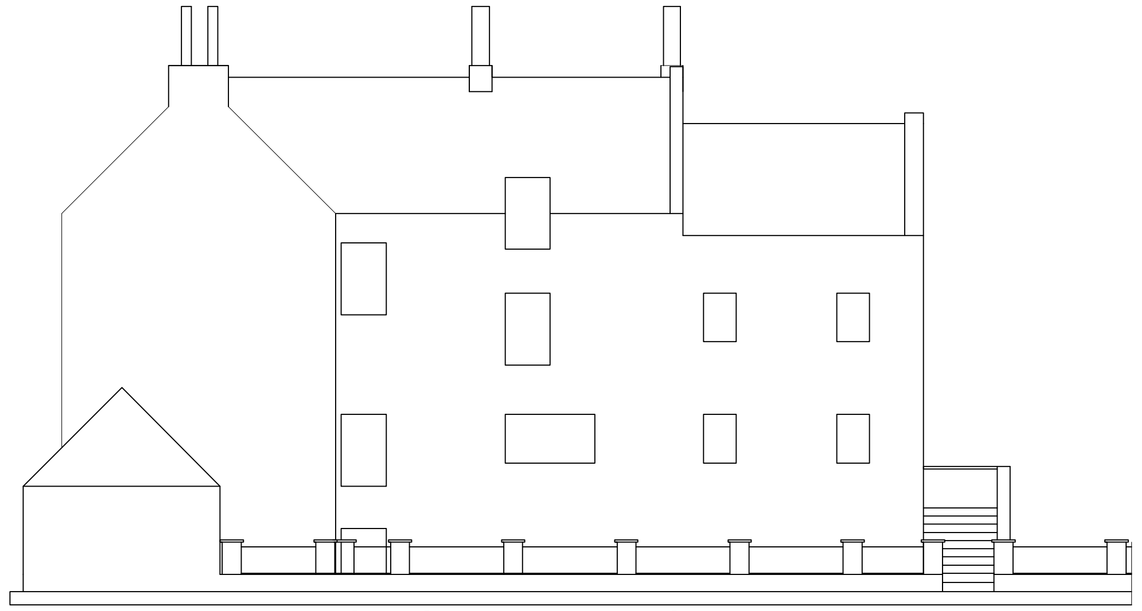


EXISTING REAR ELEVATION

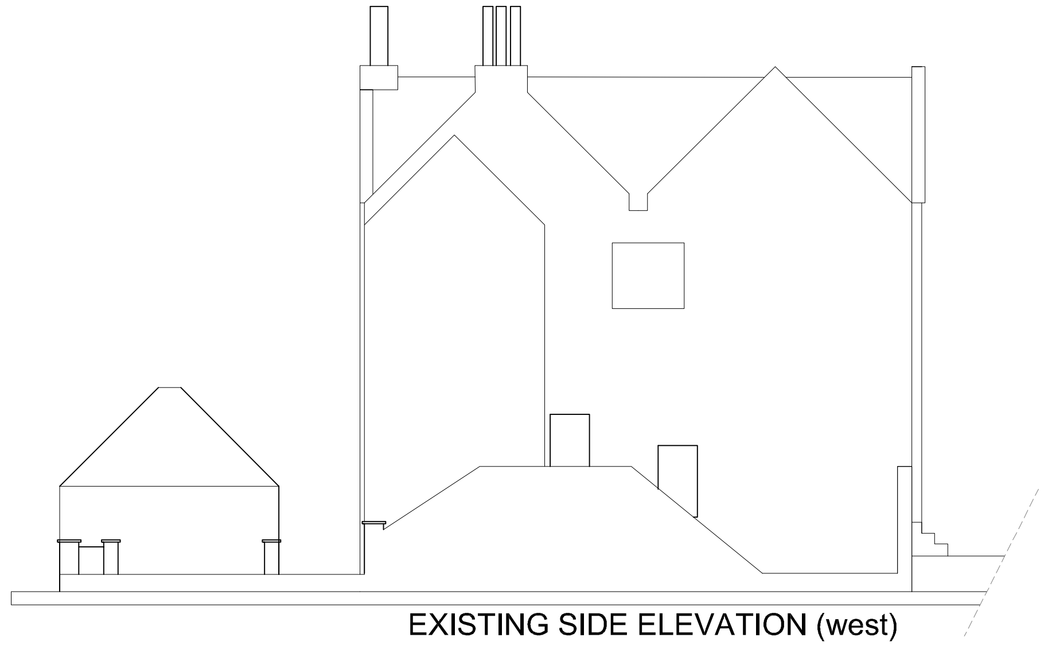

EXISTING SIDE ELEVATION (west)

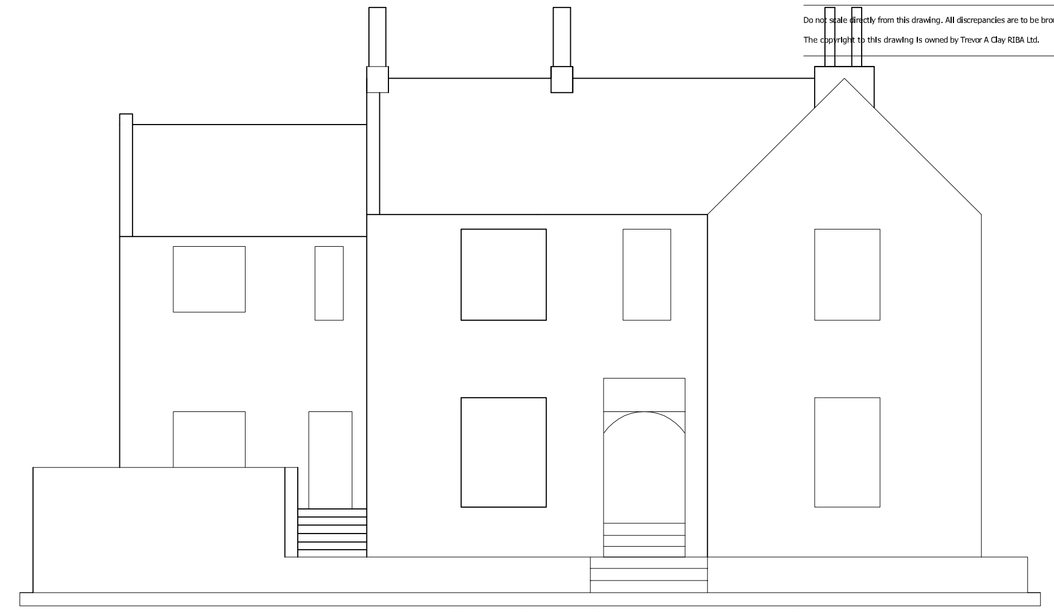

EXISTING FRONT ELEVATION

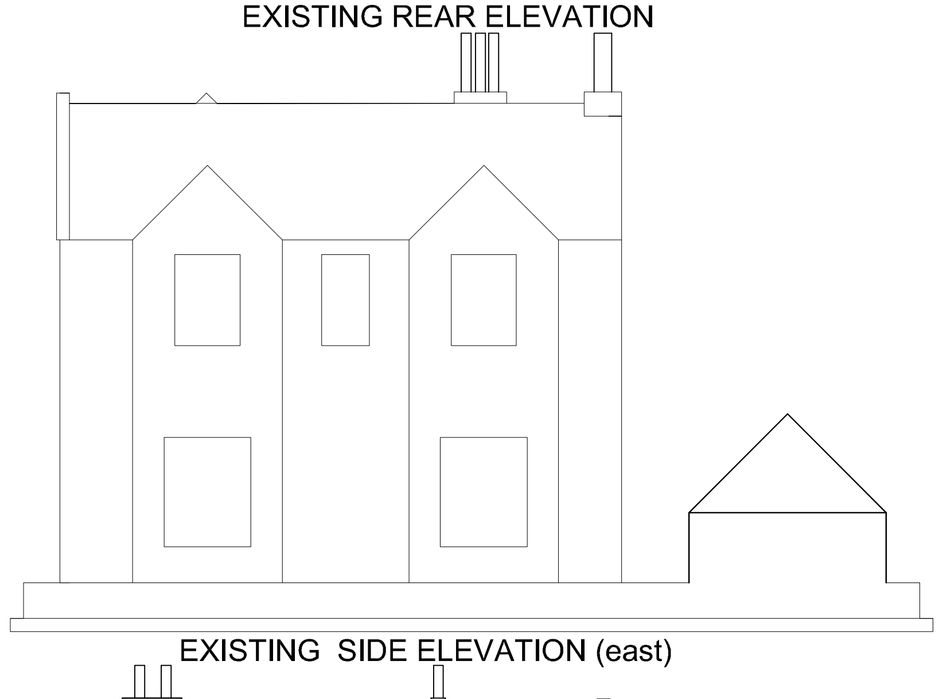


EXISTING SIDE ELEVATION (east)




PROPOSED REAR ELEVATION



PROPOSED SIDE ELEVATION (west)

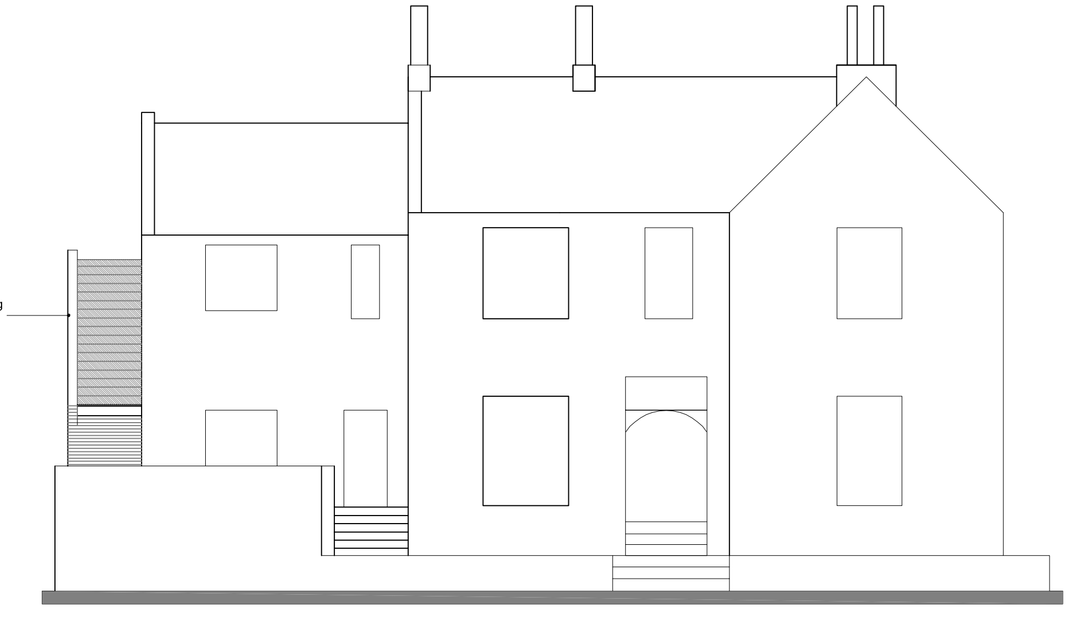

PROPOSED FRONT ELEVATION

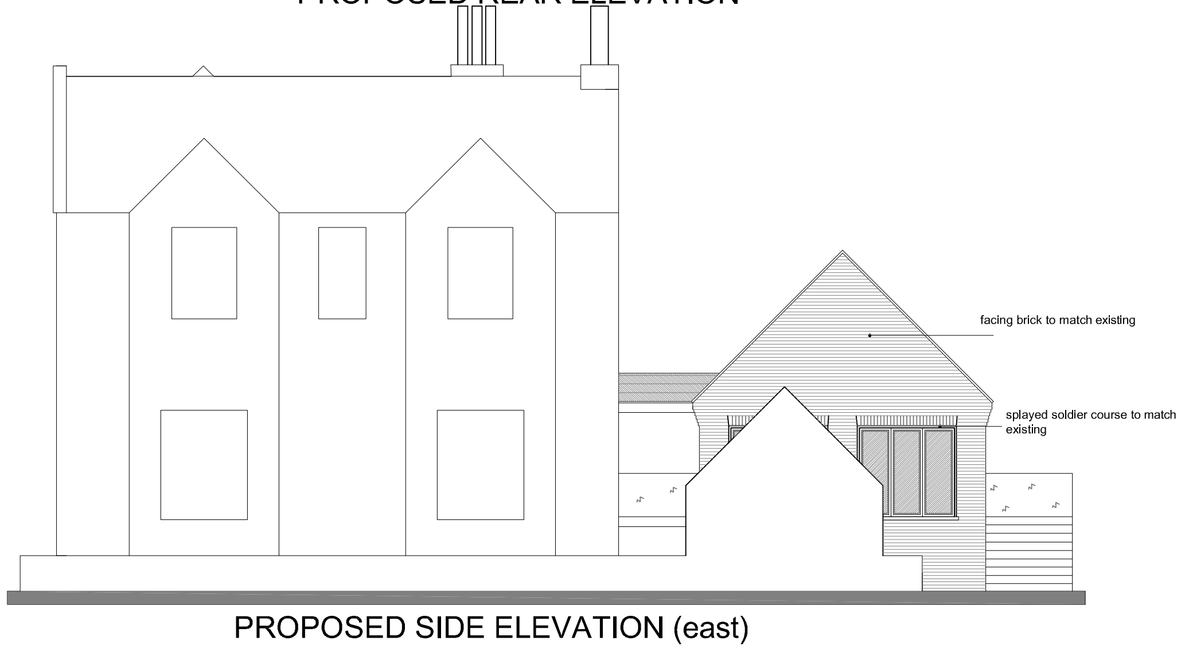

PROPOSED SIDE ELEVATION (east)

Revision	Date	Drawn	Description

Client Bill Bell

Project Proposed extension to The Old Vicarage, Cobgate, Whaplode

Drawing Planning (Elevation plans)

Scale 1:100 @ A1 Drawn AWM Checked TAC Date 22/09/2021

Drawing No. 21/593/PA/002

Trevor A Clay RIBA Ltd, 14 Old Fendike Road, Weston Hills, Spalding, Lincs. PE126DD
01406 380027 07778 597975 trevor@tacarchitects.co.uk www.tacarchitects.co.uk