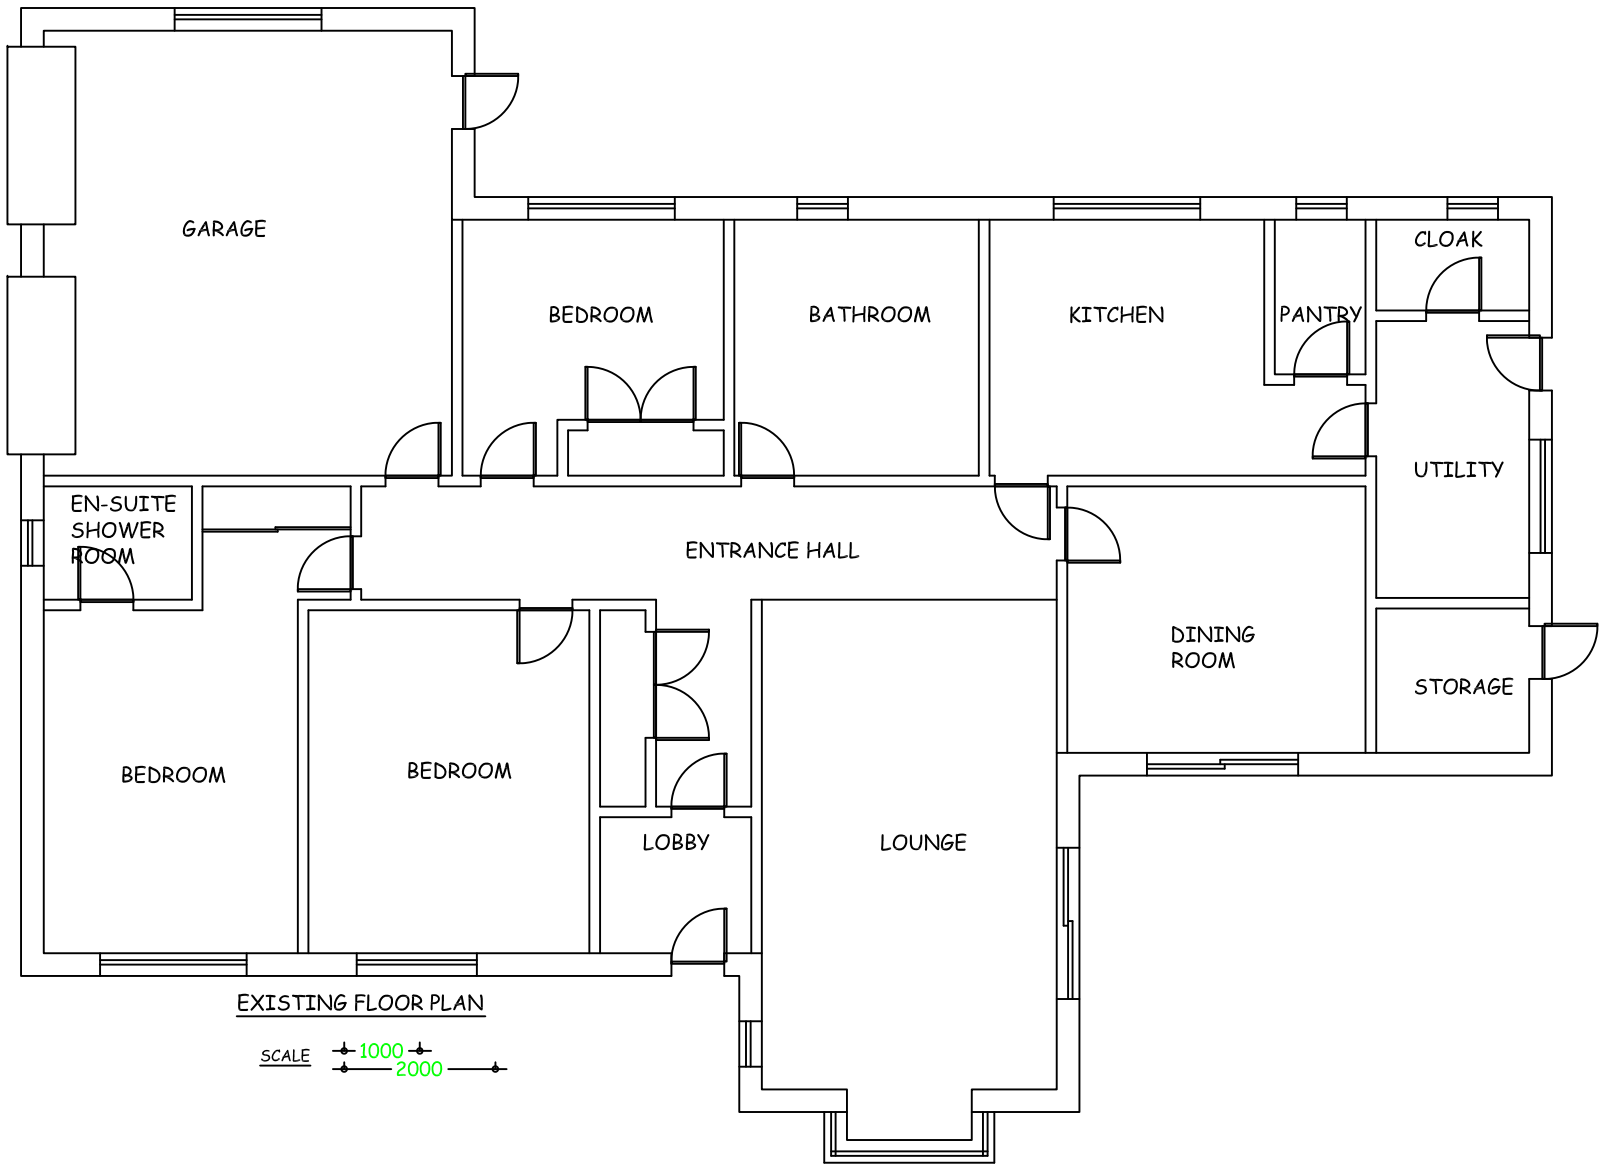


AGENT

JOHN COLERIDGE

JOB TITLE

NEW CONSERVATORY

DRAWING TITLE

EXISTING FLOOR PLAN

ADDRESS

Mr & Mrs Howsam
Bobtail Corner
Forth Holme
Millgate, PE12 6RR

SCALE	DRAWN BY	DATE
1:100 @ A3	SR	22/11/14
JOB NO.	DRG NO.	REVISION
JWC/021	FP/001	