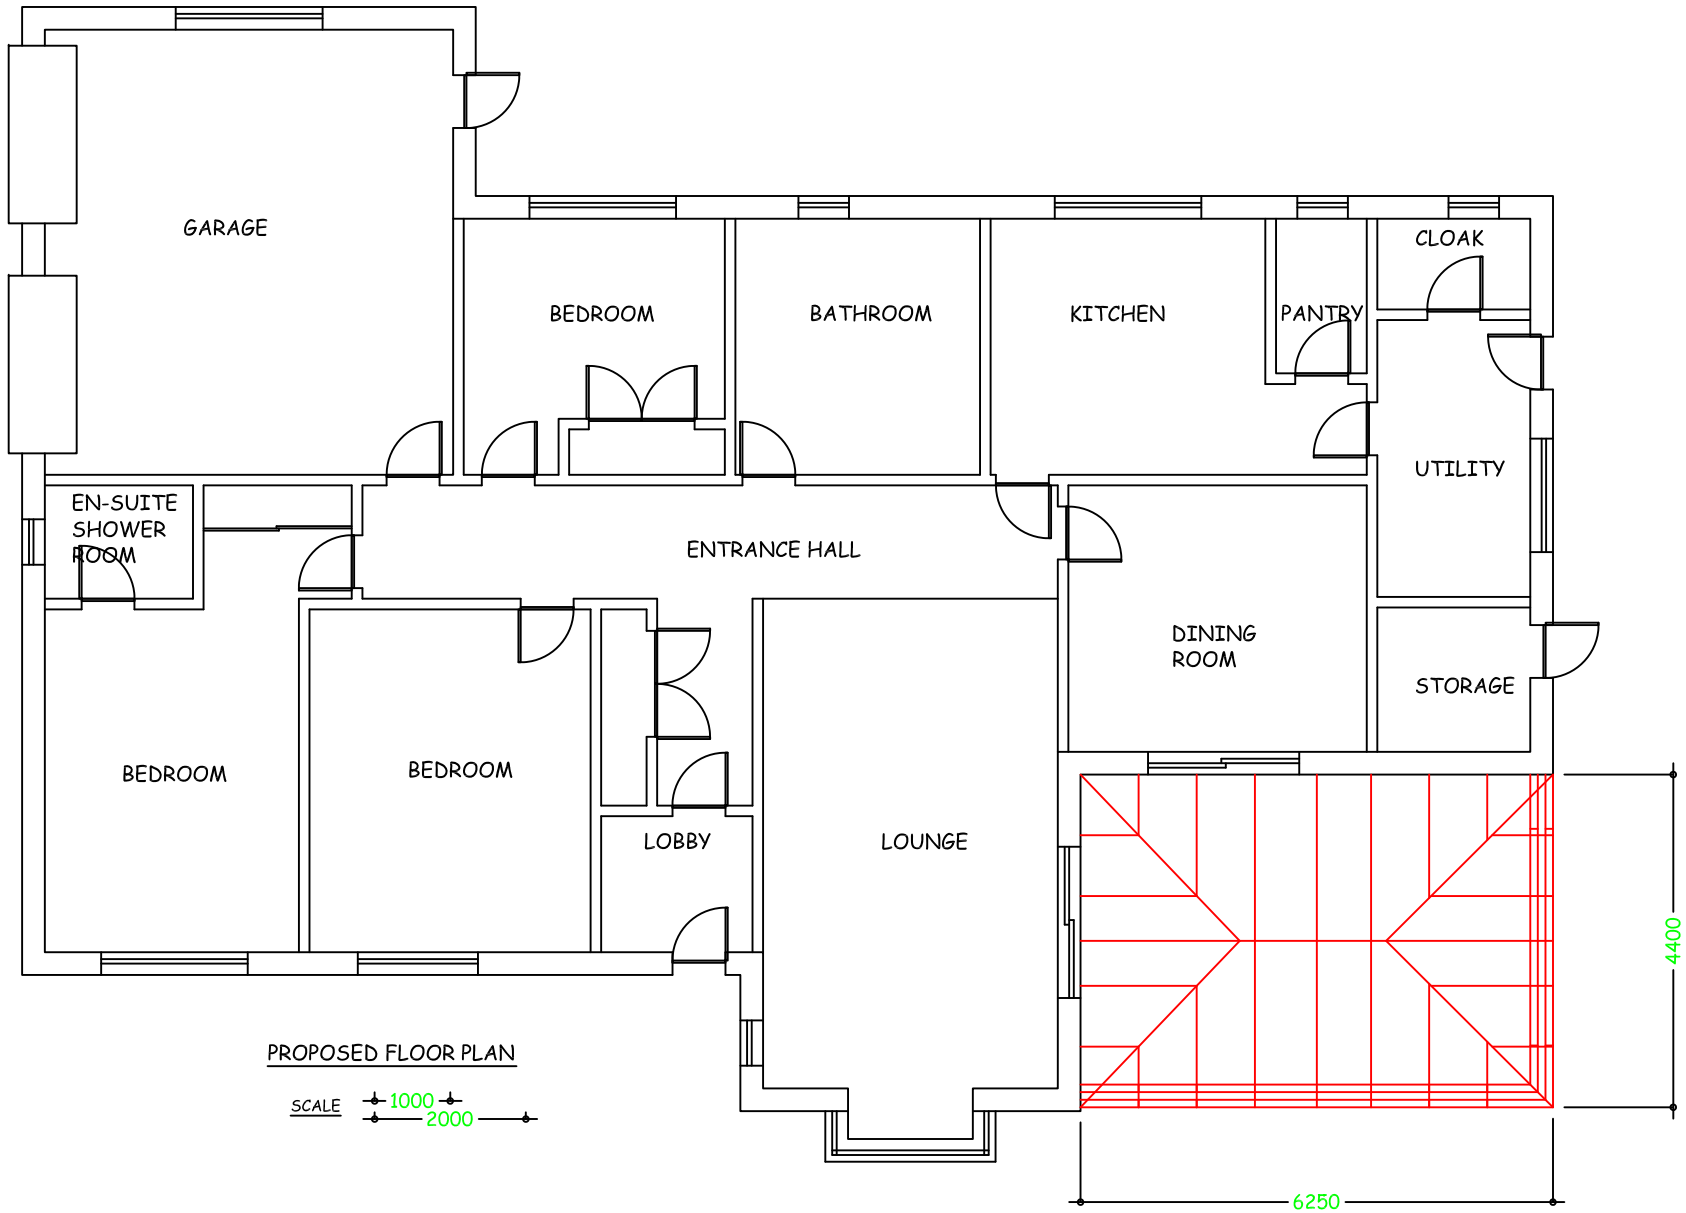


AGENT	JOHN COLERIDGE
JOB TITLE	NEW CONSERVATORY
DRAWING TITLE	PROPOSED FLOOR PLAN
ADDRESS	Mr & Mrs Howsam Bobtail Corner Forth Holme Millgate, PE12 6RR

SCALE	DRAWN BY	DATE
1:100 @ A3	SR	22/11/14
JOB NO.	DRG NO.	REVISION
JWC/021	FP/002	