
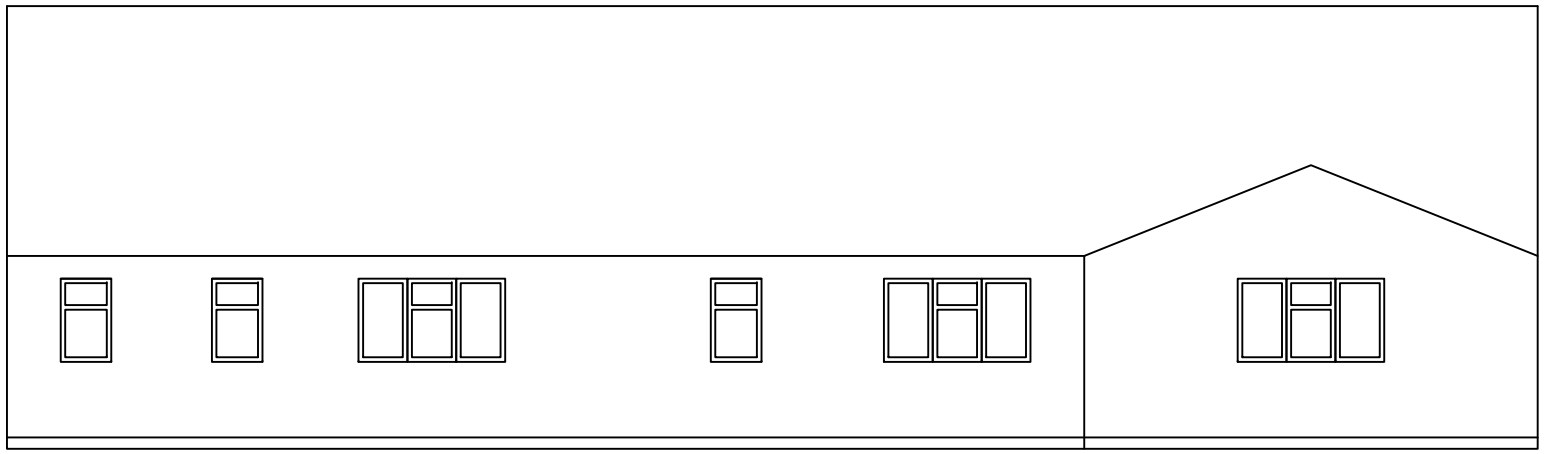



EXISTING REAR ELEVATION

SCALE 1000 2000

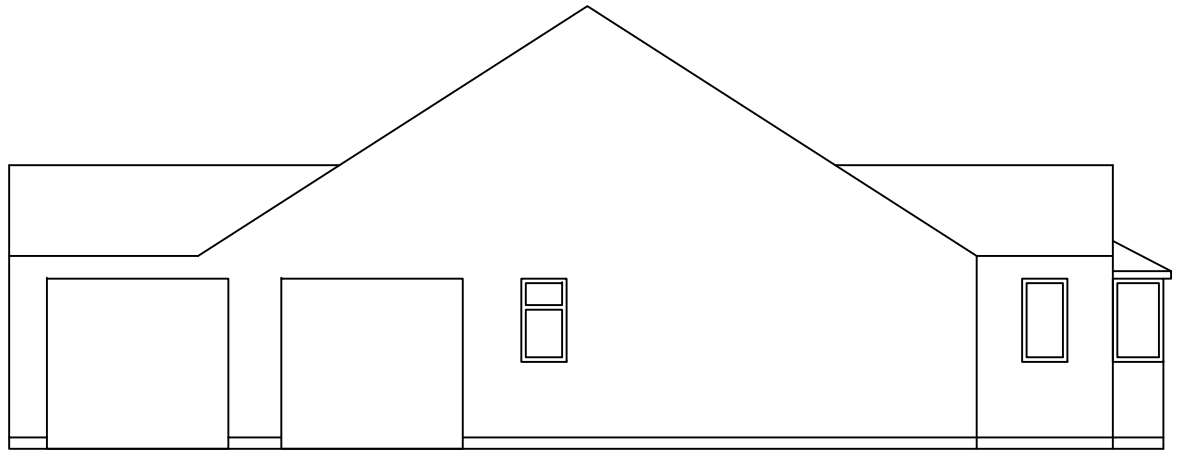


EXISTING SIDE ELEVATION

SCALE 1000 2000

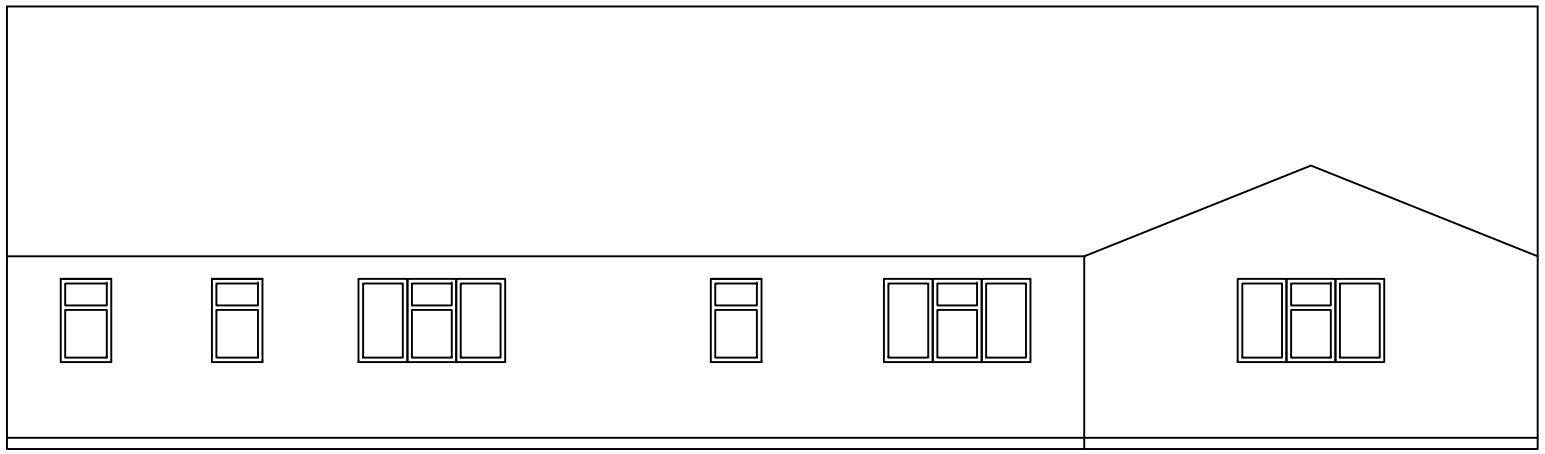

PROPOSED REAR ELEVATION

SCALE 1000 2000

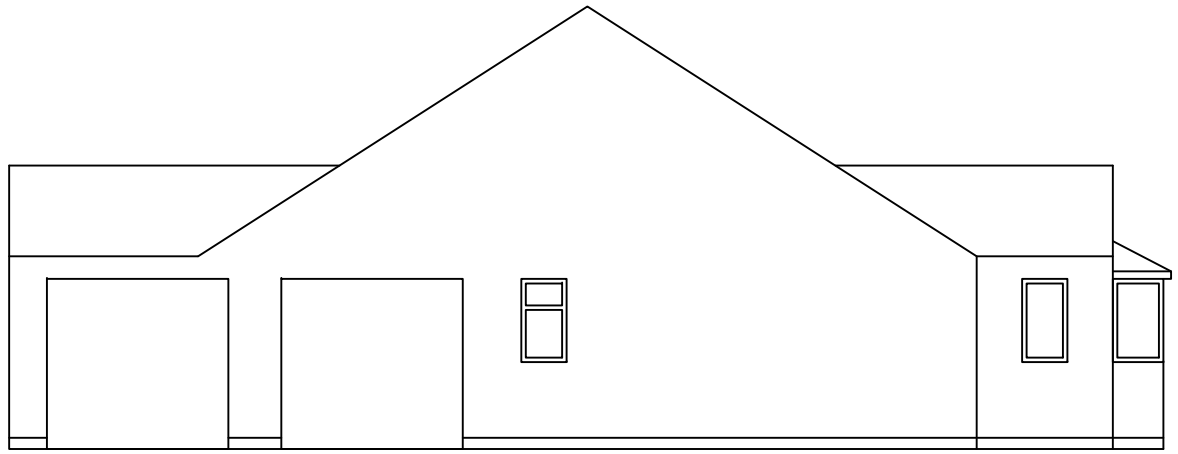

PROPOSED SIDE ELEVATION

SCALE 1000 2000

AGENT

JOHN COLERIDGE

JOB TITLE

NEW CONSERVATORY

DRAWING TITLE

ELEVATIONS

ADDRESS

Mr & Mrs Howsam
Bobtail Corner
Forth Holme
Millgate, PE12 6RR

SCALE	DRAWN BY	DATE
1:100 @ A3	SR	22/11/14
JOB NO.	DRG NO.	REVISION
JWC/021	EL/003	