
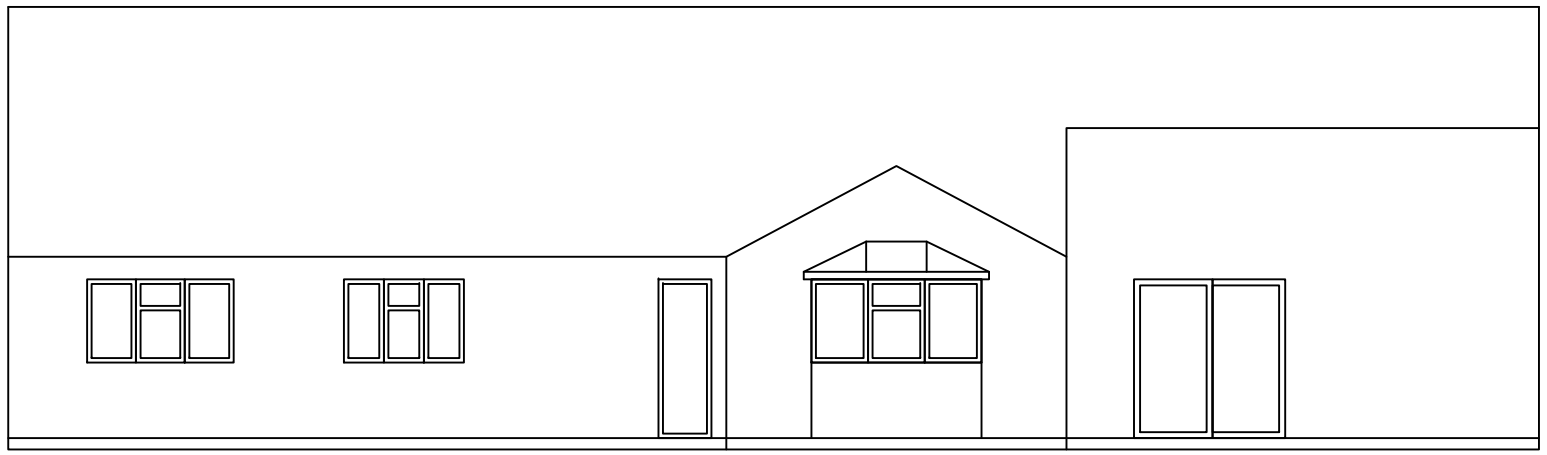



EXISTING FRONT ELEVATION

SCALE 1000 2000

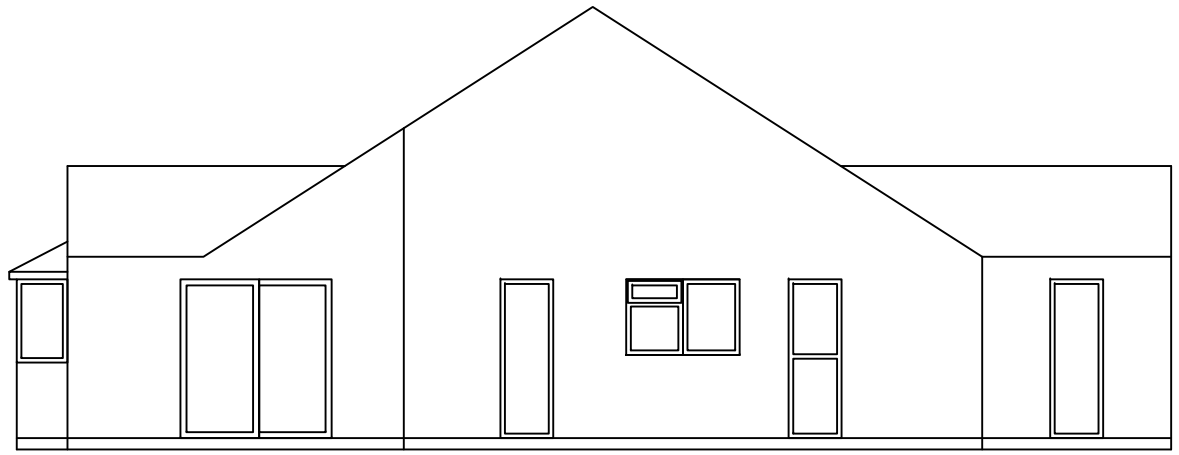


EXISTING SIDE ELEVATION

SCALE 1000 2000

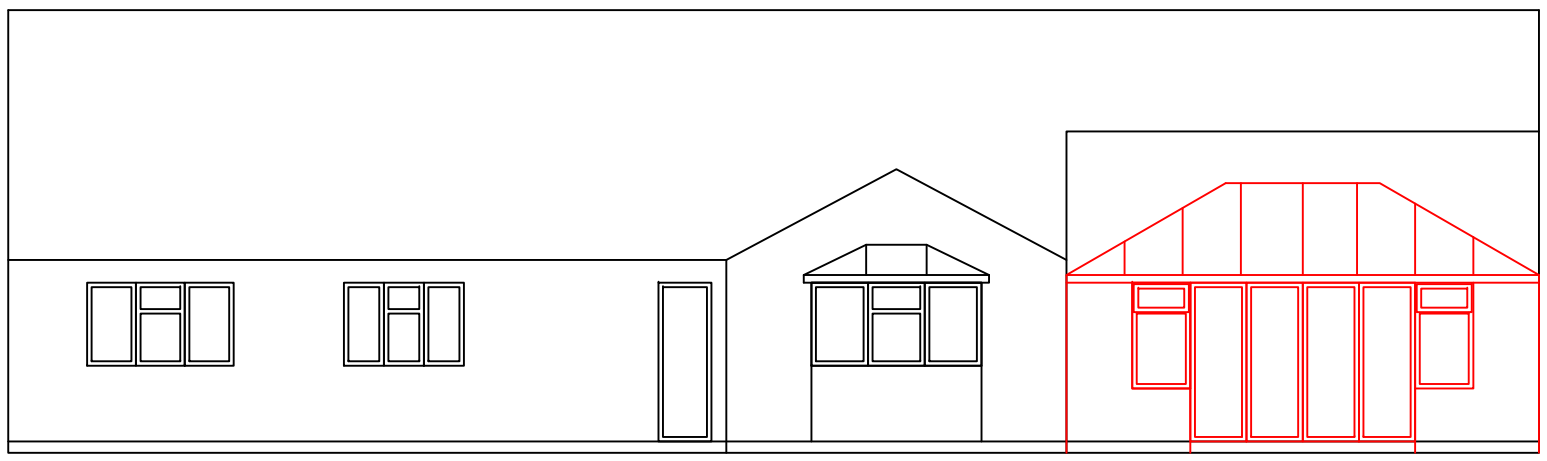

PROPOSED FRONT ELEVATION

SCALE 1000 2000

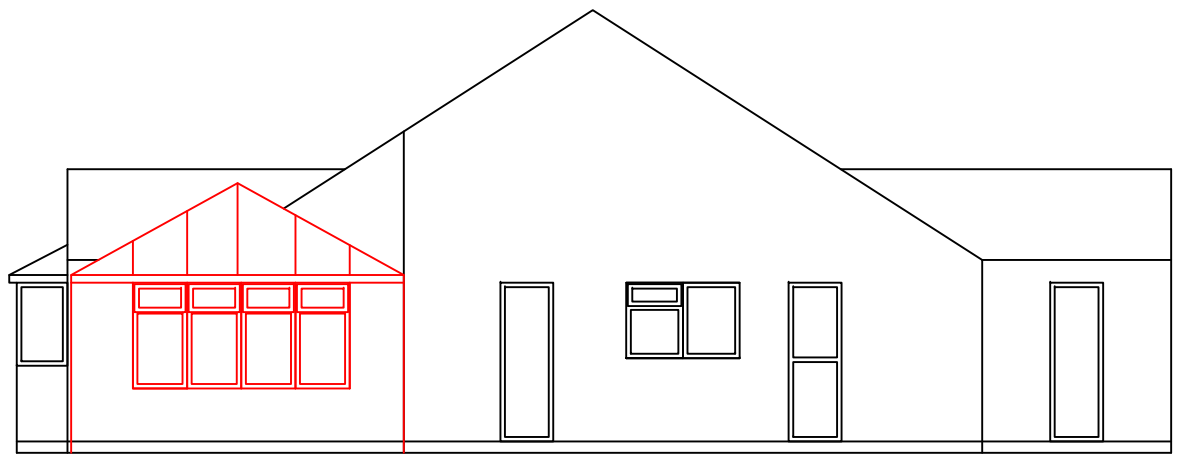

PROPOSED SIDE ELEVATION

SCALE 1000 2000

AGENT

JOHN COLERIDGE

JOB TITLE

NEW CONSERVATORY

DRAWING TITLE

ELEVATIONS 2

ADDRESS

Mr & Mrs Howsam
Bobtail Corner
Forth Holme
Millgate, PE12 6RR

| SCALE | DRAWN BY | DATE |
|---|---|---|
| 1:100 @ A3 | SR | 22/11/14 |
| JOB NO. | DRG NO. | REVISION |
| JWC/021 | EL/004 | |