


Existing Front Elevation 1:100

Existing Side Elevation 1:100

Existing Rear Elevation 1:100

Existing Side Elevation 1:100

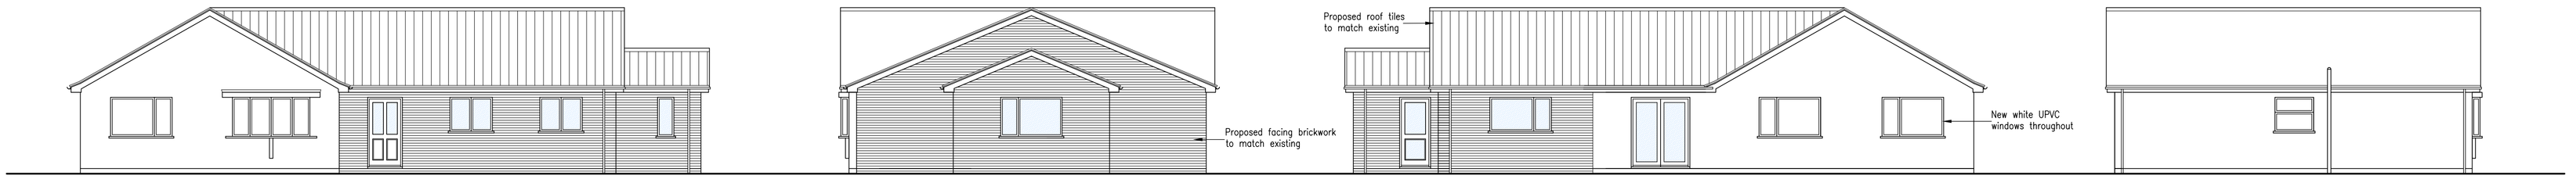


Proposed Front Elevation 1:100


Proposed Side Elevation 1:100

Proposed Rear Elevation 1:100

Proposed Side Elevation 1:100

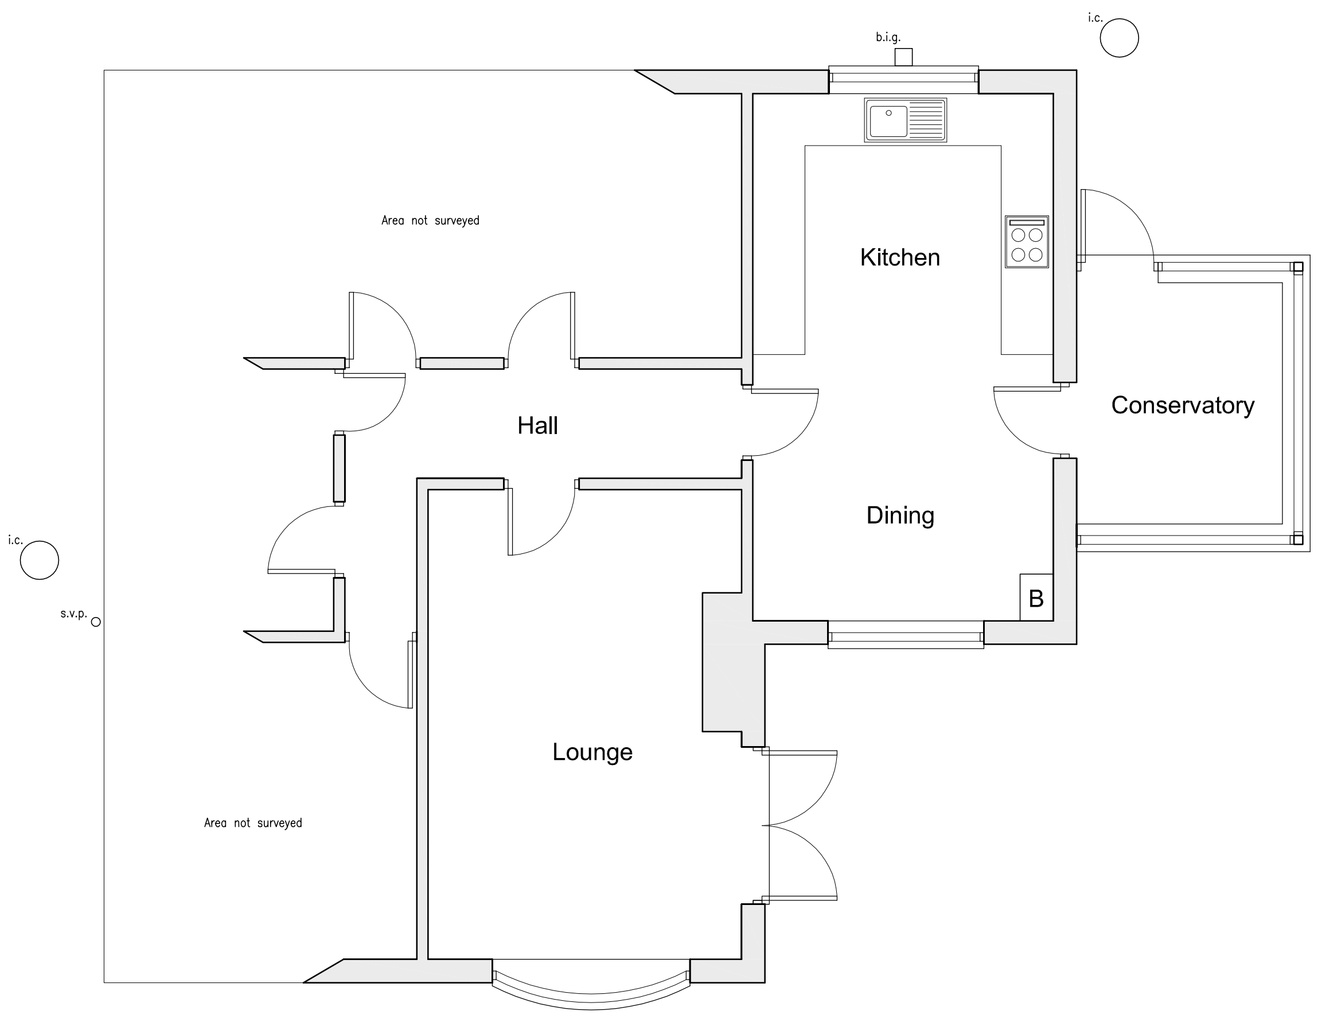

Existing Floor Plan 1:50

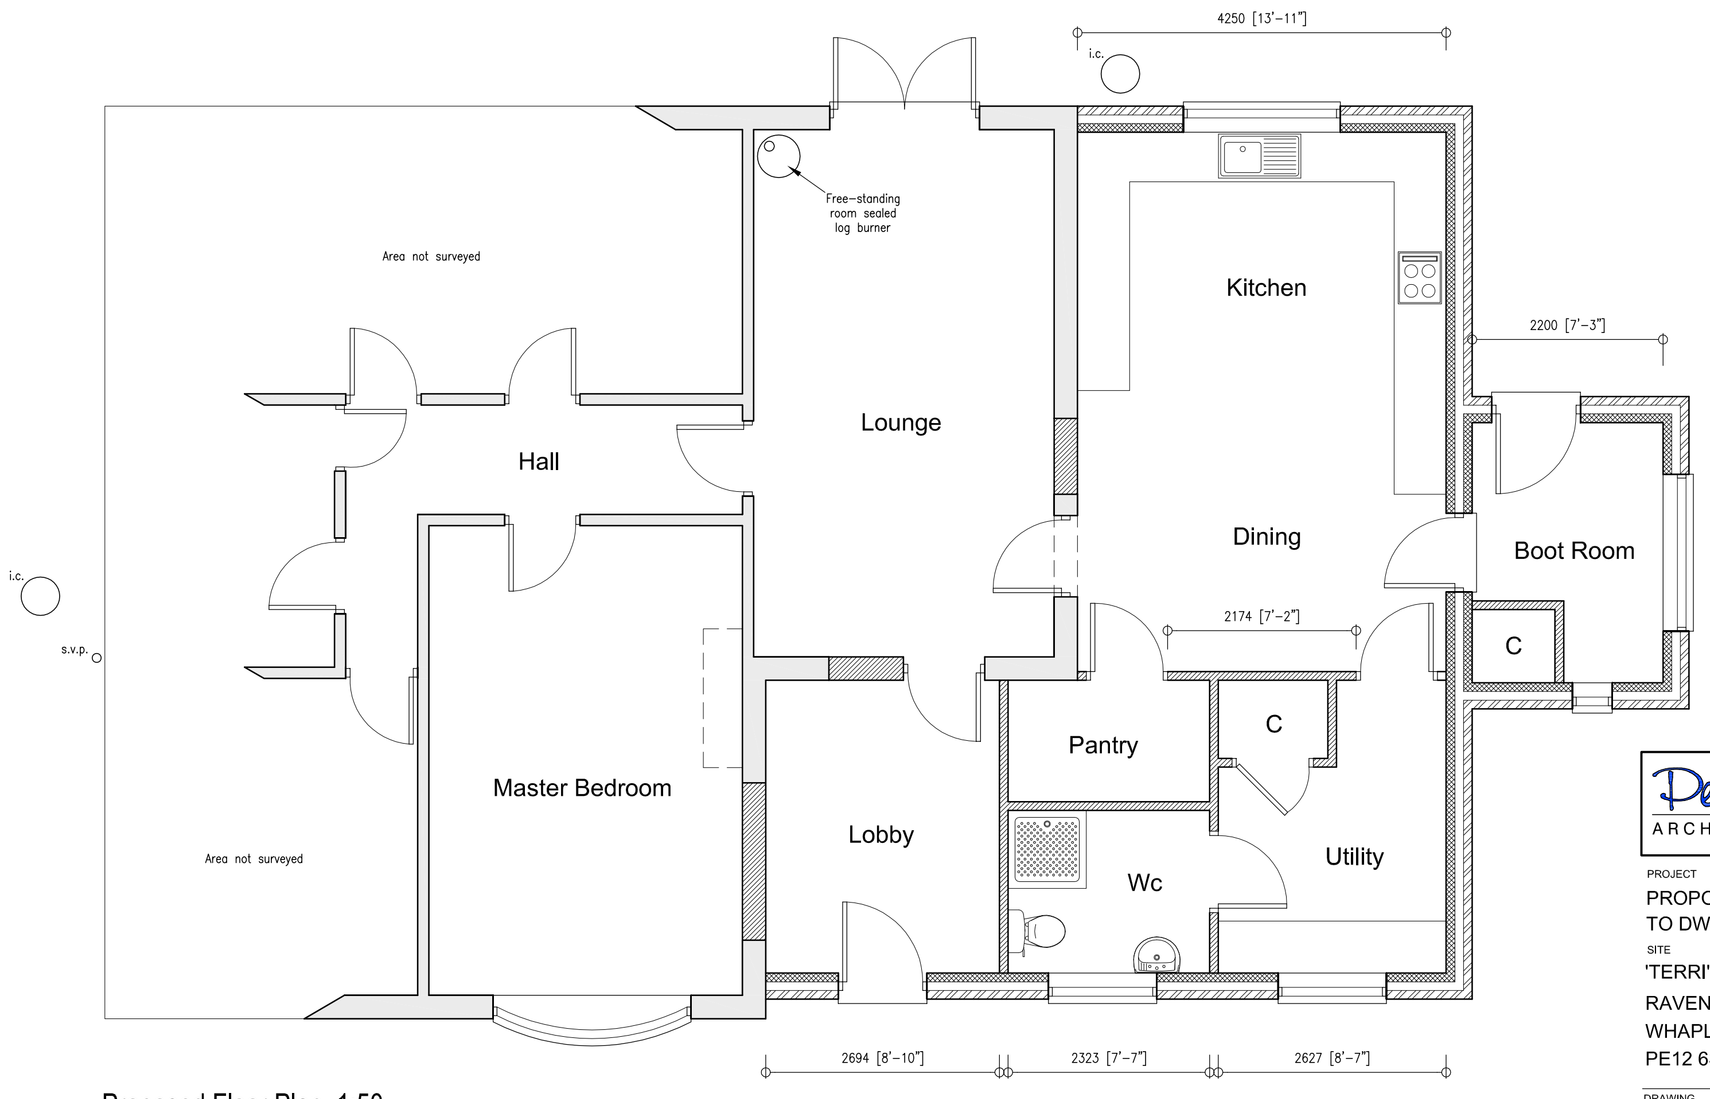

Proposed Floor Plan 1:50

Peter Humphrey Associates Ltd.
ARCHITECTURAL DESIGN AND BUILDING

PROJECT
PROPOSED EXTENSIONS AND ALTERATIONS TO DWELLING

SITE
'TERRI'
RAVENS BANK
WHAPLODE ST CATHERINE
PE12 6SH

DRAWING
PLANNING DRAWING

CLIENT
Mr J BAKER

DATE AUG 2016 SCALE As Shown JOB No. 5559/01A

DO NOT SCALE FROM THIS DRAWING

COPYRIGHT: THIS DRAWING MUST NOT BE ISSUED, LOANED OR COPIED WITHOUT THE CONSENT OF PETER HUMPHREY ASSOCIATES

Peter Humphrey Associates
ARCHITECTURAL DESIGN AND BUILDING
TELEPHONE: 01945 466 966
FAX: 01945 466 433
E-MAIL: info@peterhumphrey.co.uk
39 OLD MARKET WISBECH CAMBS PE13 1NB

Fenland District Council
Building Design Awards
Building Excellence in Fenland
Category Winner 08.09.10
Overall Winner 2010