
Ordnance Survey®

OS Sitemap®

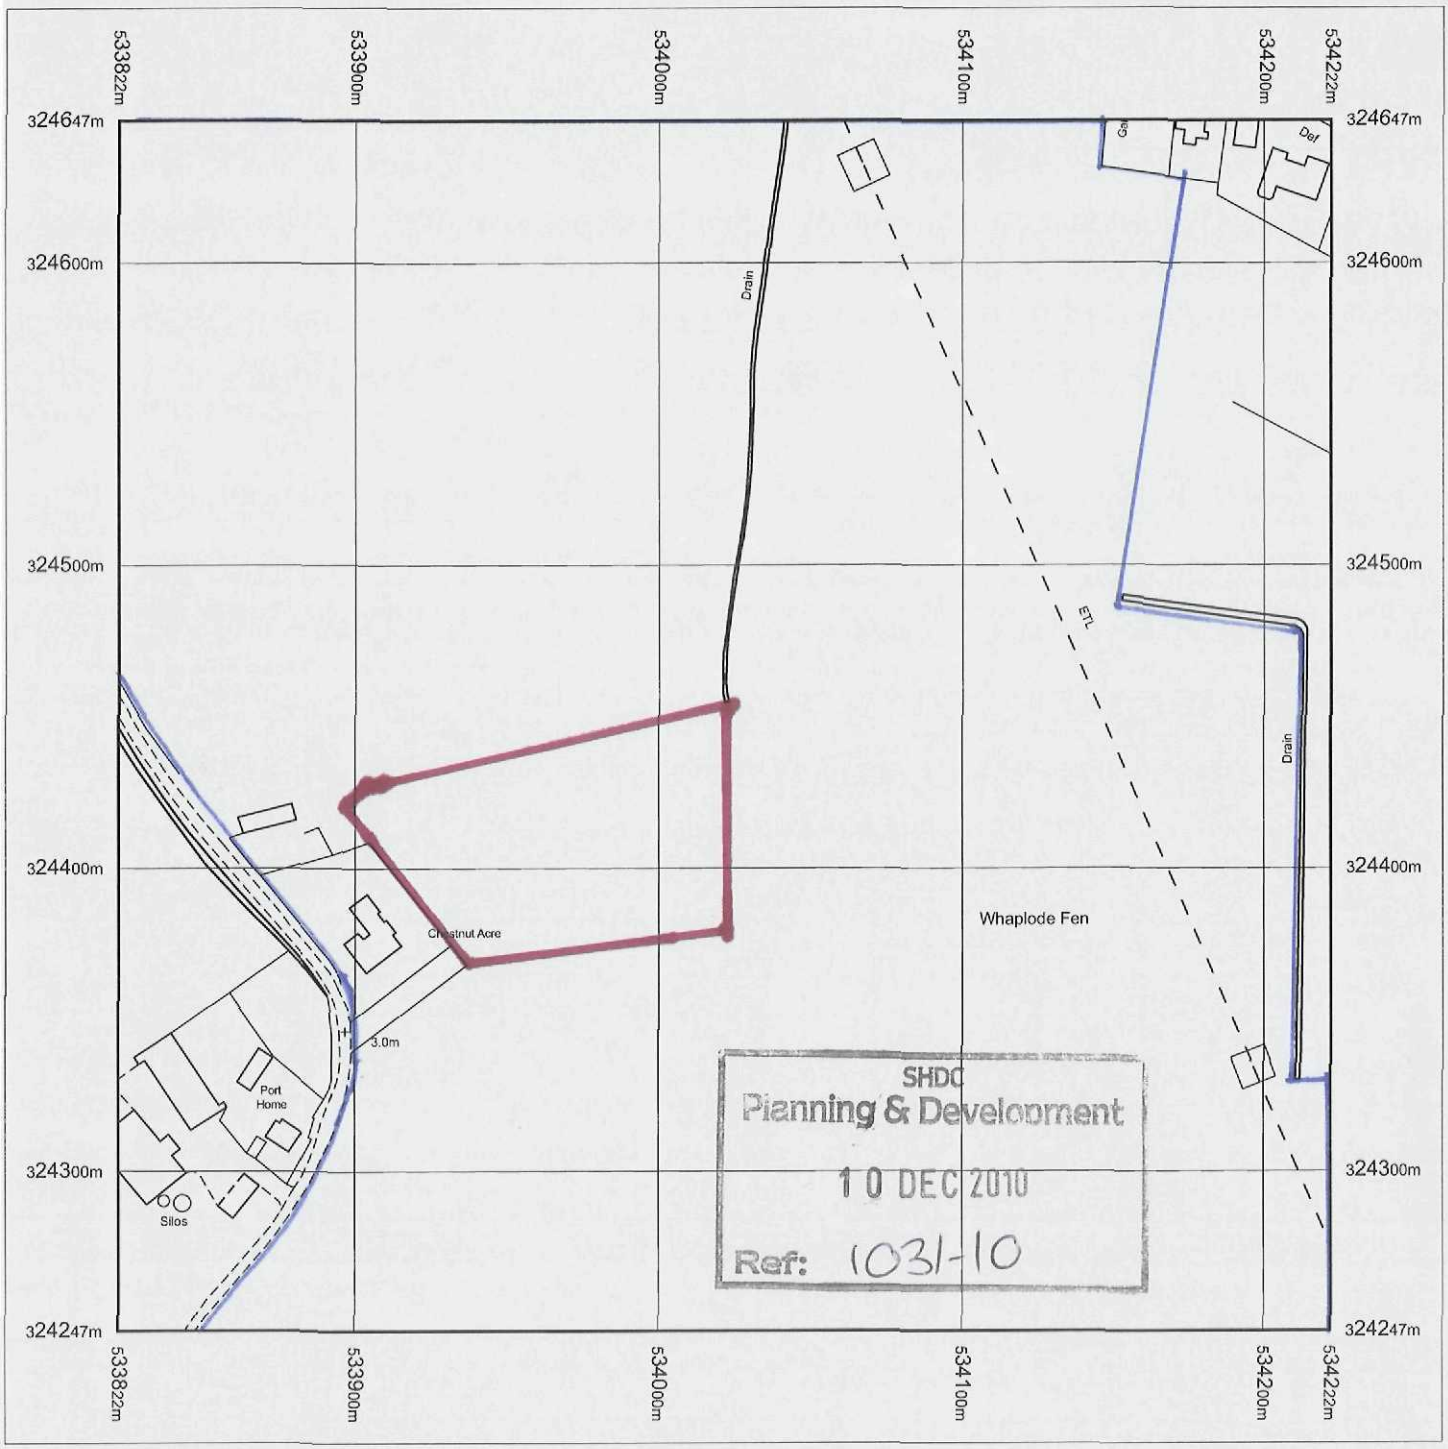

SHDC
Planning & Development
10 DEC 2010
Ref: 1031-10

TF3424 NG0635

Produced 21.09.2010 from the Ordnance Survey National Geographic Database and incorporating surveyed revision available at this date. © Crown Copyright 2010.

Reproduction in whole or part is prohibited without the prior permission of Ordnance Survey.

Ordnance Survey, the OS Symbol and OS Sitemap are registered trademarks of Ordnance Survey, the national mapping agency of Great Britain.

The representation of a road, track or path is no evidence of a right of way.

The representation of features as lines is no evidence of a property boundary.

Metres
0 20 40 60 80 100
Scale 1:2500


Supplied by: **Bookmark Spalding Ltd**
Serial number: 00107200
Centre coordinates: 534022 324447

Further information can be found on the OS Sitemap Information leaflet or the Ordnance Survey web site:
www.ordnancesurvey.co.uk


MR & MRS L. WHITTINGTON
CHESTNUT ACRE
SHOLTSGATE
WHAPLODE
SPALDING
LINCOLNSHIRE
PE12 6TZ

PROPOSED PLANS FOR RELOCATION OF EXISTING EQUINE STABLES.


MR & MRS L. WHITTINGTON
CHESTNUT ACRE
SHOLTSGATE
WHAPLODE
SPALDING
LINCS PE12 6TZ

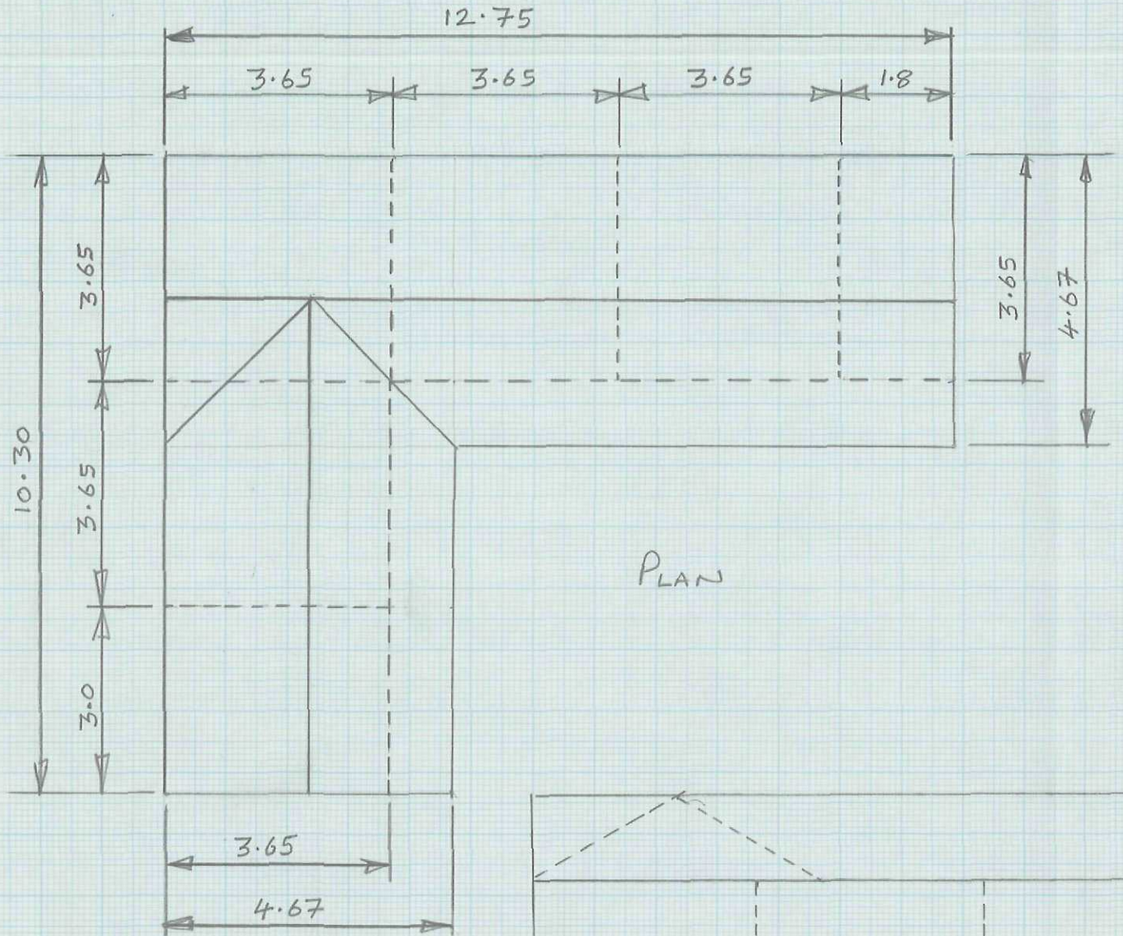


PLAN

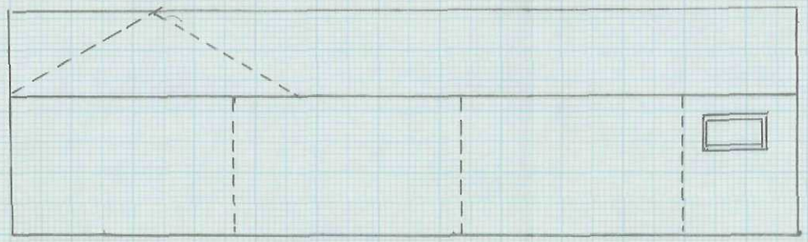


REAR ELEVATION

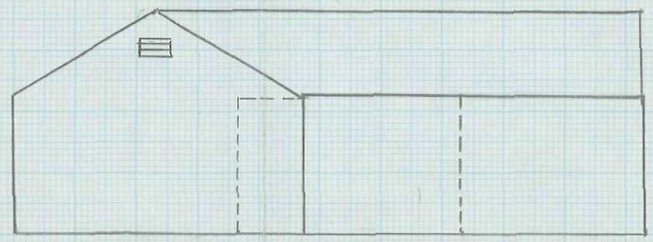

SIDE ELEVATION (EAST)

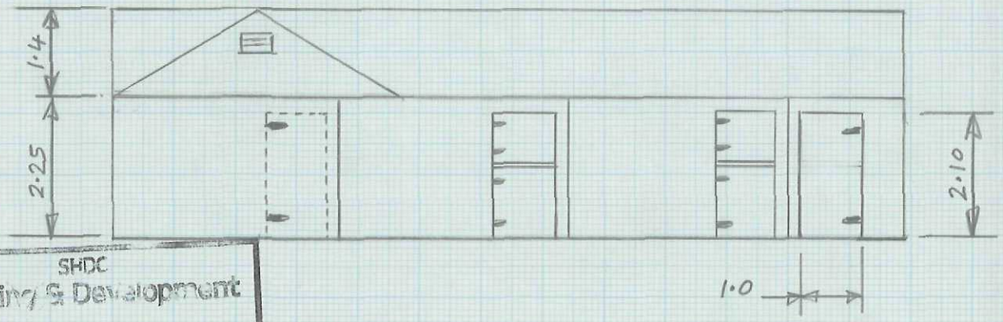

FRONT ELEVATION

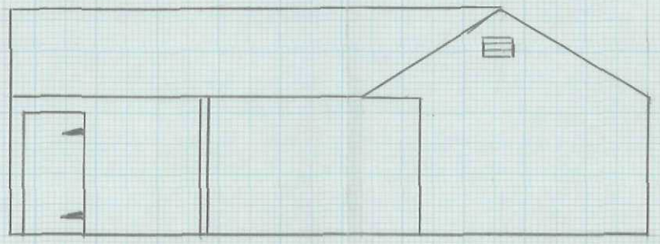


SIDE ELEVATION (WEST)

SHDC
Planning & Development
10 DEC 2010
Ref: 1031-10

SCALE 1CM = 1M

Proposed Plans For Relocation of Existing Equine Stables.

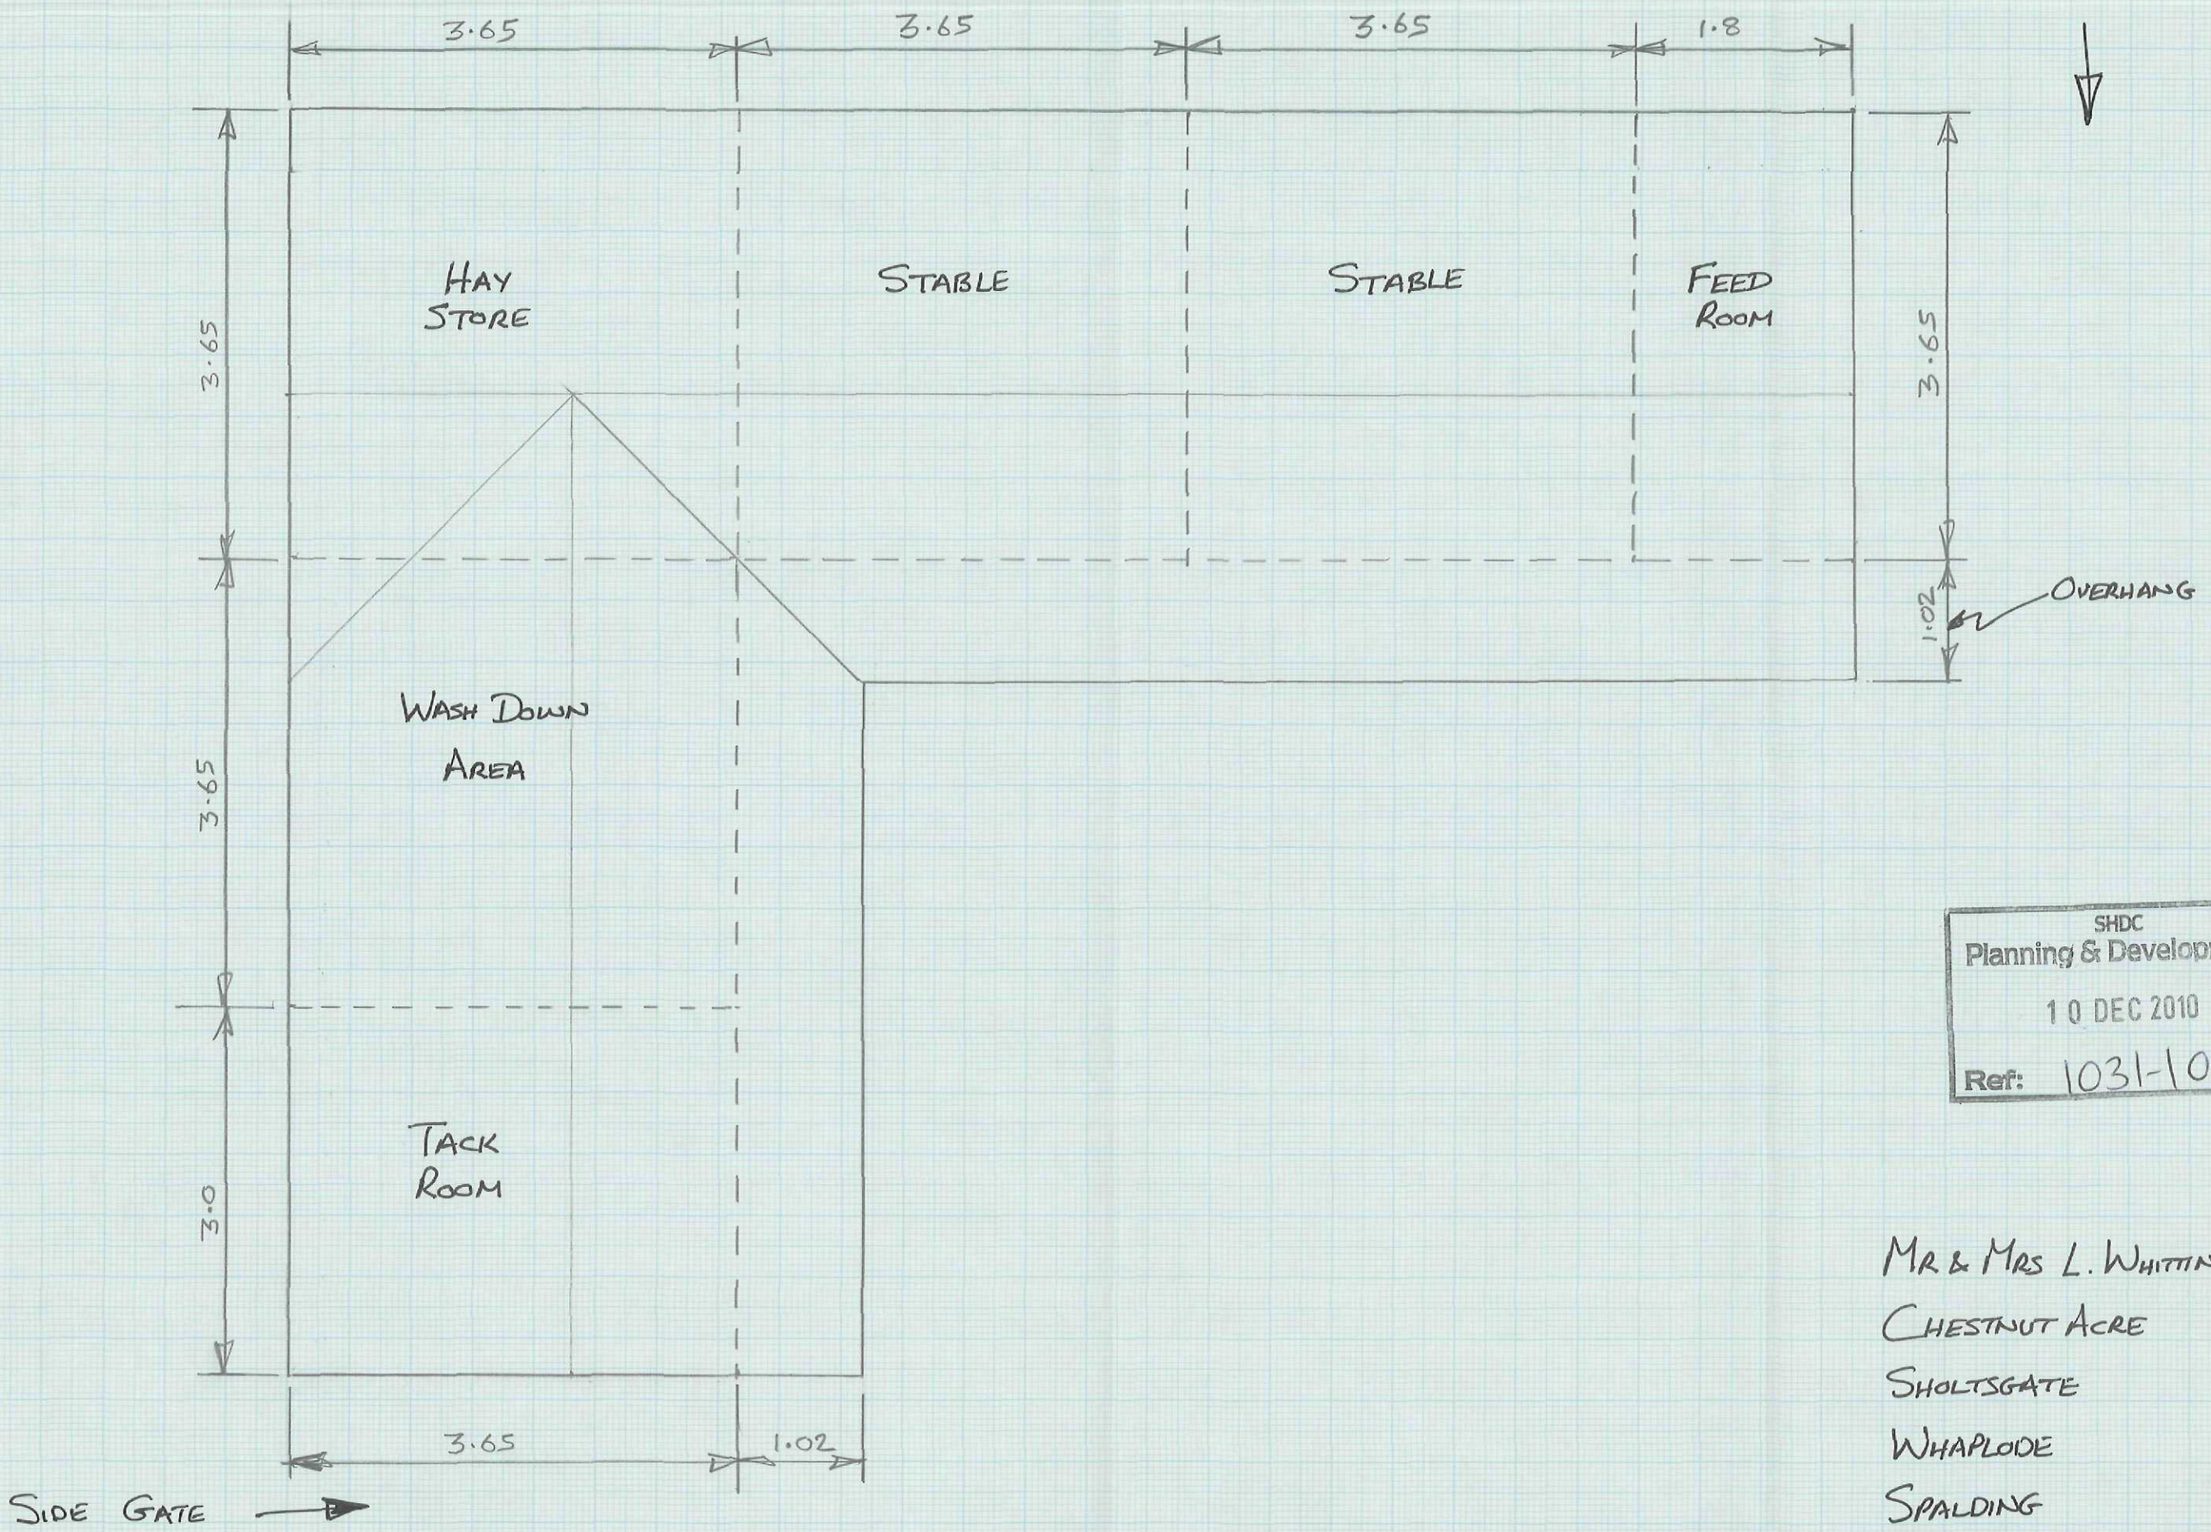


Scale 2 cm = 1m

SHDC
Planning & Development
10 DEC 2010
Ref: 1031-10

Mr & Mrs L. Whittington
Chestnut Acre
Sholtsgate
Whaplode
Spalding
Lincs PE12 6TZ

Cross Section of Proposed Manege Construction

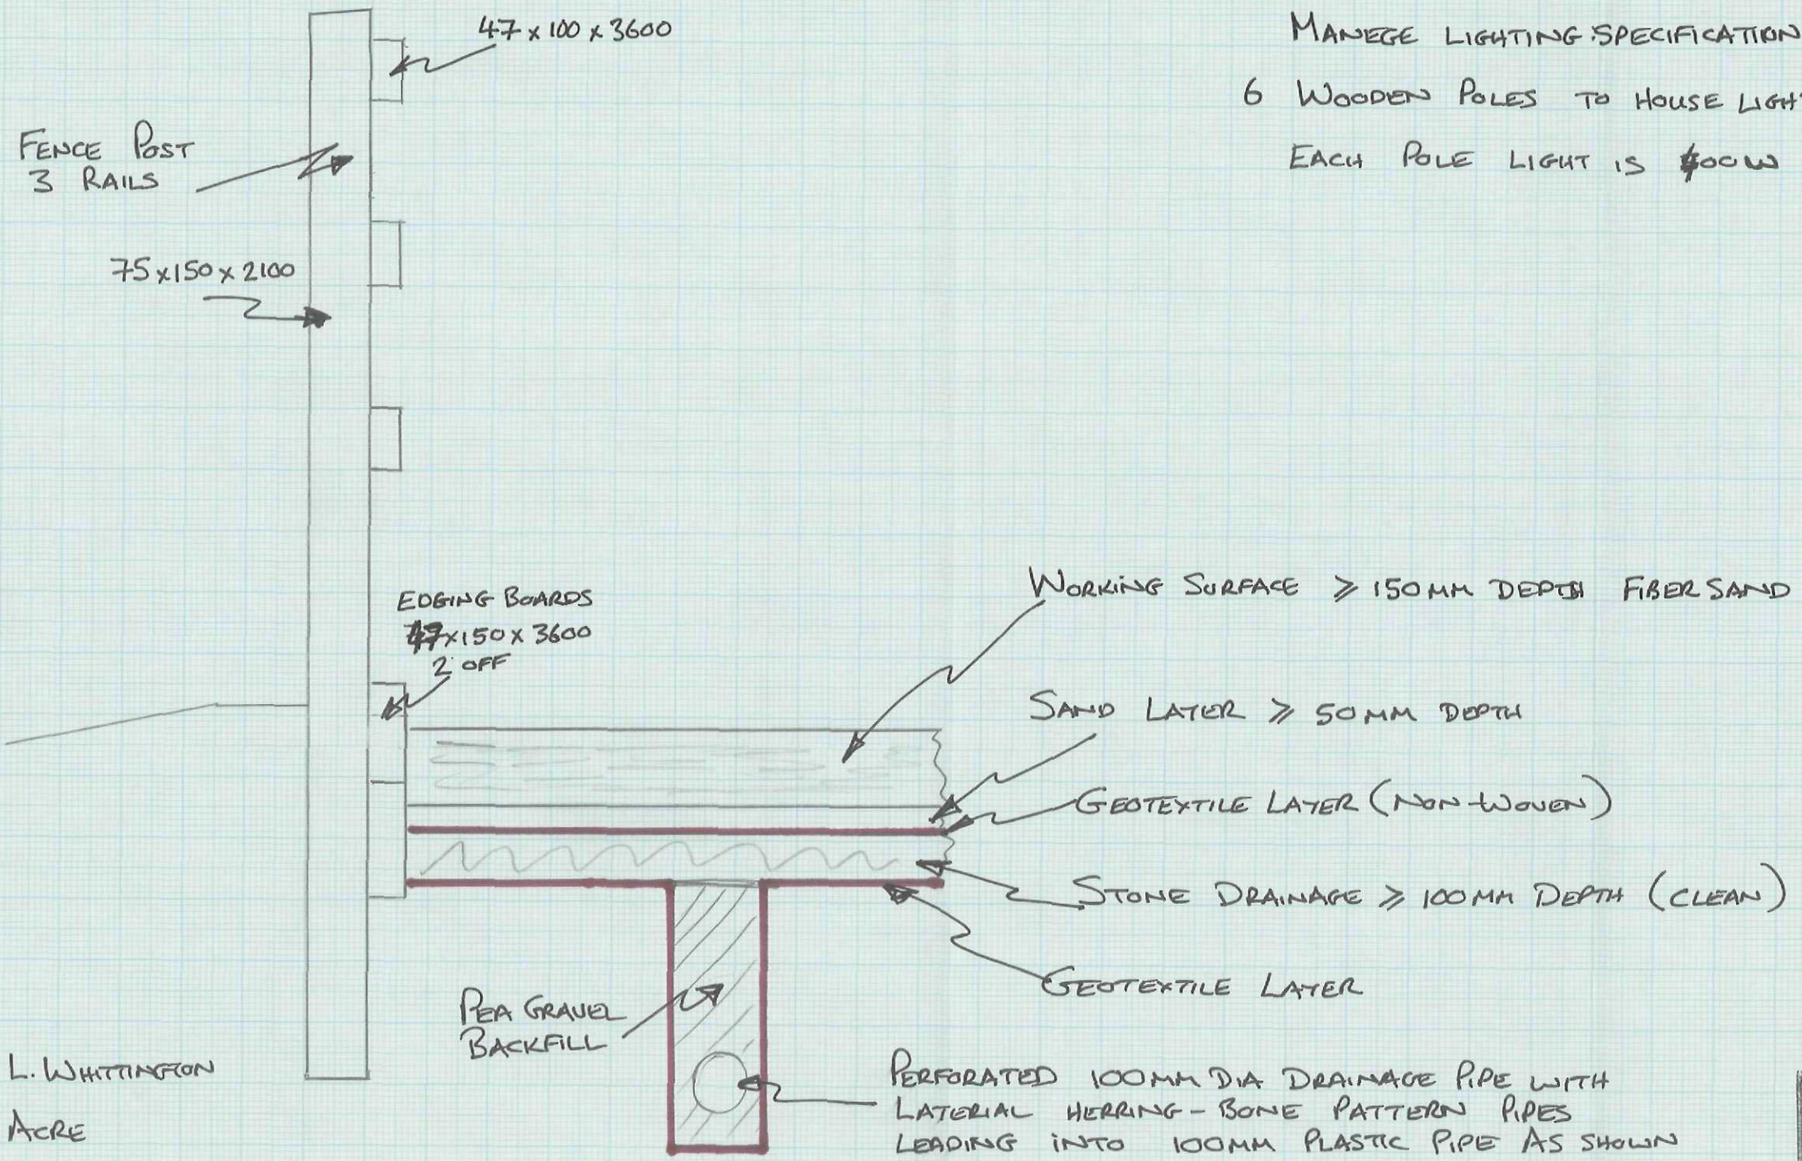

Manege Lighting Specification:

6 Wooden Poles to House Lights 5m in Height

Each Pole Light is 400w Metal Halide Floodlight

Mr & Mrs L. Whittington

Chestnut Acre

Sholtsgate


Whaplode

Spalding

Lincs PE12 6TZ

SHDC
Planning & Development
10 DEC 2010
Ref: 1031-10

MR & MRS L. WHITTINGTON
CHESTNUT ACRE
SHOLTSGATE
WHAPLODE
SPALDING
LINCS PE12 6TZ

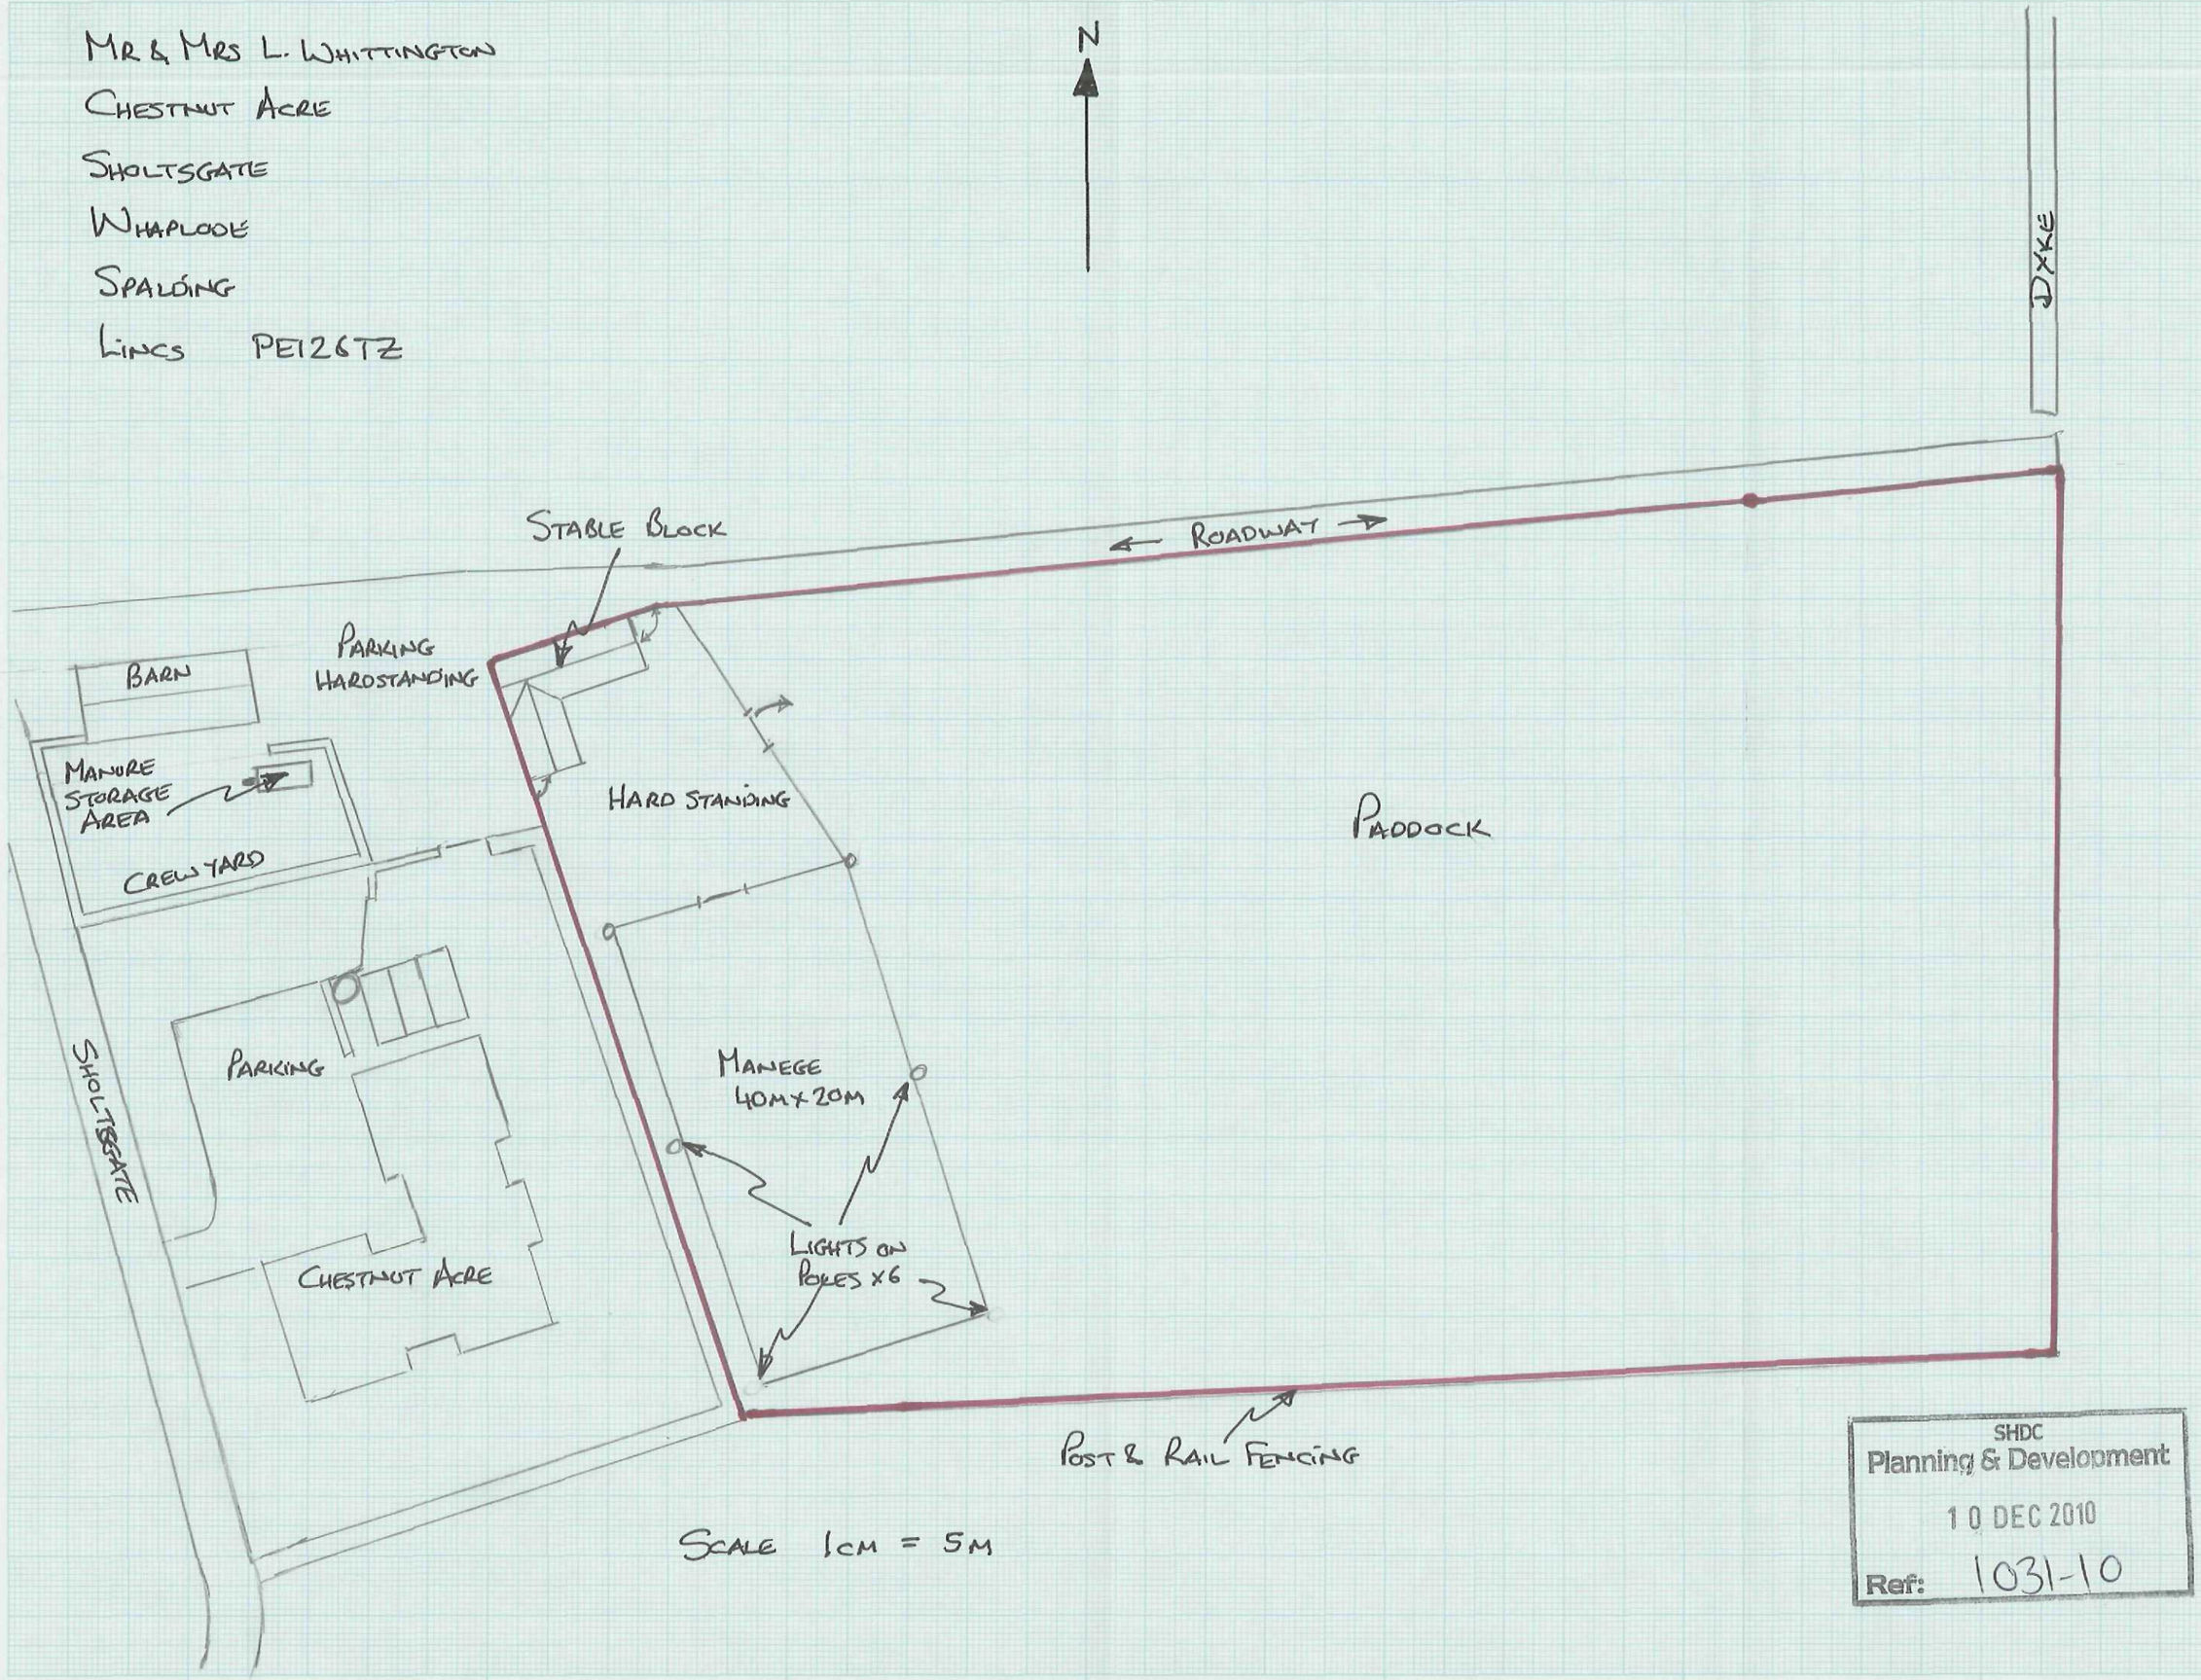

SCALE 1CM = 5M

SHDC
Planning & Development
10 DEC 2010
Ref: 1031-10