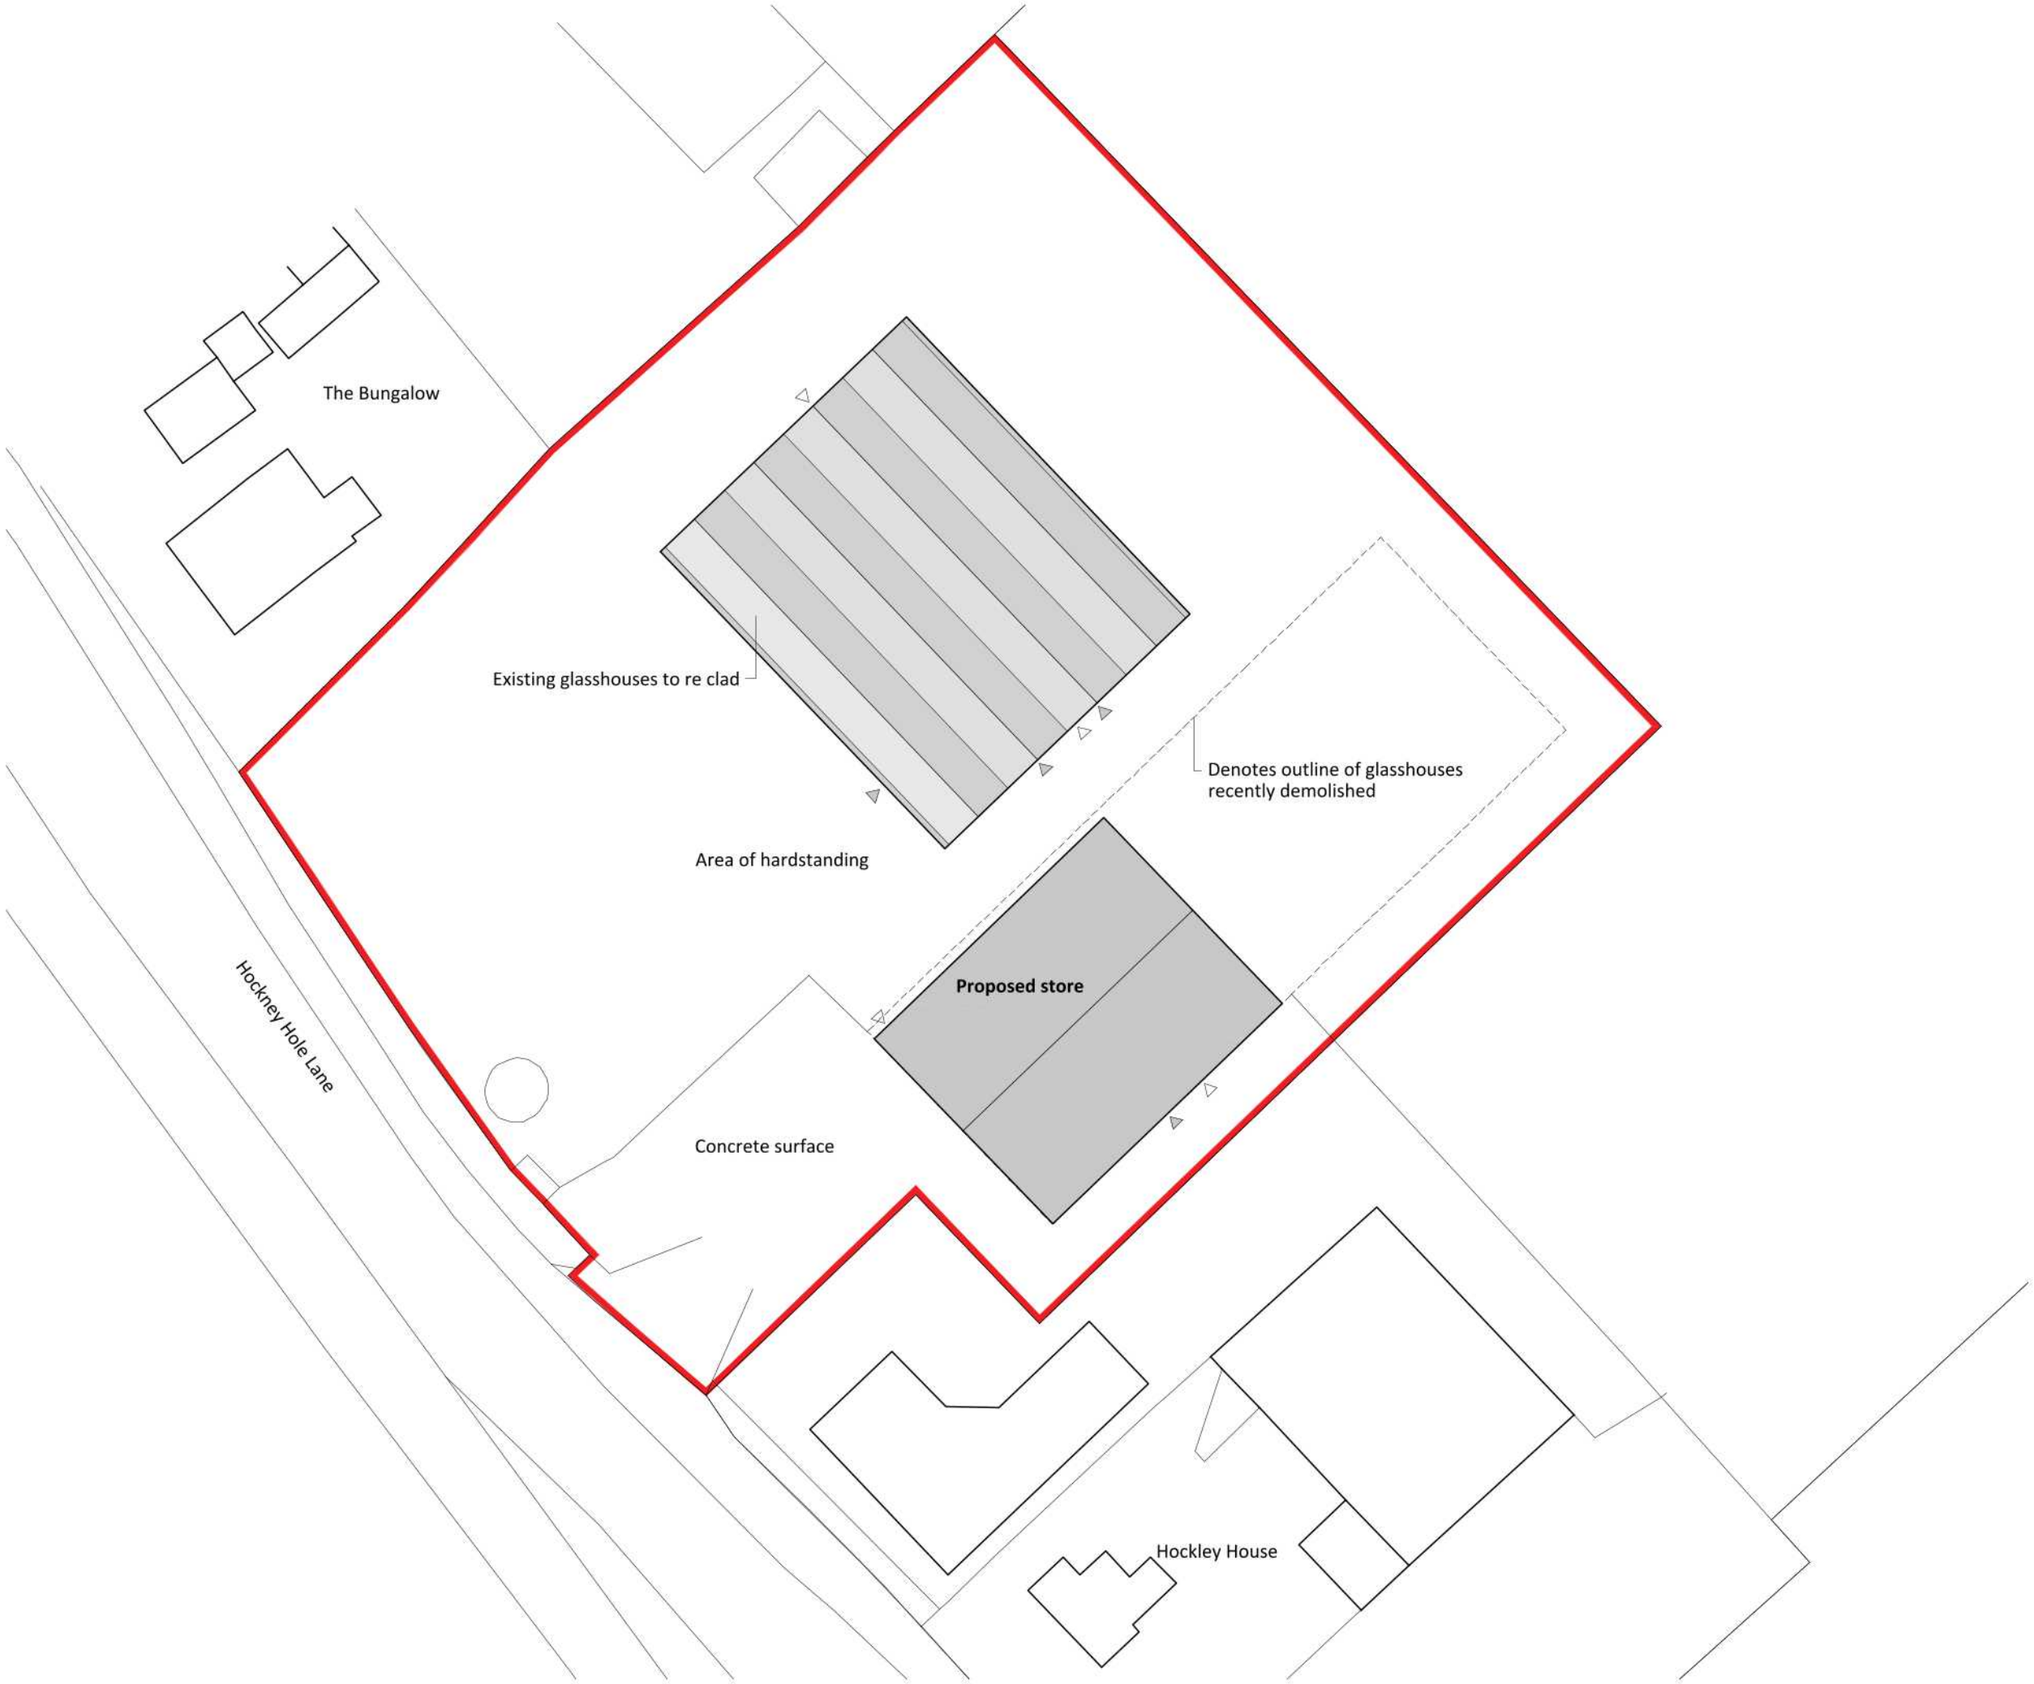


Notes

Copyright
© Robert Doughty Consultancy Limited.
All rights described in the Copyright, Designs and Patents Act 1988 have been asserted.

Ordnance Survey Map
© Crown Copyright. OS Licence No: AR 100010613.

CDM 2015
This drawing is for illustrative purposes and/or obtaining the relevant planning permission only. It should not be used for construction and accordingly, risk identification under the Construction (Design & Management) Regulations 2015 has not been undertaken.

N

0 5 10 15 20 25m

Rev	Description	Date
-	-	-

rdc
Robert Doughty Consultancy

32 High Street, Helpringham
Sleaford, Lincolnshire, NG34 0RA

Tel: 01529 421646
Email: admin@rdc-landplan.co.uk
Web: www.rdc-landplan.co.uk

Client
J & N Properties

Project
Proposed Store
Hockney Hole Lane, Whaplode

Drawing
Proposed site plan

Scale @ A3		Date
1: 500		19/10/22
Drawn By		**Checked By**
WW		LMS
Job Number	**Status**	**Purpose of Issue**
1521-2	PL	Planning

Drawing No.	Rev
1521-2_PL_SP01	-