



NORTH ELEVATION

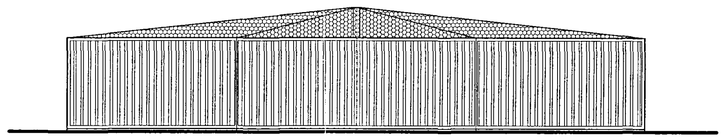

SOUTH ELEVATION

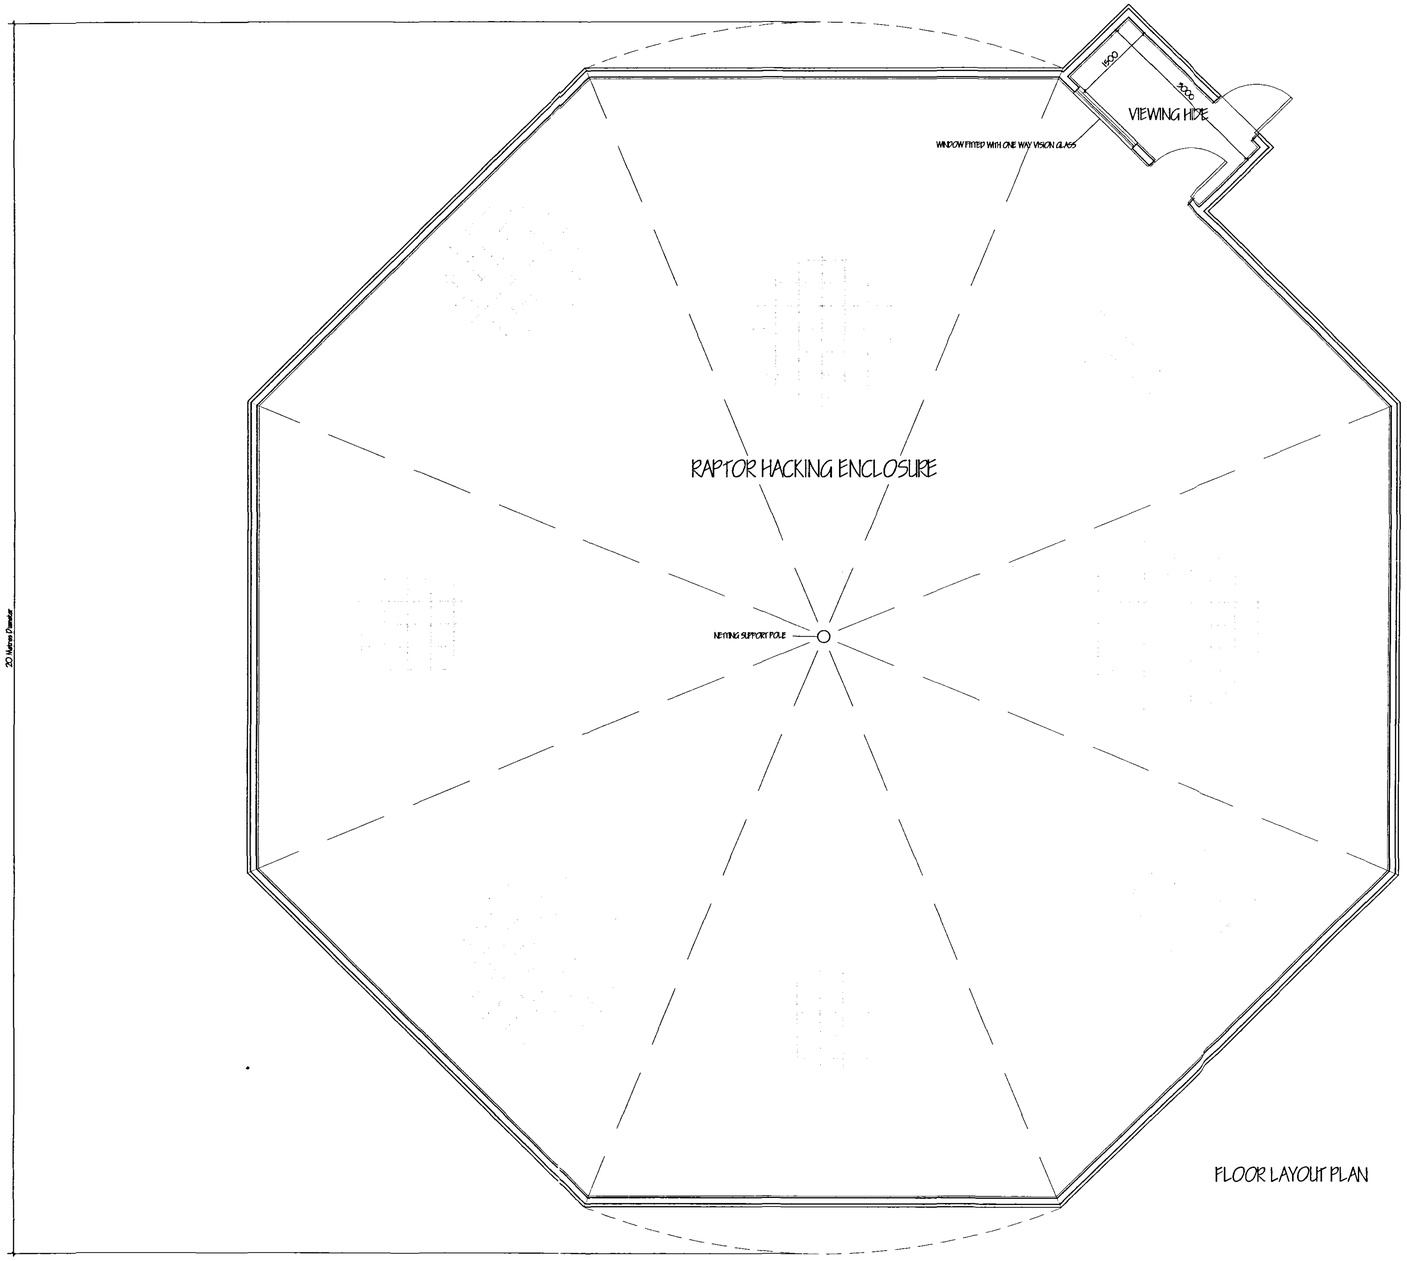

FLOOR LAYOUT PLAN

ref:	revision	date

Q. R. MERCHANT LTD.
I.ENG AMICE FIWO

ARCHITECTURAL, STRUCTURAL AND LAND DRAINAGE CONSULTANTS

4 Wrights Mews
12A Park Road, Holbeach,
Spalding, Lincs. PE12 7EE
Tel: 01406 426800
Fax: 01406 425744
E-Mail: gr.merchant@btconnect.com

Project
RAPTOR HACKING ENCLOSURE.
'TAMARISK'
CODGATE, WHAPLODE.
SPALDING, LINC'S. PE12 6TD.

Client
R. J. H. CREESE.

Drawing
FLOOR PLAN & ELEVATIONS.

Job Ref.	Drawing No.
1894-08.	02.
Date	**Drawn**
SEPT '08.	GRM.

Scales
1/50. 1/100.

DO NOT SCALE FROM THIS DRAWING
This drawing is copyright and may not be altered, traced, photographed or used for any other purpose other than that for which it is issued. The General Contractor is to check all dimensions on site and report any discrepancies to the Architect. All details shown on this drawing including foundations are based upon typical site conditions related to the area. No responsibility can be accepted for abnormal conditions which may be discovered during construction unless reported to the Architect so that design amendments may be considered. We will surveys are recommended in respect of boundaries to establish specific site conditions before foundation work is undertaken. This drawing is limited in the amount of information contained and does not purport to contain a full specification of the works. It is solely for the purpose of obtaining Planning / Building Regulation approval. This drawing must not be used as a contract document alone. The works will not be supervised or inspected on site by Q.R. Merchant or any representative thereof. It is the client or their appointed agents responsibility to control workmanship, substitution of materials, adherence to specification, variations to contract etc.All materials to be new unless otherwise stated and all components and materials etc. to be used fixed and installed etc. in strict accordance with manufacturers instructions and relevant code of practice, British Board of Agrement, Agrement Certificate and standard specifications or BBA certificate or Buildmark cover applicable. The Contractor is to be deemed to have visited the site and to have fully acquainted himself and adopts all measures necessary to achieve compliance with the Health and Safety Document Health Building sites and Work places. The Employer / Client is advised that should the works need to comply with the Construction Design and Management Regulations an Independent Planning Supervisor will be required. The works shall complies of all that is shown on the drawing and on site. Work that may not specifically be shown but may be reasonably inferred as necessary to carry out the works shall be deemed to be included. It is the plot / land owners responsibility to be aware of the Party Wall etc. Act 1996 when building in close proximity to adjoining neighbors boundaries.

Planning & Development
- 7 OCT 2008
1066/08

DETERMINED PLAN