




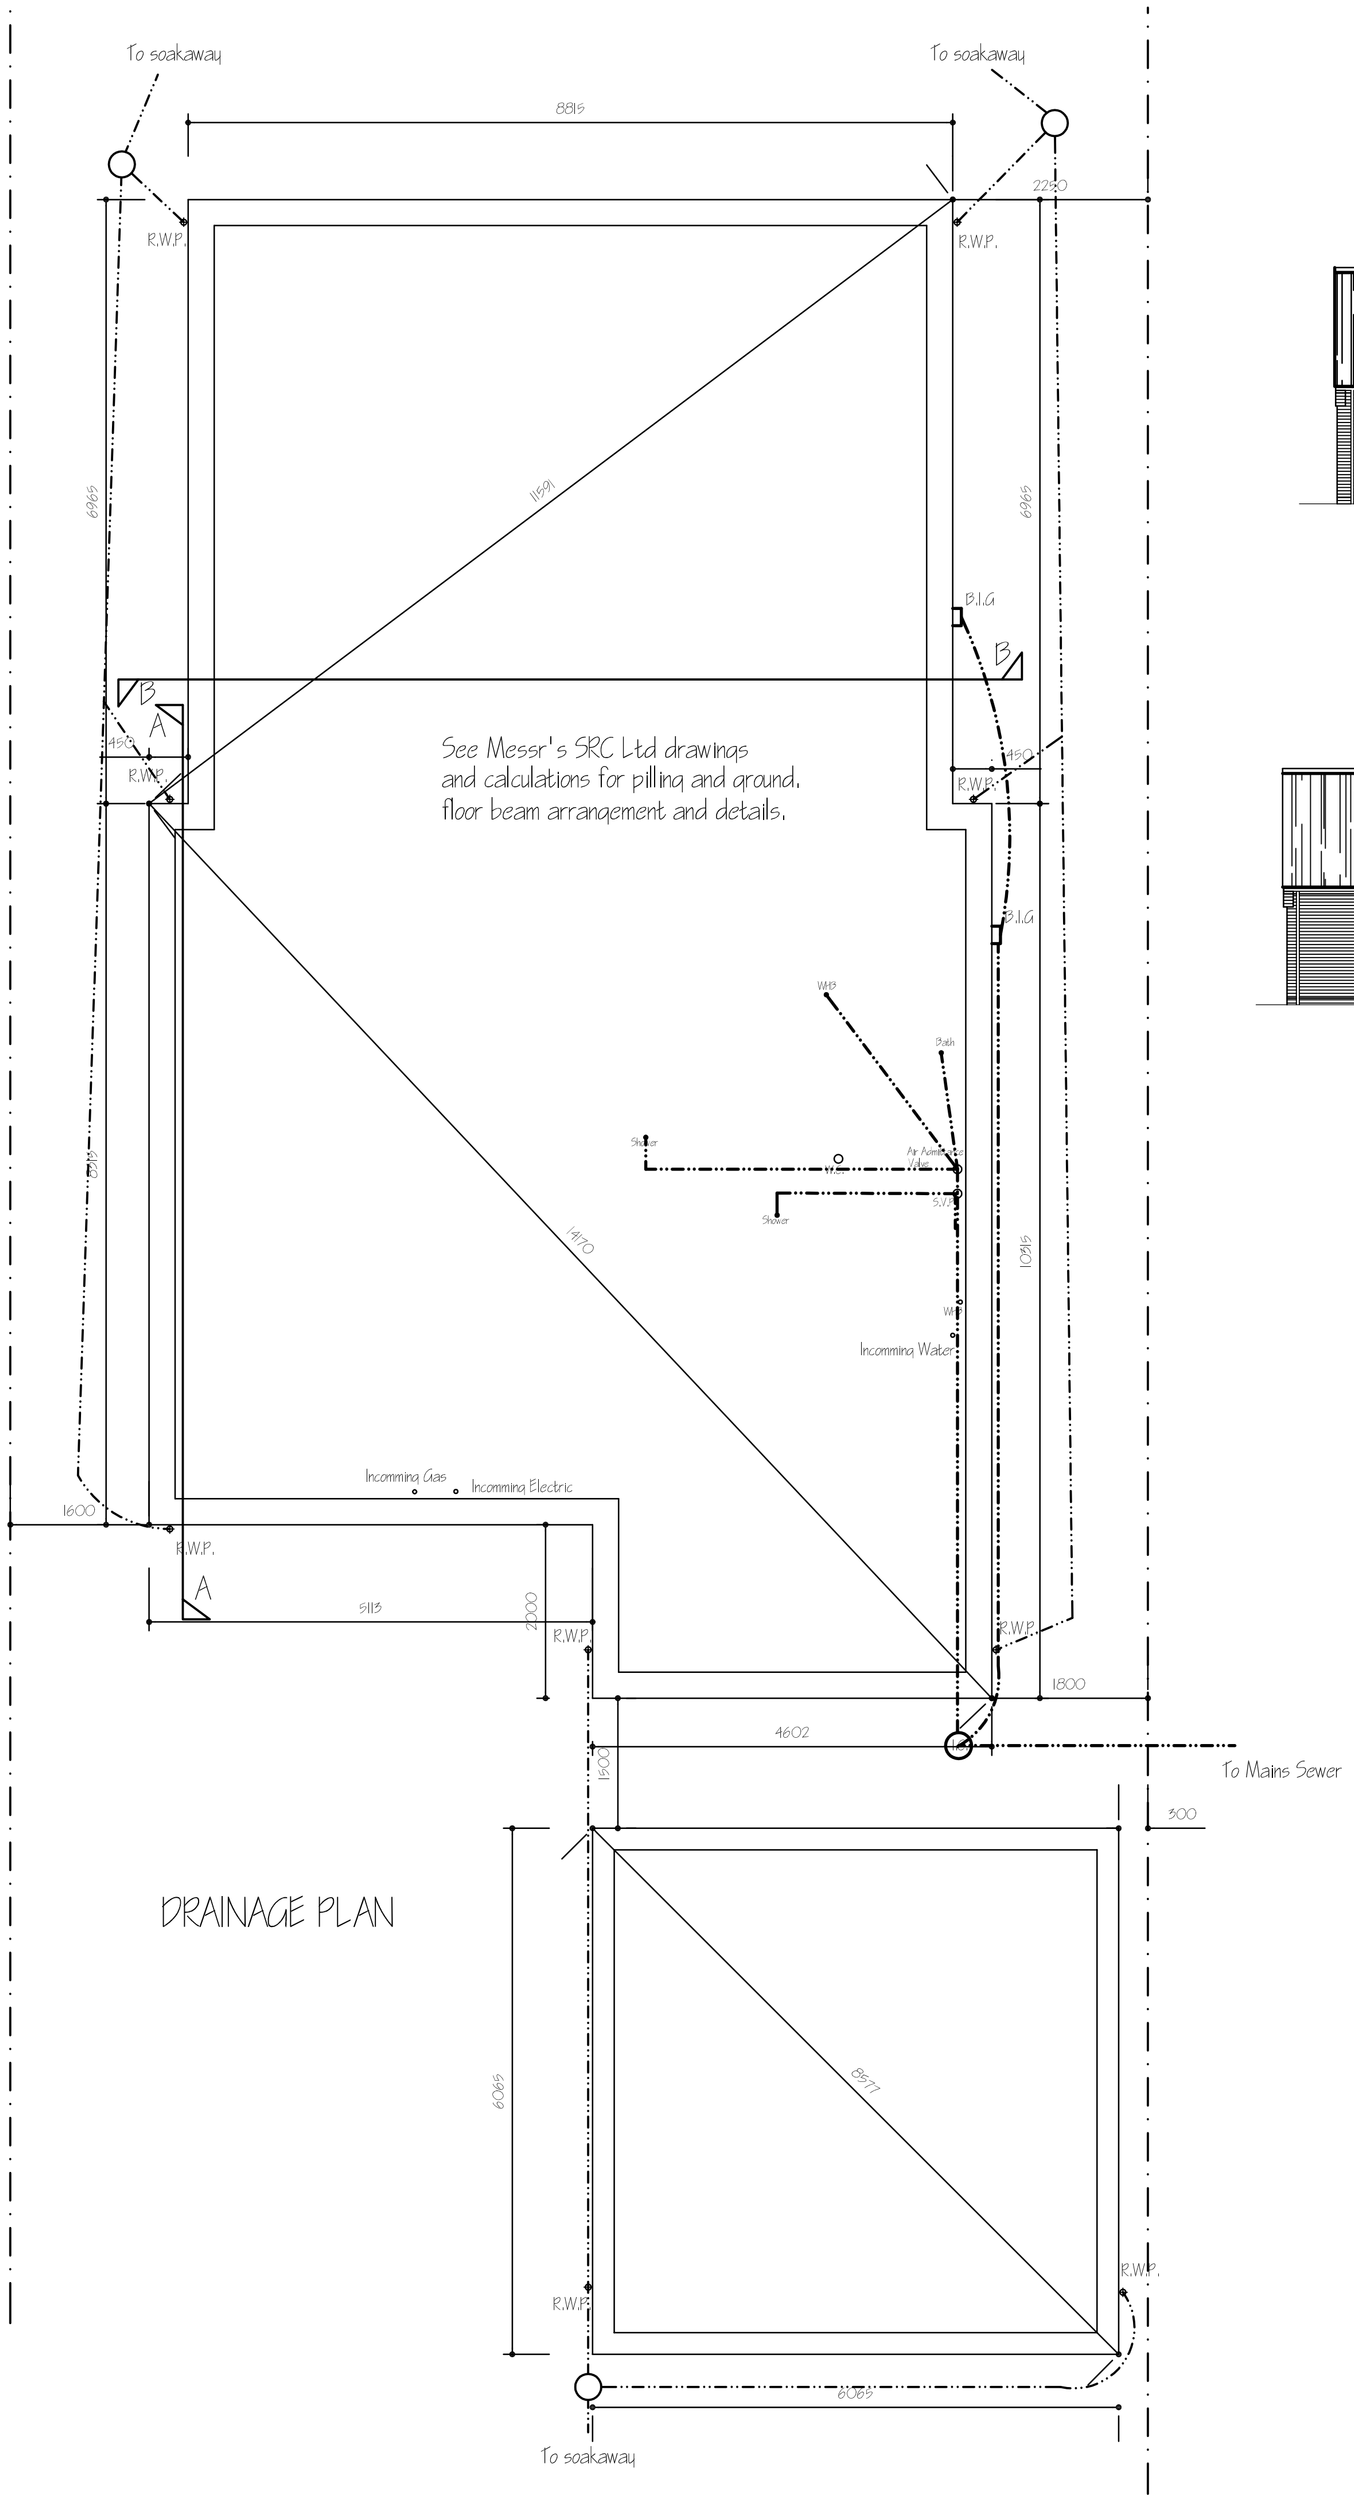


SIDE ELEVATION

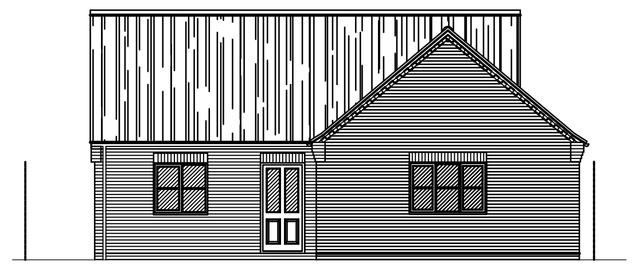

FRONT ELEVATION

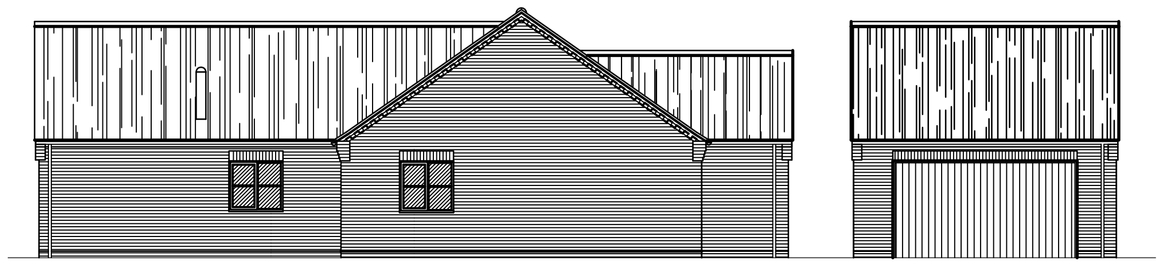

SIDE ELEVATION

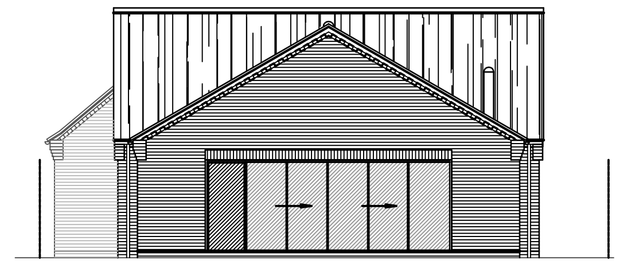

REAR ELEVATION

Preparation and Foundations: -
See SRC's drawings and calculations for details of pilling and ground floor beam arrangement and details.

Sub-structure Walling: -
100mm thick class A dense concrete blocks (7N/mm2) made up to 150mm above ground level with PL quality splash course brickwork (commons internally, engineering or facing brickwork externally). Provide weak mix concrete infill to base of 100mm cavities to terminate 225mm below lowest DPC level.

Prestressed beam and block floor: -
Provide 150mm deep beams by Floorspan Contracts of Wisbech (tel. 01945 476161) or similar approved and lay them in accordance with manufacturers design and details, which are to be submitted to building control 28 days prior to erection on site. The ground below the beams should be free from vegetation and surface soil and treated with a weedkiller. There is to be a clear void left between the underside of the beams and the soil of at least 150mm and where the potential for soil heave exists this should be increased to at least 225mm. Joists to be laid onto a DPC with a minimum 90mm end bearing (ensure beams do not protrude into cavity). The whole floor should be grouted with a 1:3 cement/ sharp sand mix as soon after laying as possible. Where 2 or 3 beams are placed close together they should be infilled with concrete.

DPC's: -
All openings to be formed with vertical and horizontal polythene DPC's in cavity. DPC minimum 150mm above ground level to be lapped to ground floors DPM minimum 50mm. To lintels above openings on external walls provide suitable DPC cavity tray over lintel with stopends and at least 2no. cabric or ties. Weepholes in brickwork per opening not more than 450mm apart. Close cavities with "Thermabate" preformed closer and provide bitumen felt DPC to CP 121.

Ground floor finish (not Garage) to achieve U value of at least 0.15W/m2K): -
Off oversite provide 100mm thick Celotex or similar approved product, then 500 gauge polythene vapour barrier then 75mm sand / cement screed with 1no. layer of chicken wire reinforcement.

Underground drainage: -
To be 110mm diameter UPVC pipes by approved manufacturer to be laid at a minimum fall of 1:70 bedded and surrounded in 100mm thick pea gravel. Where drains pass through walls provide over wall pre-cast concrete lintel, also leave 50mm gap around pipe and fill with compressible sealant, also mark both sides of opening with rigid sheet material to prevent entry of fill or vermin.
Inspection chambers to be 450mm diameter UPVC base and risers with cast iron frame and cover (same manufacturer as pipes). Covers to be Grade C- light duty covers (to be screwed down) unless IC's are in driveways where Grade B – medium duty covers are to be used. Inspection chambers not to exceed 1000mm below ground level (any deeper and a manhole will be required constructed to latest local authority specifications). Back inlet gullies to be raddlebe type. Protection to underground pipes as follows: where pipes are not under a road and have less than 600mm cover, concrete paving slabs should be laid as bridging above the pipes on minimum 100mm pea gravel. If under a road and have less than 900mm cover, reinforced concrete bridging should be used in lieu of paving slabs. In both cases a layer of compressible material needs to be placed under the bridging. All underground drainage to BS 8301.

Soakaway: -
To be a minimum 5000mm from any building and to be 2m3 rubble filled with inlet pipe discharging to centre of soakaway.

ref.	revision	date
D.	CHIMNEY REMOVED - PLUS ONLY.	OCT '16.
C.	DRAINAGE ALTERATIONS - PP.	MAR '16.
B.	DRAINAGE AMENDMENTS	DEC '15
A.	DRAINAGE AMENDMENTS	OCT '15

G. R. MERCHANT LTD.
I.ENG AMICE FIWO

ARCHITECTURAL, STRUCTURAL AND LAND DRAINAGE CONSULTANTS

4 Wrights Mews
12A Park Road, Holbeach,
Spalding, Lincs. PE12 7EE
Tel: 01406 490800
Fax: 01406 425744
E-Mail: gr.merchant@btconnect.com

Project
RESIDENTIAL DEVELOPMENT
OFF KIRKGATE
WHAPLODE
SPALDING, LINCS, PE12 6TE.

Client
D. BROWN BUILDING CONTRACTORS LTD.

Drawing
PLOT 1
DRAINAGE PLAN & ELEVATIONS
- PROPOSED

Job Ref.	Drawing No.
2674-14	07D.
Date	**Drawn**
AUGUST 2015.	SLD

Scales
1/50 1/100 (unless otherwise stated).

DO NOT SCALE FROM THIS DRAWING
This drawing is copyright and may not be altered, traced, photographed or used for any other purpose other than that for which it is issued. The General Contractor is to check all dimensions on site and report any discrepancies to the Architect. All details shown on this drawing including foundations are based upon typical site conditions related to the area. No responsibility can be accepted for abnormal conditions which may be discovered during construction unless reported to the Architect so that design amendments may be considered. Site soil surveys are recommended in respect of foundations to establish specific site conditions before foundation work is undertaken. This drawing is limited in the amount of information contained and does not purport to contain a full specification of the works. It is solely for the purpose of obtaining Planning / Building Regulation approval. This drawing must not be used as a contract document alone. The works will not be supervised or inspected on site by G.R. Merchant or any representative thereof. It is the client or their appointed agents responsibility to control workmanship, substitution of materials, adherence to specification, variations to contract etc. All materials to be new unless otherwise stated and all components and materials etc. to be used fitted and installed etc. in strict accordance with manufacturers instruction and relevant code of practice. Materials shall conform to appropriate British standard specification or BBA certificate or European code equivalent. The Employer / Client shall ensure that the selected contractor is conversant with and adopts all measures necessary to achieve compliance with Health and Safety legislation for Building sites and Work places. The Employer / Client is advised that should the works need to comply with the Construction Design and Management Regulations an Independant Planning Supervisor will be required. The works shall comprise of all that is shown on the drawing and details. Work that may not specifically be shown but may be reasonably inferred as necessary to carry out the works shall be deemed to be included. It is the plot / land owners responsibility to be aware of the Party Wall etc. Act 1996, when building in close proximity to adjoining neighbors boundaries.