




West Elevation (1:100)

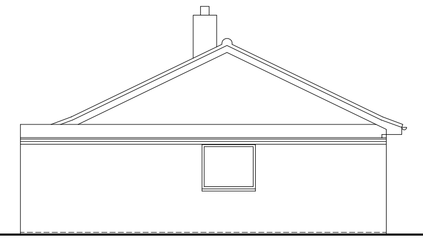


North Elevation (1:100)

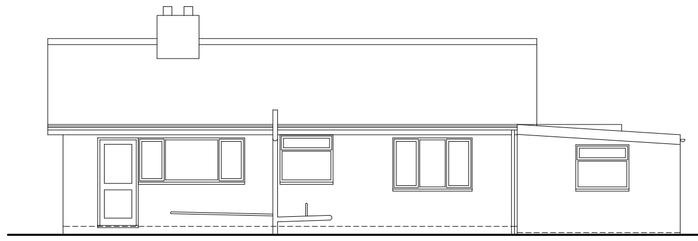


East Elevation (1:100)

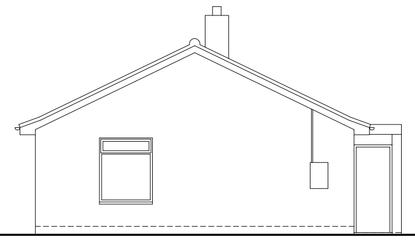


South Elevation (1:100)

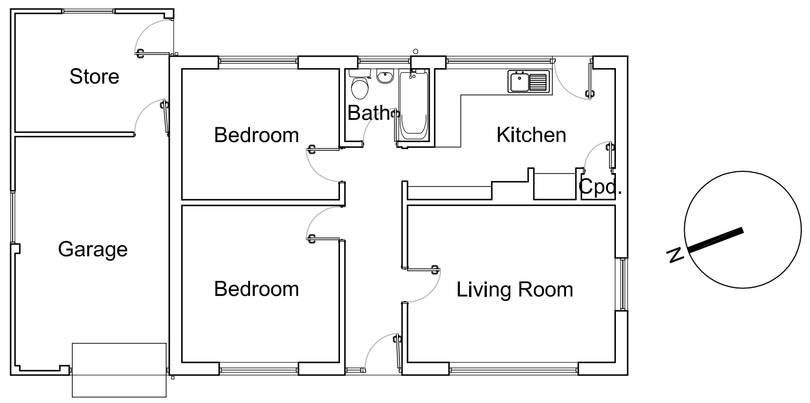


Ground Floor Plan (1:100)

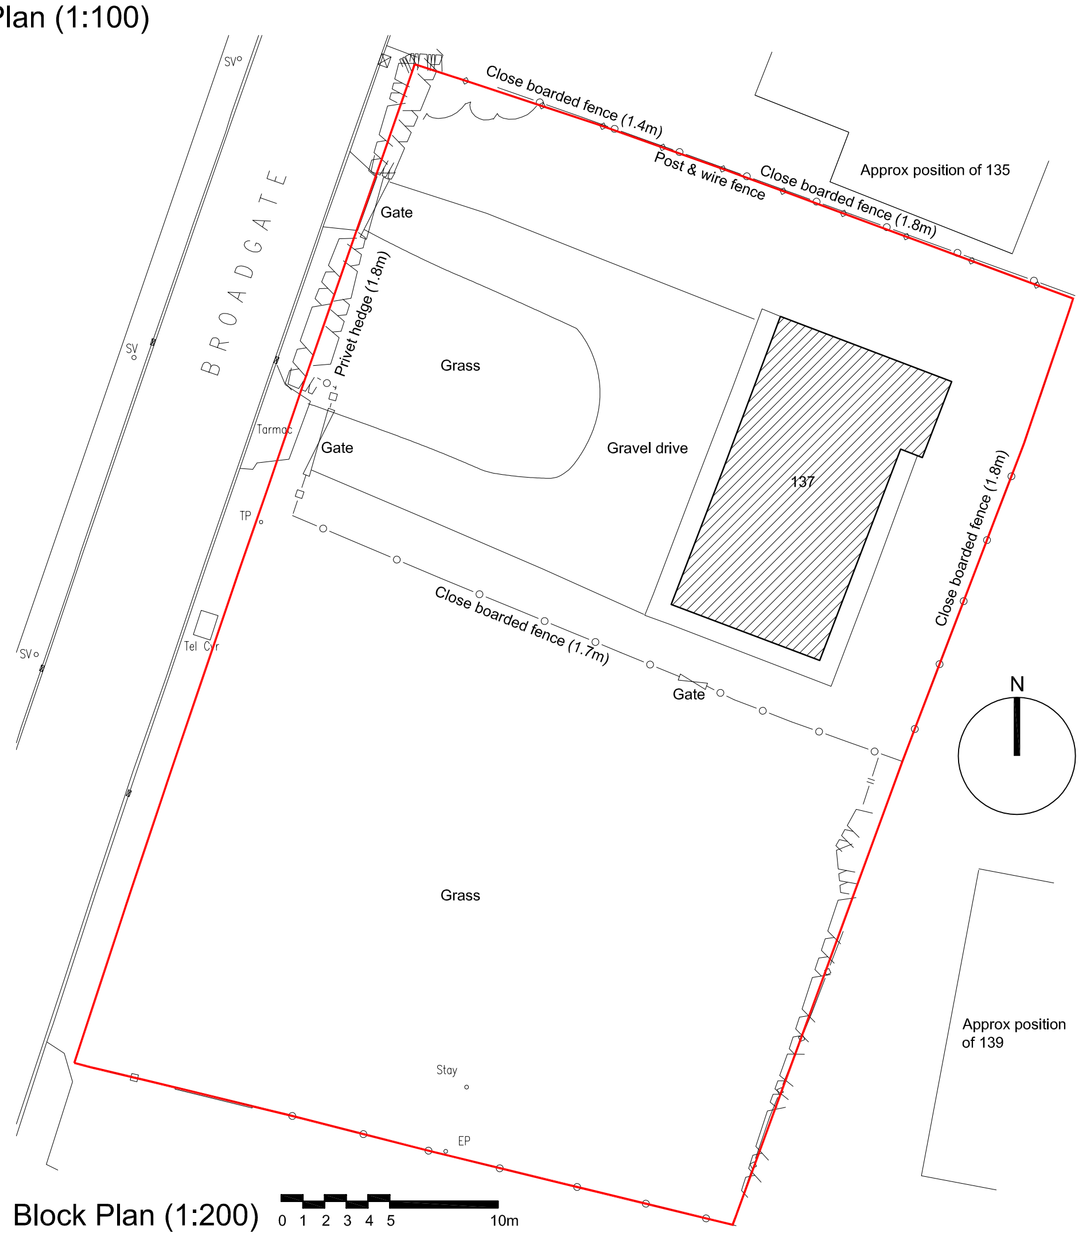

Existing Block Plan (1:200)

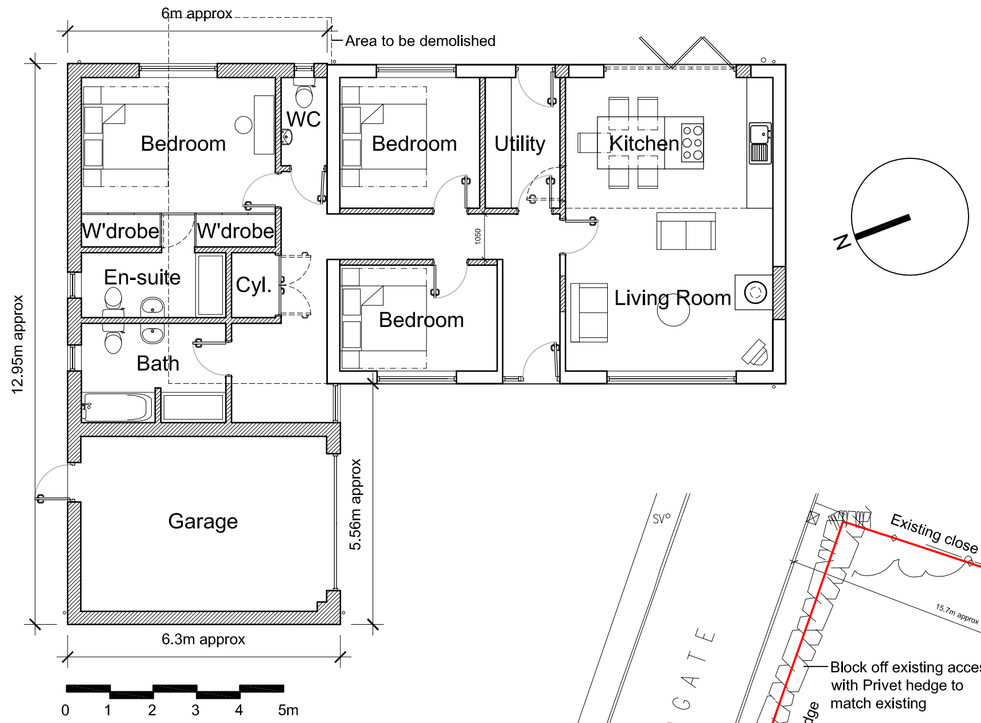


Ground Floor Plan (1:100)

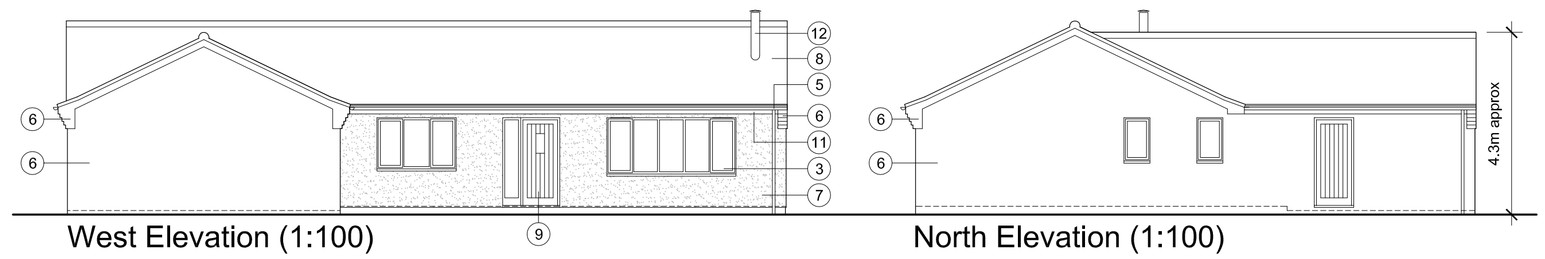


West Elevation (1:100)


North Elevation (1:100)

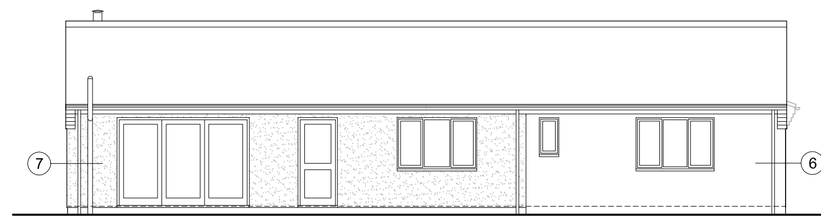

East Elevation (1:100)

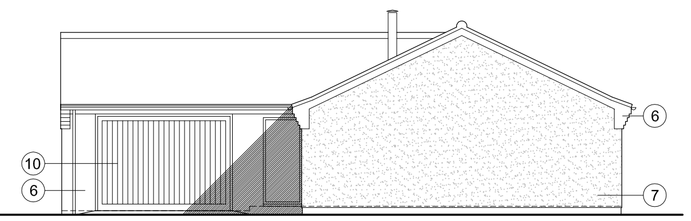

South Elevation (1:100)

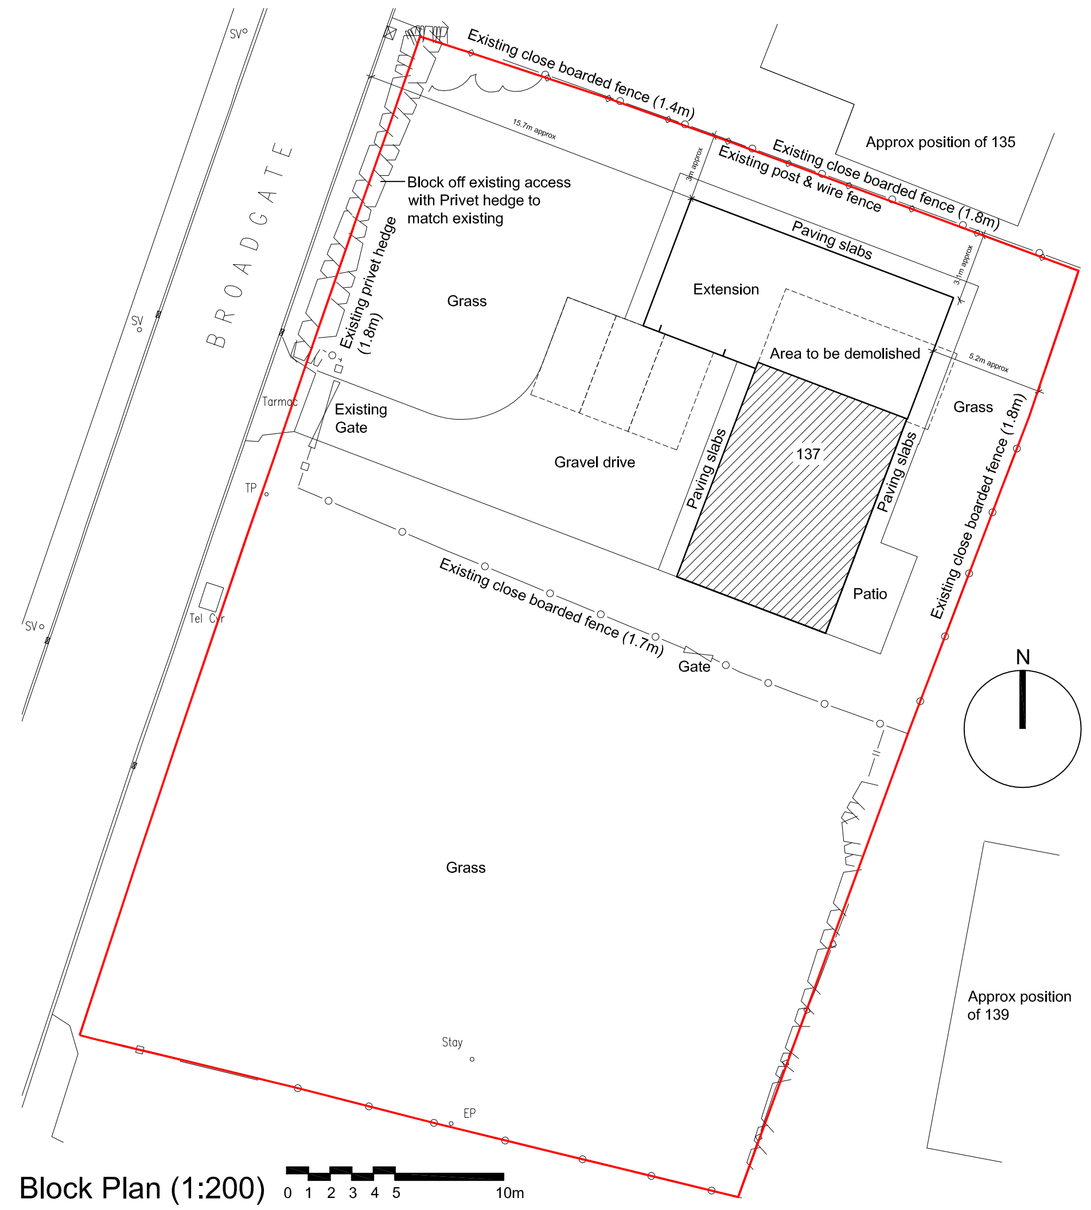

Proposed Block Plan (1:200)

All dimensions to be verified on site by Main Contractor before the start of any shop drawings or work whatsoever either on their own behalf or that of sub-contractors.

Report any discrepancies to the Contract Administrator at once.

This drawing is to be read with all relevant Architect's and Engineer's drawings and other relevant information.

Andrew M Wright Ltd. Registered in England & Wales No. 9399024.
Registered office: 22 Church Street, Holbeach, Spalding, Lincs. PE12 7LL

LEGEND: DO NOT SCALE

Legend to materials:-

1 = Facing brick (buff coloured)

2 = Concrete roof tiles (brown coloured)

3 = Upvc windows & doors (white coloured)

4 = Painted timber fascias/soffits (white coloured)

5 = Plastic rainwater goods (white coloured)

6 = Facing brick (Abbey Reserve [red coloured])*

7 = Render (Parex Monorex, Athens Sand coloured)*

8 = Concrete roof tiles (Redland Fenland Pantile, Farmhouse Red coloured)*


9 = Composite door (grey coloured)*

10 = Garage roller shutter door (white coloured)*

11 = Upvc eaves fascias/soffits (white coloured)

12 = Stainless steel flue

* Refer also to PD02 Schedule of Materials for these products.

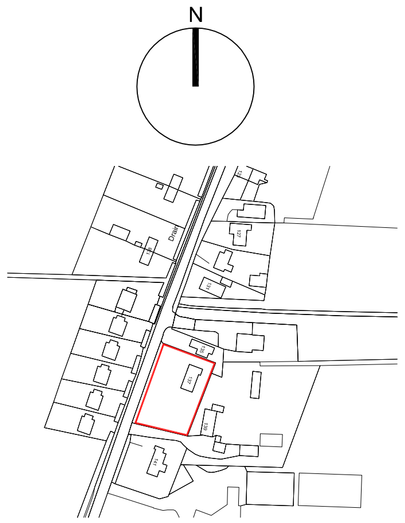

Location Plan (1:2500)

Revision:	Date:	Description:	Drw:	Chk:
P1	21.10.16	Planning Issue -	AMW	AMW
D3	19.10.16	Draft Issue -	AMW	AMW
D2	03.10.16	Draft Issue -	AMW	AMW
D1	30.09.16	Draft Issue -	AMW	AMW

ANDREW M WRIGHT LTD
CHARTERED ARCHITECT

26 Joys Bank, Holbeach St Johns, Spalding, Lincs, PE12 8SD
Telephone: 01406 540573 Mobile: 07940 914778

Project:
137 Broadgate
Whaplode Drove
Spalding
Lincs

Drawing Title:
Existing & Proposed Plans & Elevations

Client:
Mr M Davison

Drawn:	Checked:	Date:	Scale:	Paper Size:
AMW	AMW	30.09.16	As shown	A1

Job No.:	Dwg No.:	Stage:	Revision:
051602	PD01	Planning	P1