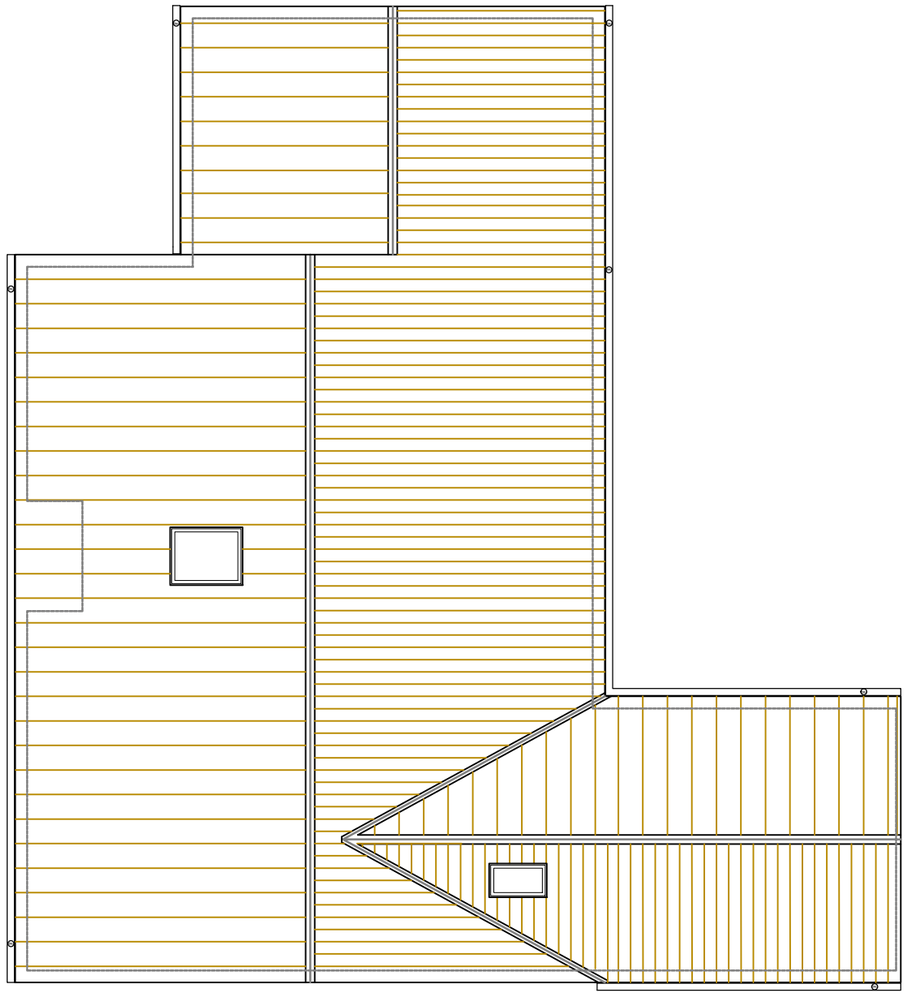



Proposed Roof Plan

Scale 1:100

1:00
1:1

0m 1m 5m 10m

0mm 10mm 50mm 100mm

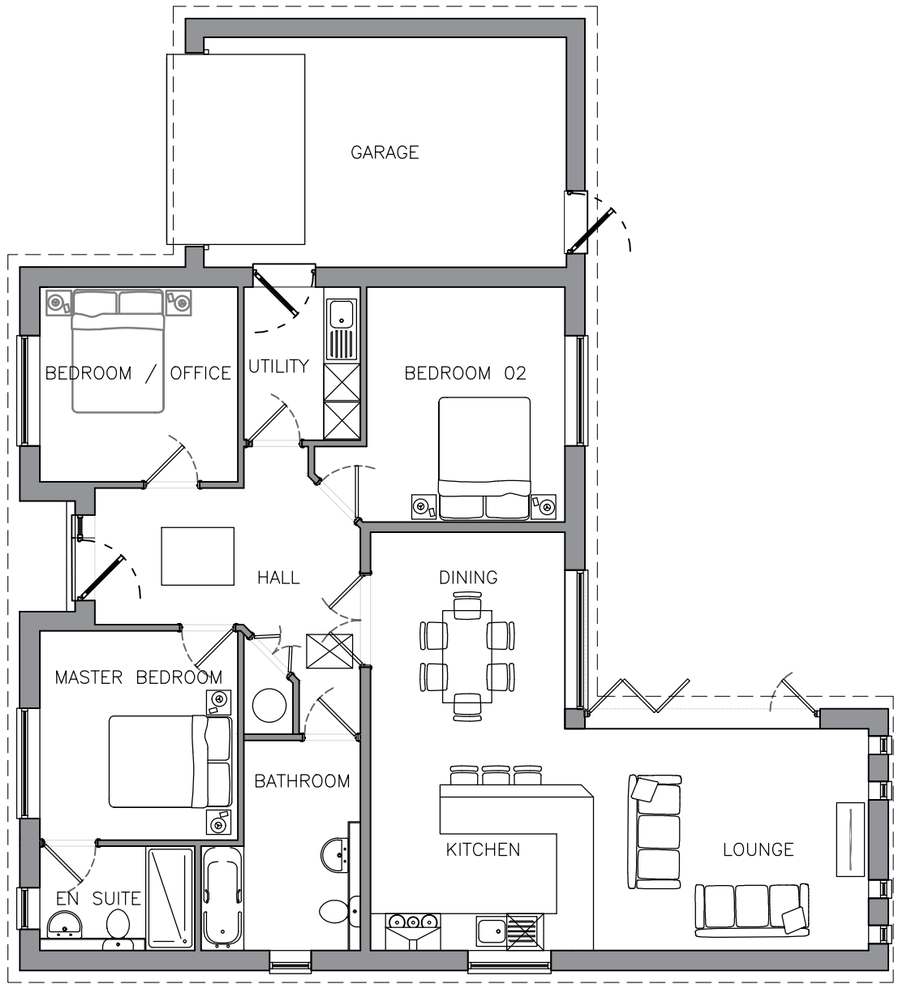

Proposed Ground Floor Plan

Type C. Plot 2.
Refer to site plan drawing SH-010.

Project:
Saracens Head,
Spalding
Residential Development

Drawing:
Bungalow Type C
Plans

Issue:
PLANNING

Scale:
As shown at A3

Date:
11/2020

Drawing Number:
SH-011(C)

Revision:
A

Kirk Homes Ltd.