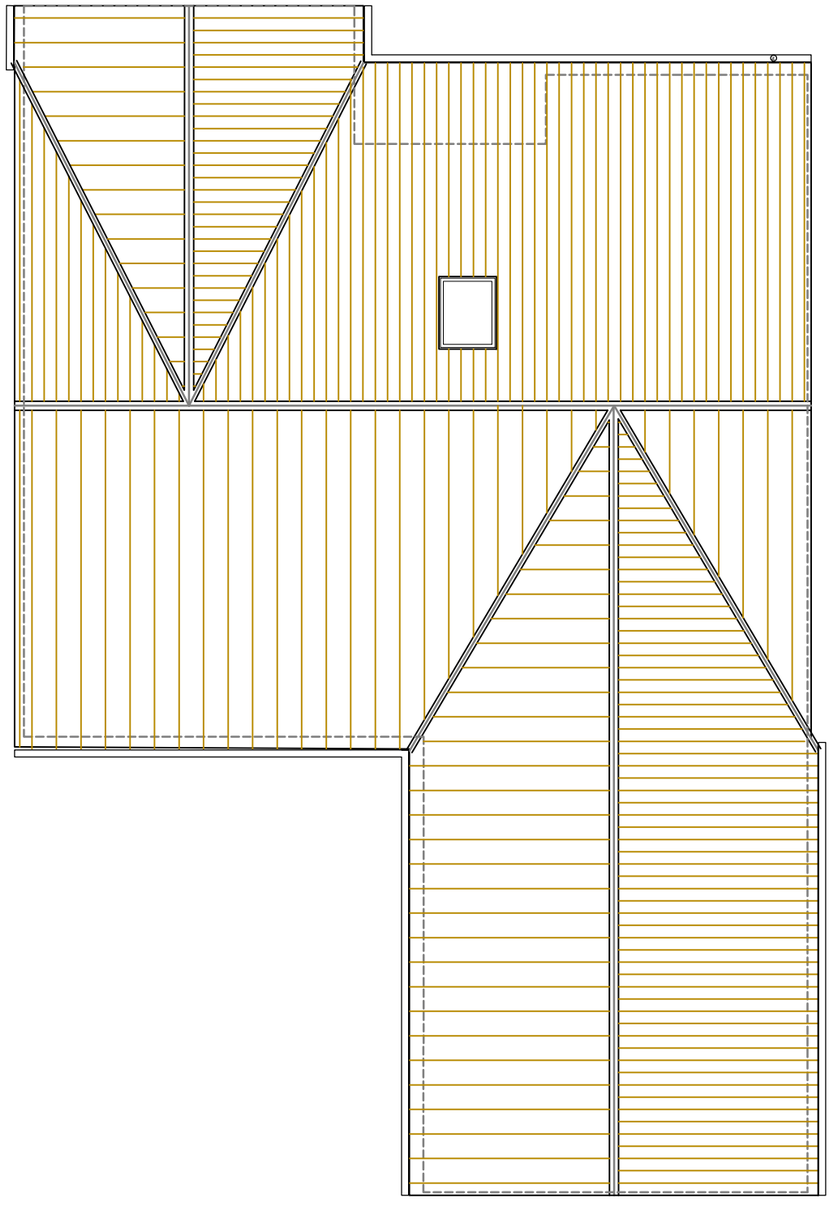


Proposed Roof Plan


Scale 1:100

1:00
1:1

0m 1m 5m 10m

0mm 10mm 50mm 100mm

N

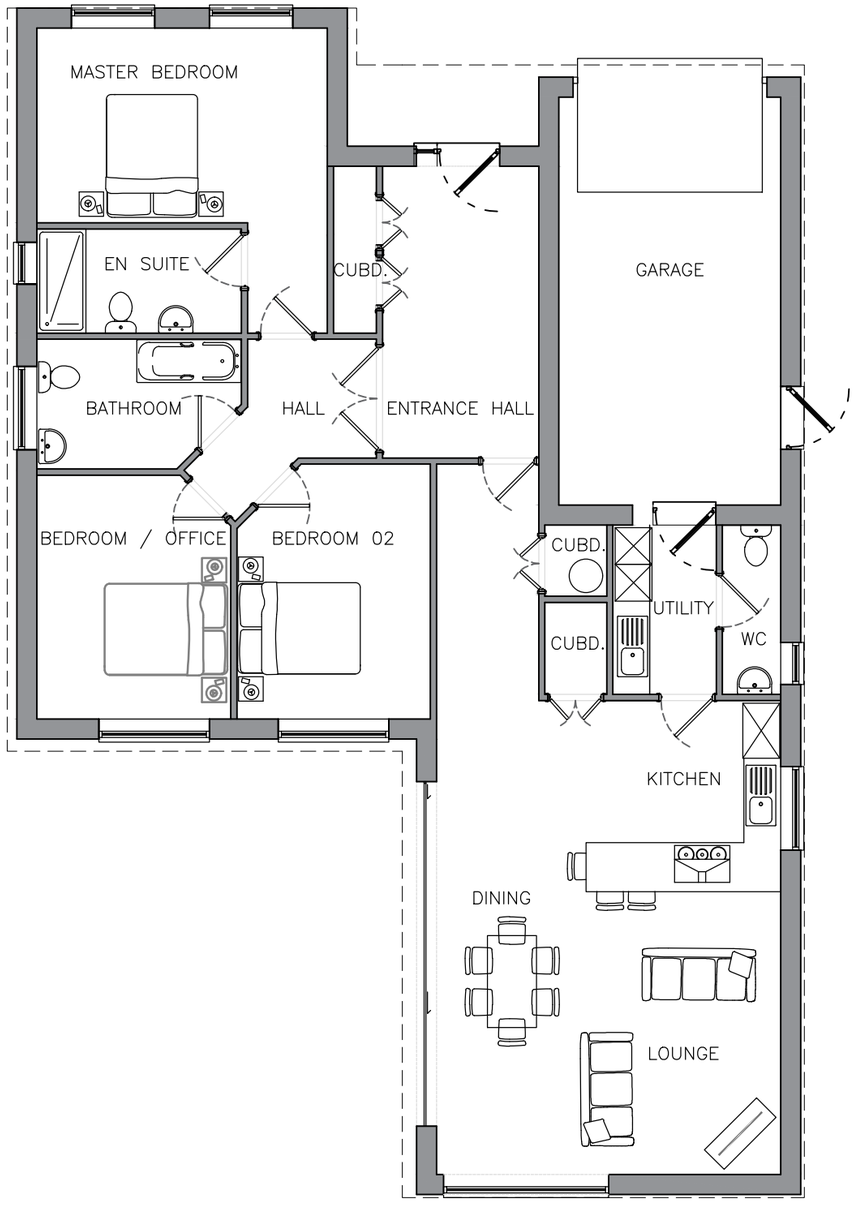

Proposed Ground Floor Plan

Type E. Plot 1 and mirrored for Plot 3.
Refer to site plan drawing SH-010.

Project:
Saracens Head, Spalding
Residential Development

Drawing:
Bungalow Type E Plans

Issue:
PLANNING

Scale:
As shown at A3

Date:
11/2020

Drawing Number:
SH-011(E)

Revision:
A

Kirk Homes Ltd.