




Bungalow C Front Facade (North)

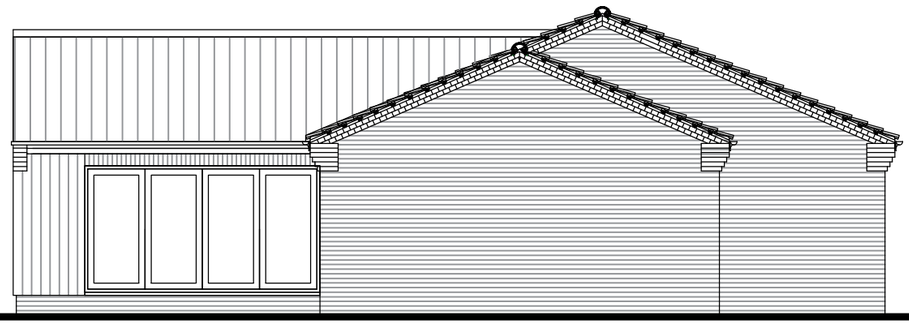

East Elevation

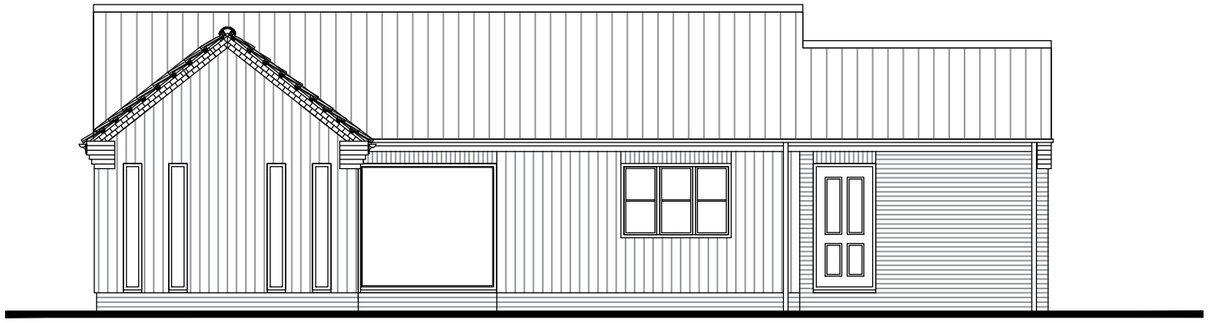

South Elevation

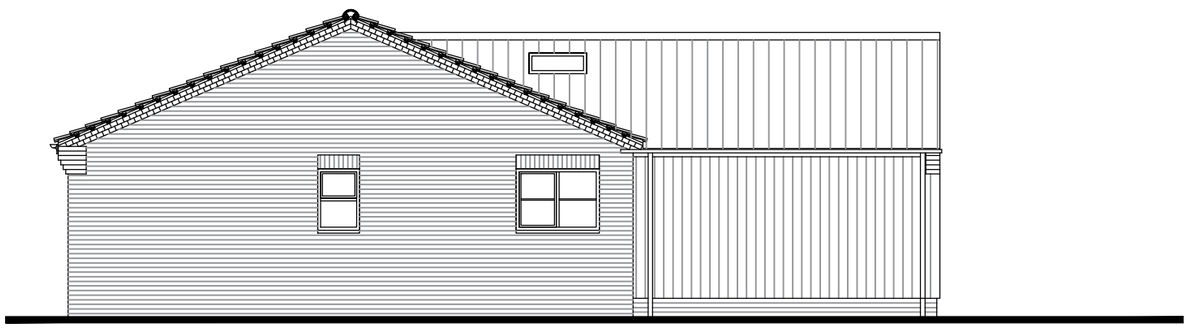

West Elevation

Proposed Type C Elevations

Scale 1:100

1:00
1:1

0m 1m 5m 10m

0mm 10mm 50mm 100mm

MATERIALS SCHEDULE	
	Proposed
Walls	Red Multi Stock Brick Green Cedral Cladding
Roof	Slate Gray Flat Tile
Windows	Off-White Cream PVC
Doors	Gray Composite
Garage Doors	Anthracite Gray Anodized Aluminum
Surface Water Goods	Black PVC
Boundary Treatment	Timber Feather Edge Fencing 1.8m

Type C. Plot 2.
Refer to site plan drawing SH-010.

Project:
Saracens Head,
Spalding
Residential Development

Drawing:
Bungalow Type C
Plans

Issue:
PLANNING

Scale:
As shown at A3

Date:
11/2020

Drawing Number:
SH-015(C)

Revision:
A

nes Ltd.
Kirk Ho