

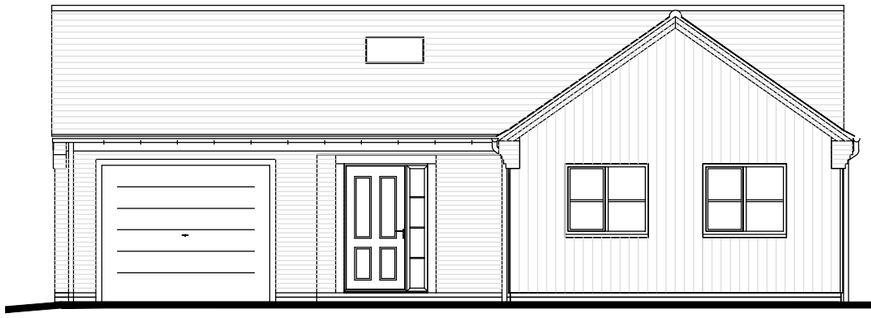



Bungalow E Front Facade (North)

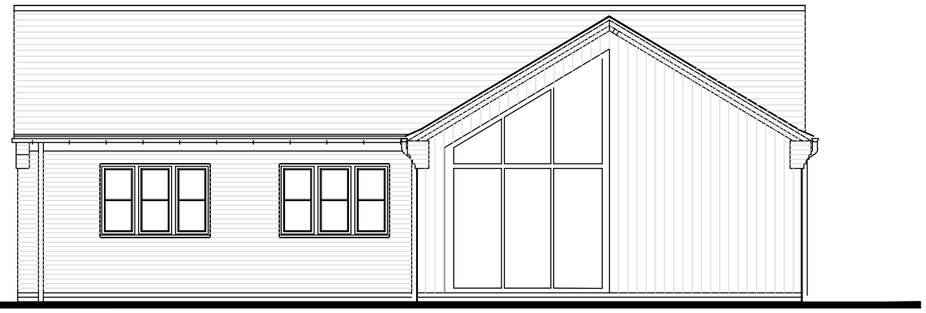

South Elevation

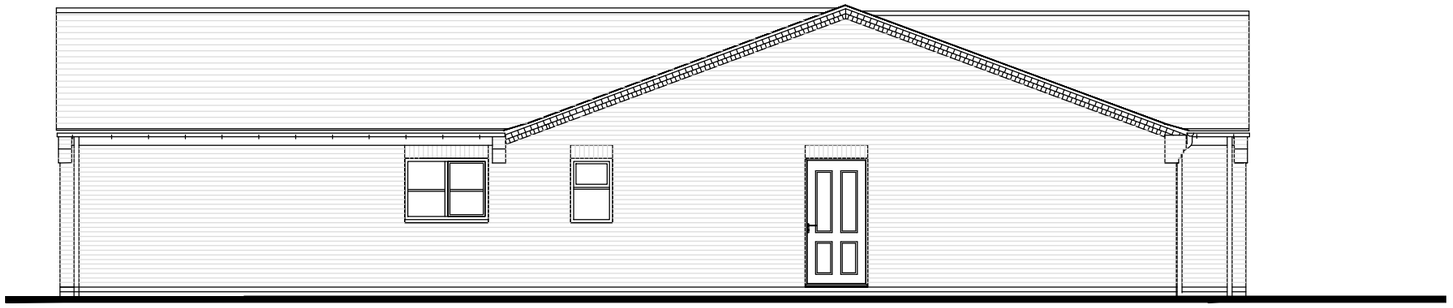


East Elevation

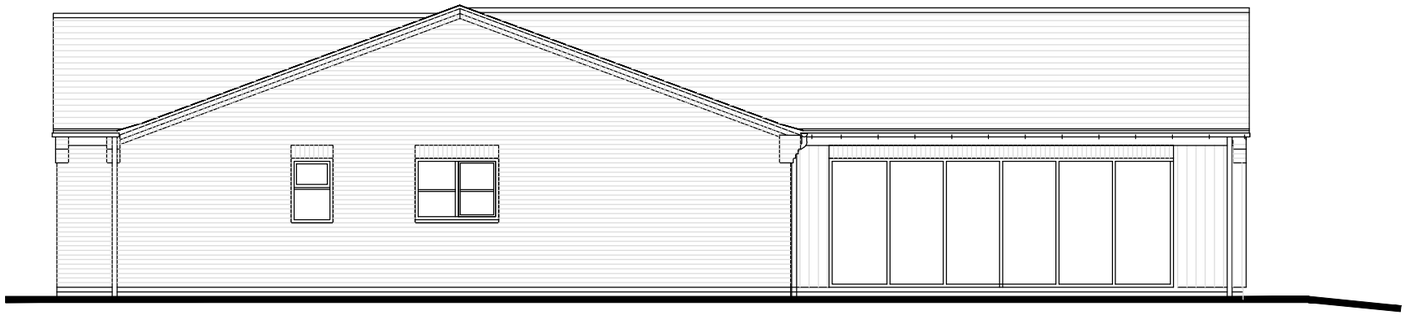

West Elevation

Proposed Type E Elevations

Scale 1:100

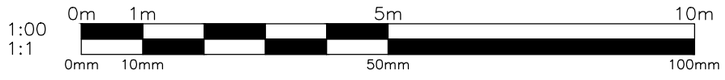

MATERIALS SCHEDULE	
	Proposed
Walls	Red Multi Stock Brick Green Cedral Cladding
Roof	Slate Gray Flat Tile
Windows	Off-White Cream PVC
Doors	Gray Composite
Garage Doors	Anthracite Gray Anodized Aluminum
Surface Water Goods	Black PVC
Boundary Treatment	Timber Feather Edge Fencing 1.8m

Type E. Plot 1 and mirrored for Plot 3.
Refer to site plan drawing SH-010.

Project:
Saracens Head,
Spalding
Residential Development

Drawing:
Bungalow Type E
Plans

Issue:
PLANNING

Scale:
As shown at A3

Date:
11/2020

Drawing Number:
SH-015(E)

Revision:
A

Kirk Homes Ltd.