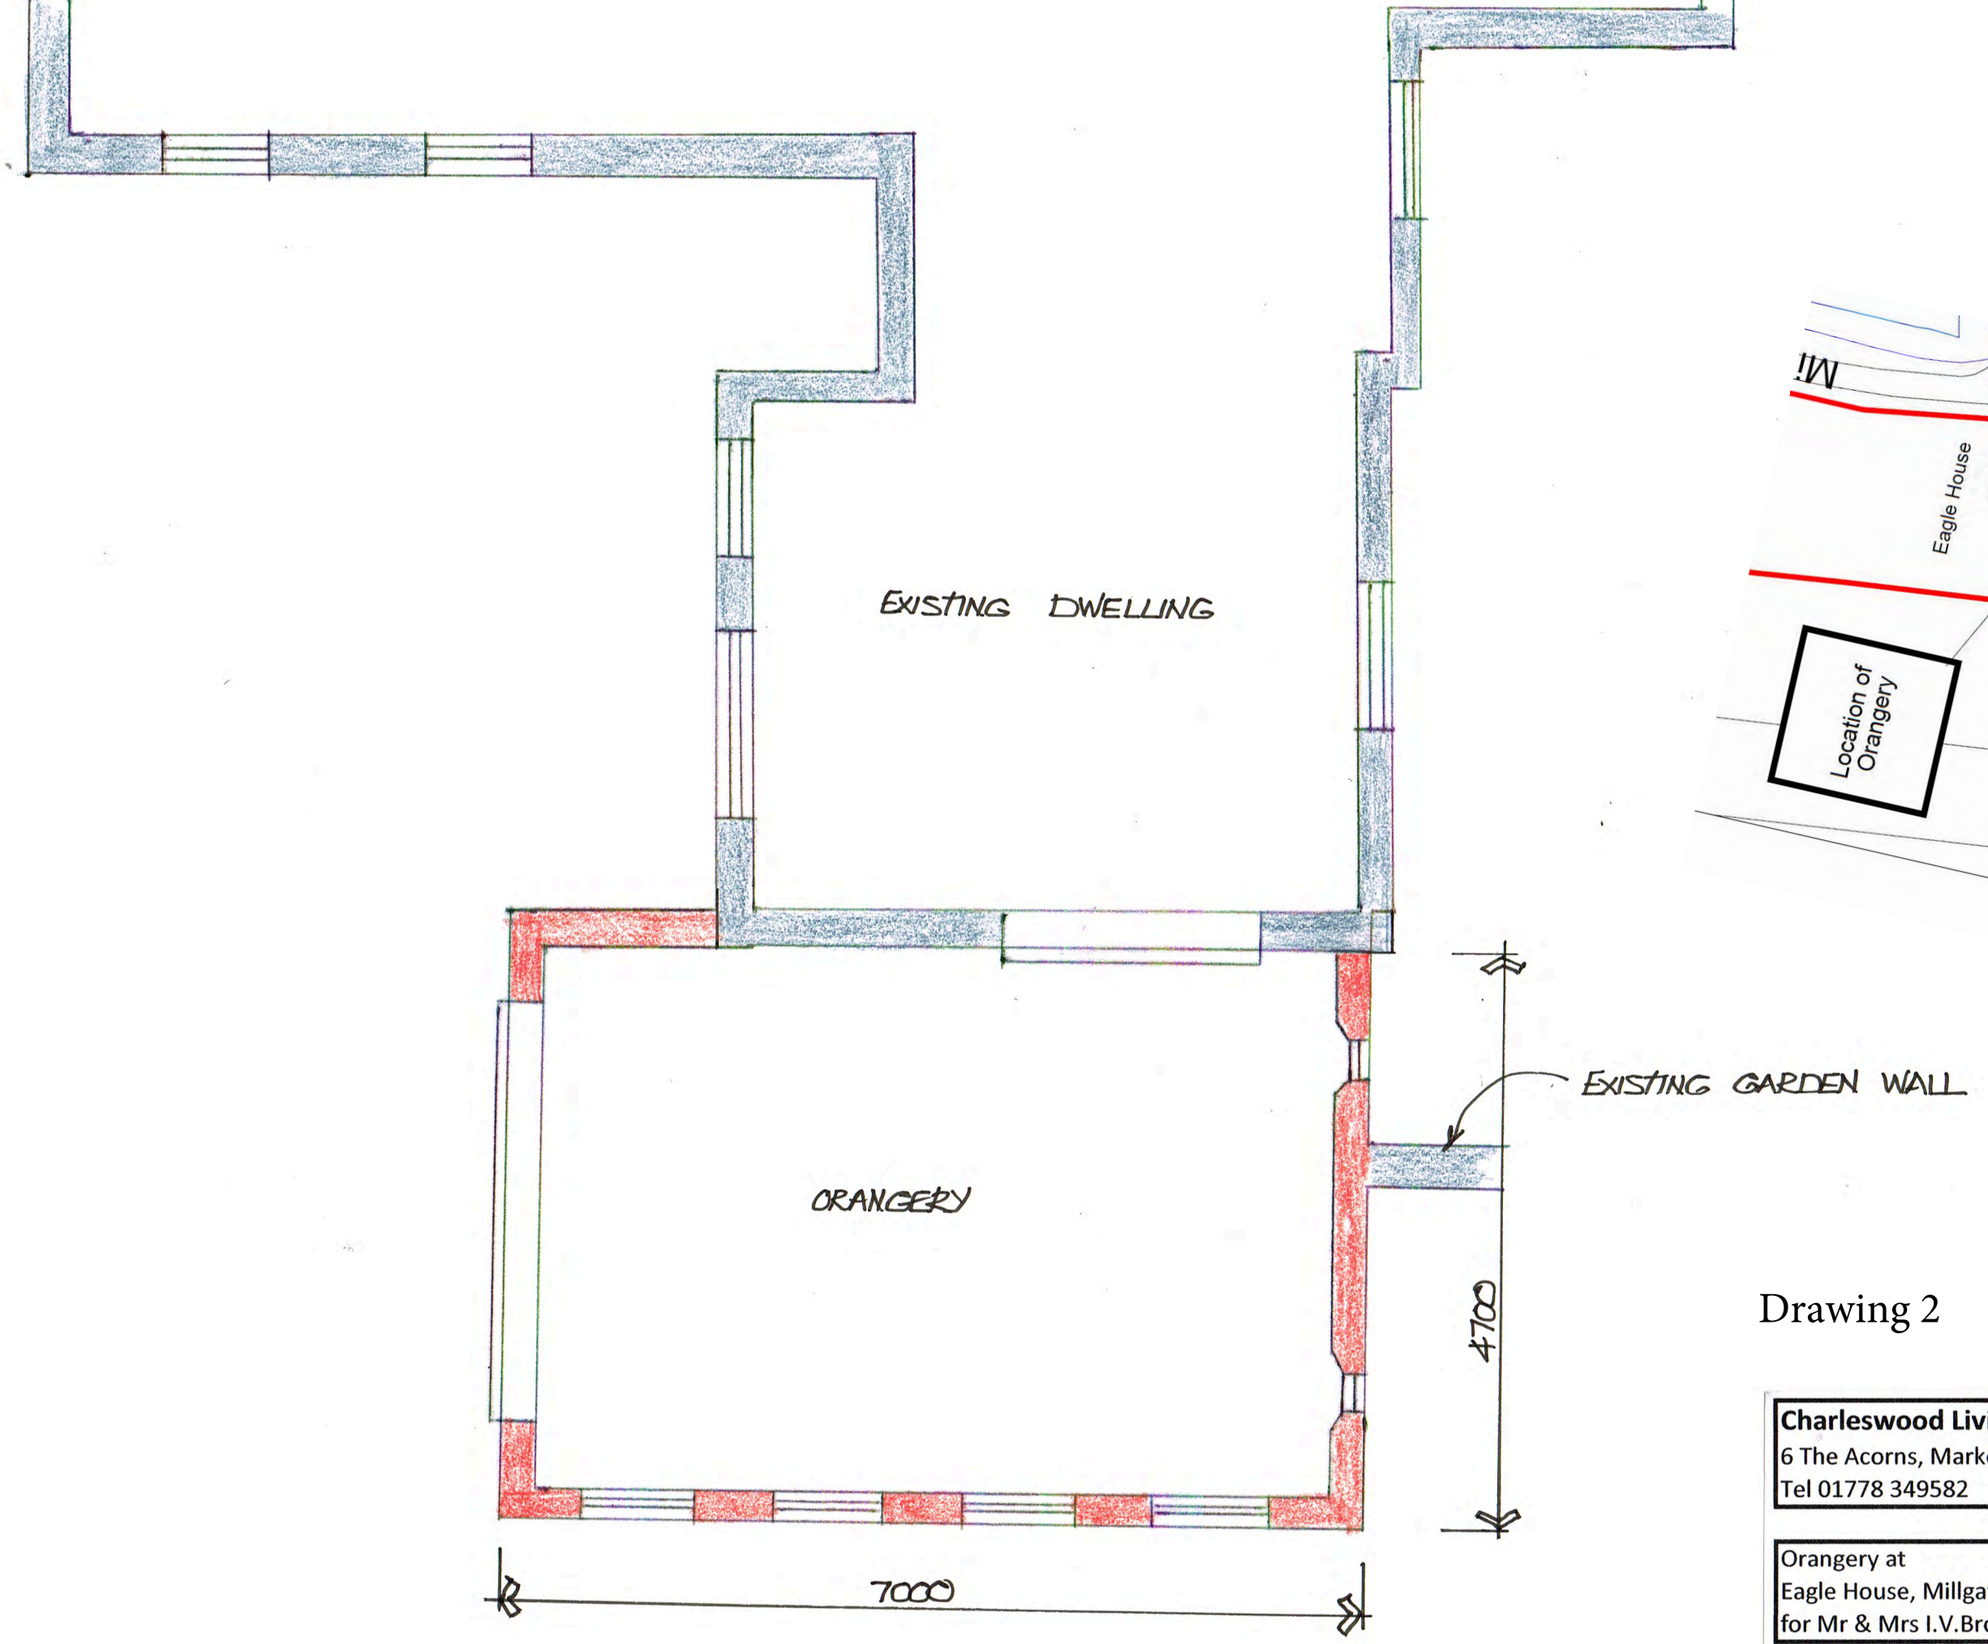


Drawing 2

Charleswood Living Ltd
6 The Acorns, Market Deeping, PE6 8UF
Tel 01778 349582

Orangery at
Eagle House, Millgate, Whaplode, Spalding, PE12 6RY
for Mr & Mrs I.V.Brown

Ground Floor Plan Scale 1:50 at A3 dated October 2016