Plot 1




Section A-A
Scale: 1:100

0 1 2 3 4
metres




Front Elevation (NE)
Scale: 1:100

0 1 2 3 4
metres

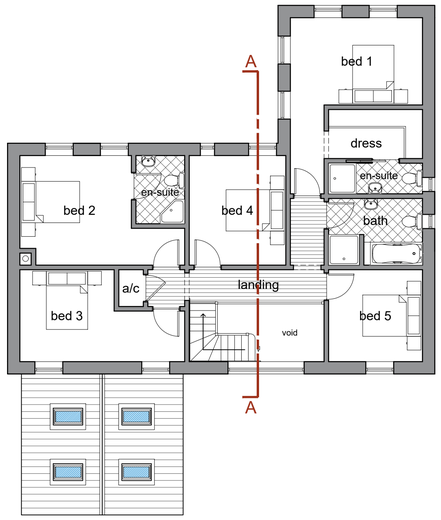

First Floor Plan
Scale: 1:100

0 1 2 3 4
metres

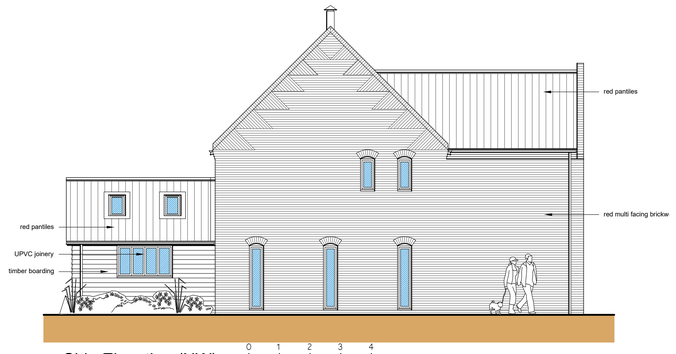


Side Elevation (NW)
Scale: 1:100

0 1 2 3 4
metres



Rear Elevation (SW)
Scale: 1:100

0 1 2 3 4
metres

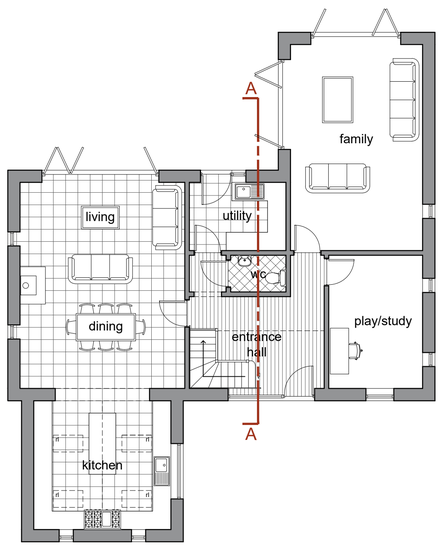


Ground Floor Plan
Scale: 1:100

0 1 2 3 4
metres



Side Elevation (SE)
Scale: 1:100

0 1 2 3 4
metres

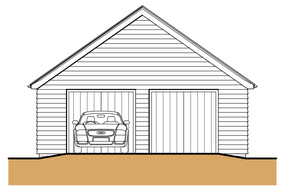


Front Elevation (NW)
Scale: 1:100

0 1 2 3 4
metres




Side Elevation (SW)
Scale: 1:100

0 1 2 3 4
metres

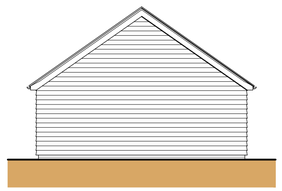


Rear Elevation (SE)
Scale: 1:100

0 1 2 3 4
metres

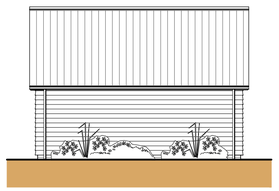


Side Elevation (NE)
Scale: 1:100

0 1 2 3 4
metres

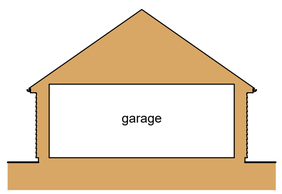

Section A-A
Scale: 1:100

0 1 2 3 4
metres

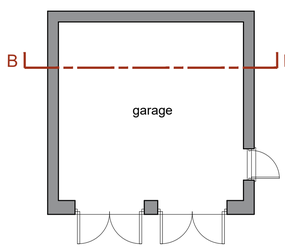

Floor Plan
Scale: 1:100

0 1 2 3 4
metres

General Notes

1. All dimensions are shown in 'mm' unless otherwise stated.
2. The contractor, sub-contractors and suppliers must verify all dimensions on site prior to the commencement of any work.
3. This drawing is to be read in conjunction with all relevant engineers and specialist sub-contractors drawings and specifications.
4. Any discrepancies are to be brought to the designers attention.

Status

PLANNING

SWANN EDWARDS
ARCHITECTURE
Swann Edwards Architecture Limited, Swann Edwards Architecture, Black Barn, Fen Road, Guyhirn, Wisbech, Cambs. PE13 4AA
t 01945 450694 e info@swannedwards.co.uk w www.swannedwards.co.uk

Job Title
Proposed Development
Carter's Farm, Oxcroft Bank, Shepeau Stow, Spalding, Lincs, PE12 0TY

Date	Drawn by
December 2024	SHe
	Checked by GE

Job No.	Sheet Size
SE-2156	A1
Dwg No. PP1100	Revision

Drawing Title
Planning Drawing
Plot 1 - Floor Plans, Sections & Elevations

Swann Edwards Architecture Limited ©