
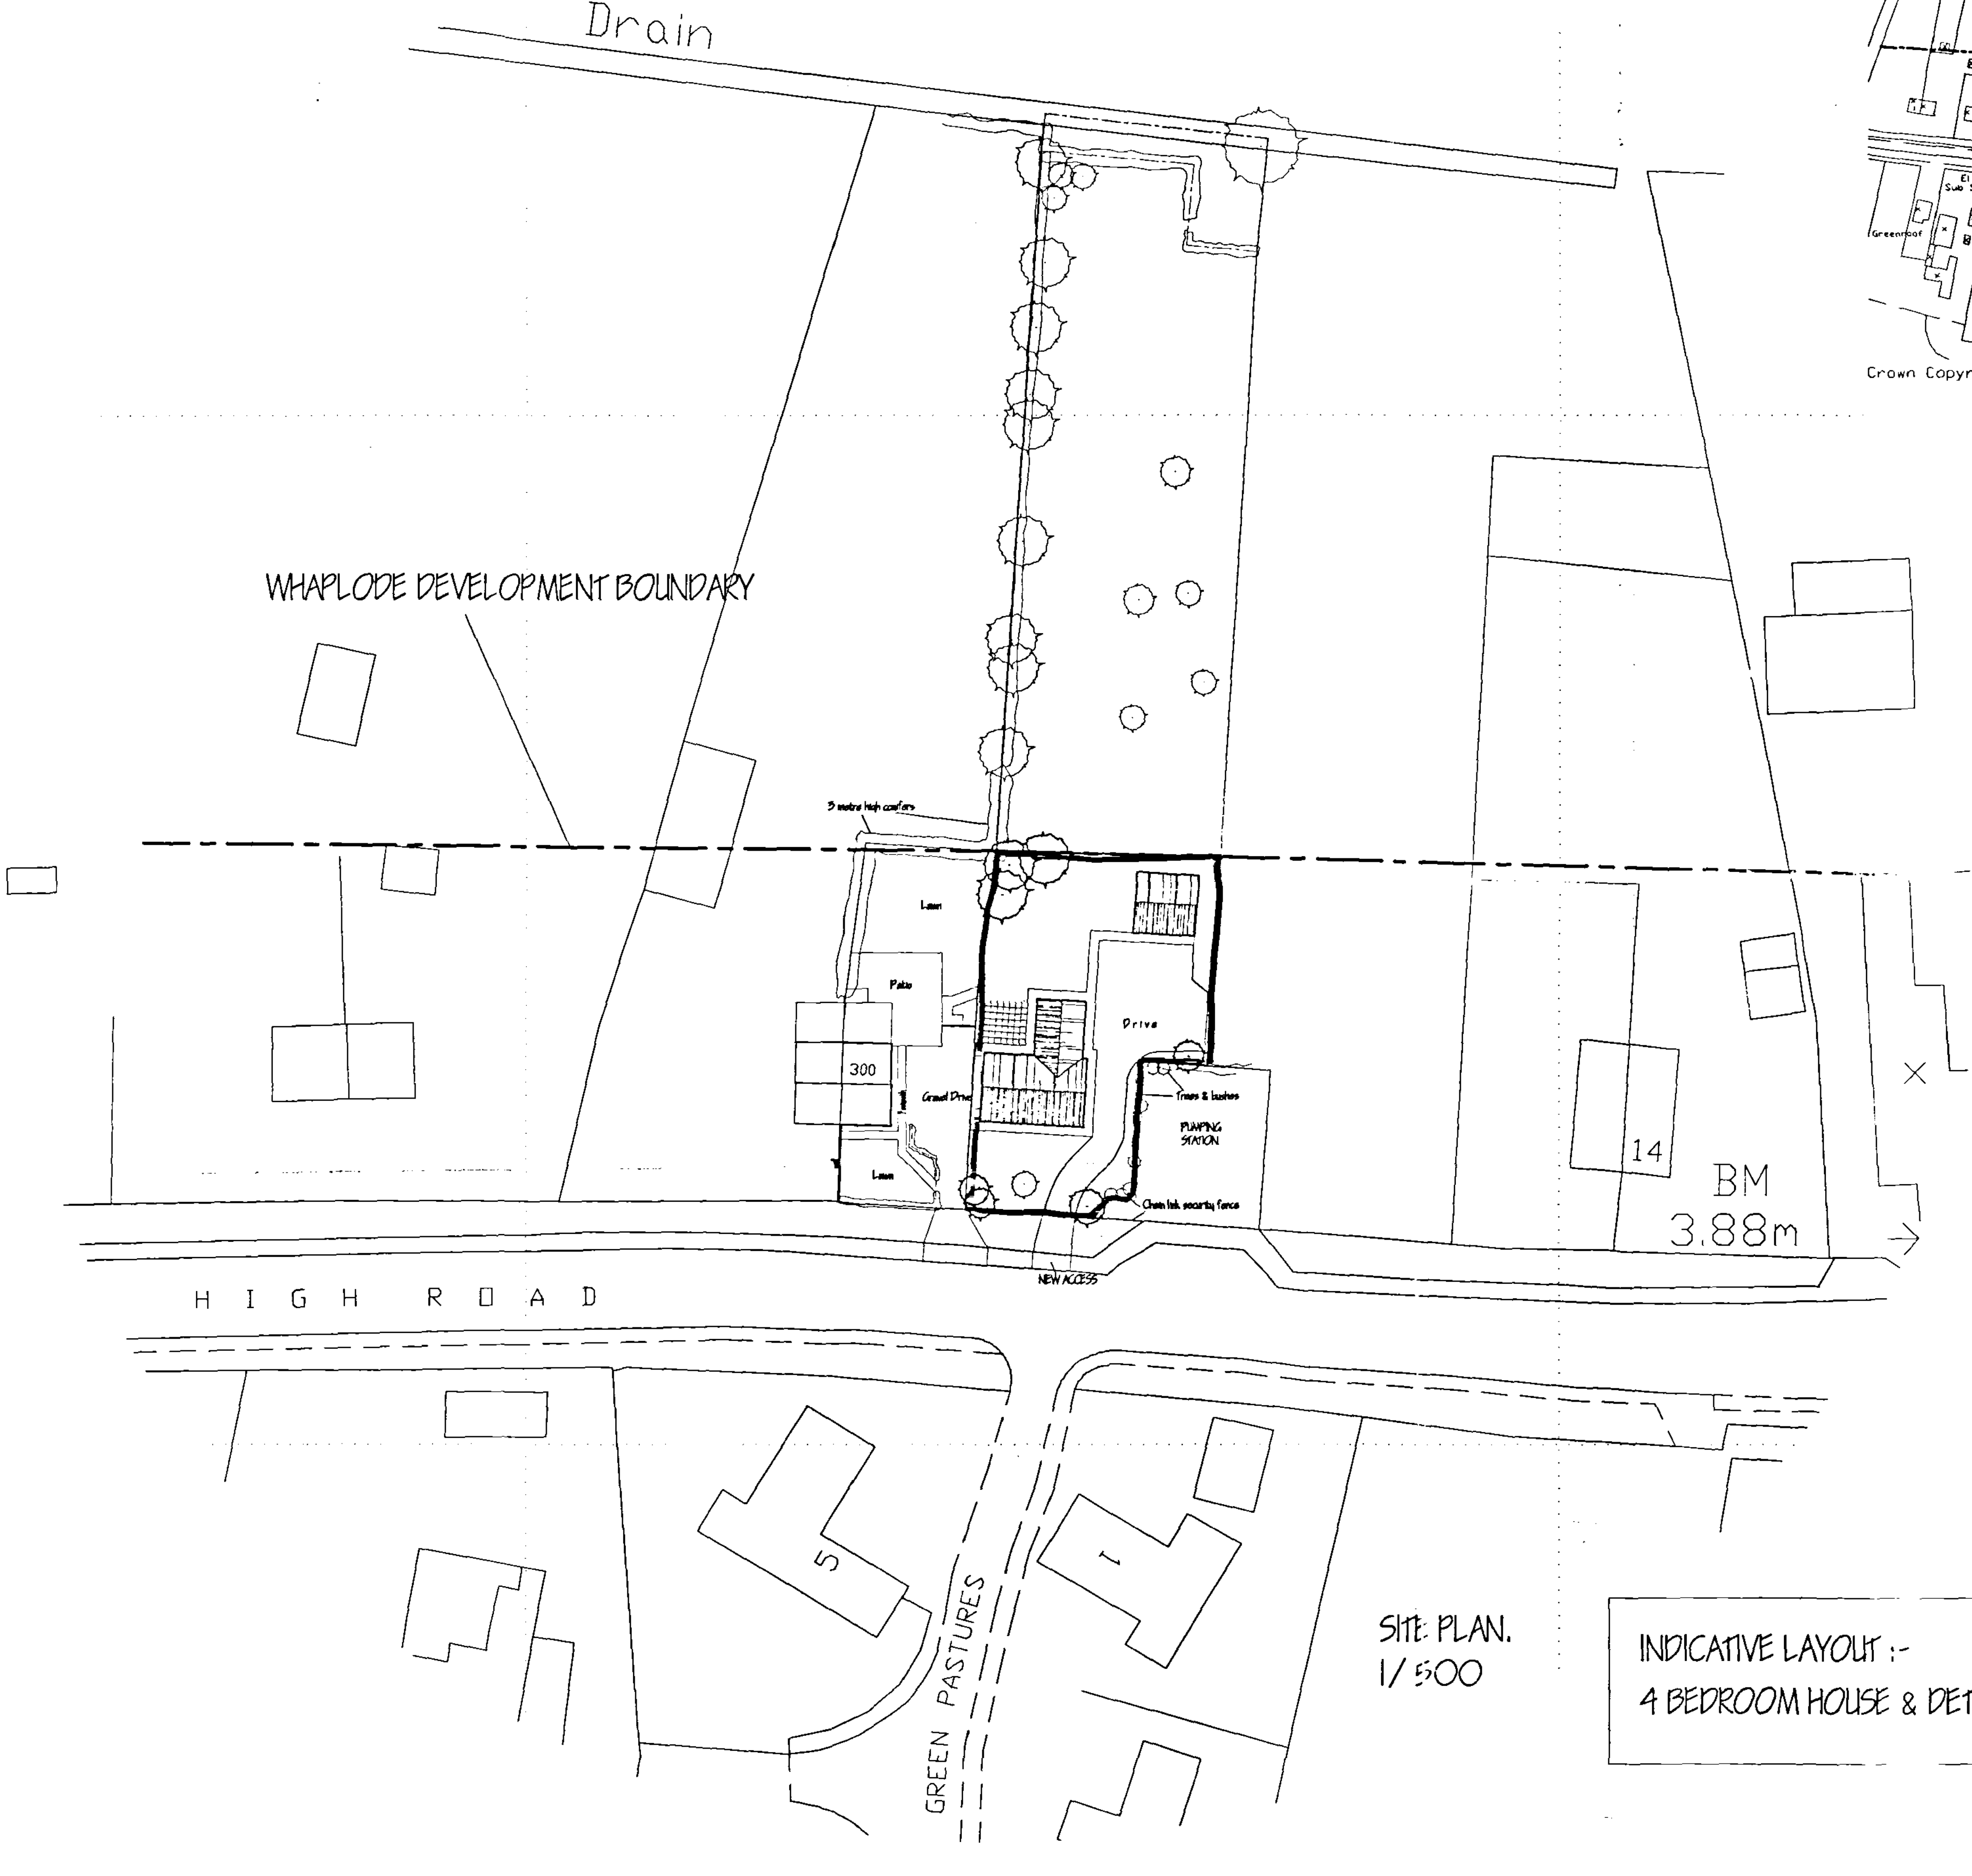


SITE PLAN.
1/ 500

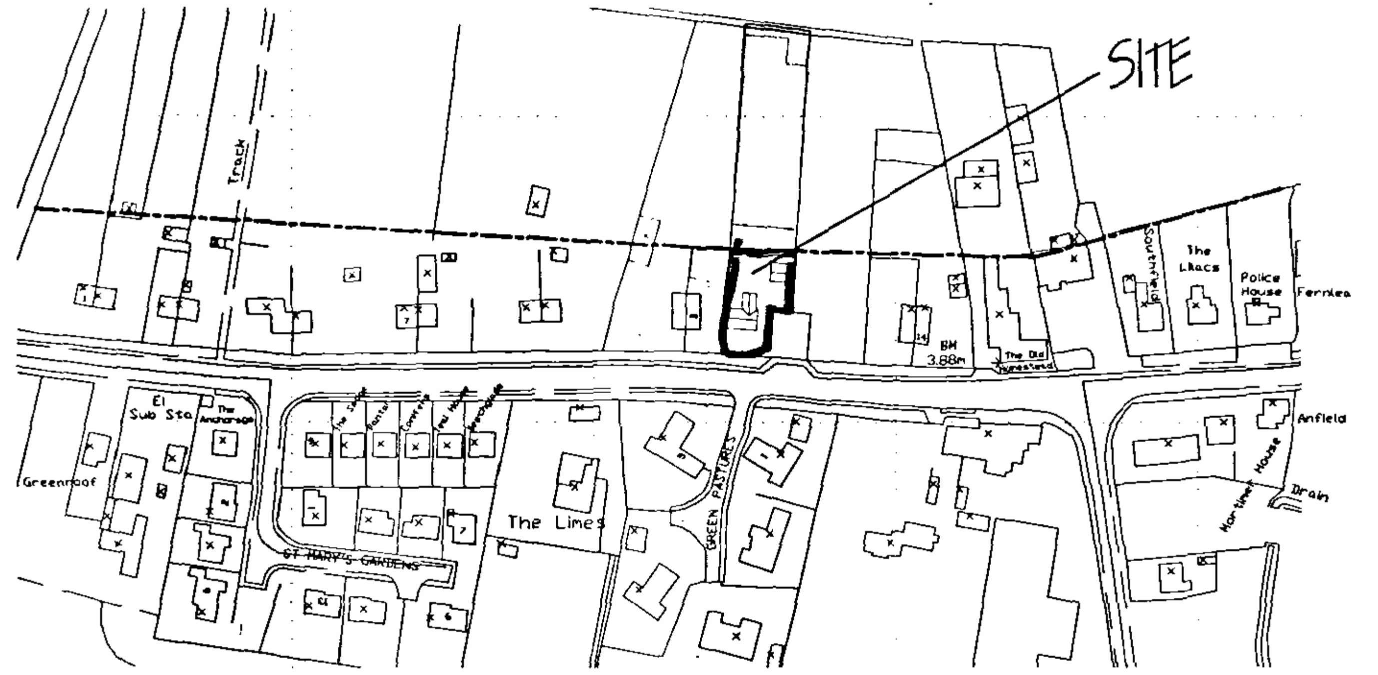

Crown Copyright. All rights reserved. Licence Number 100020449

LOCATION PLAN.
1/ 2500

NORTH

INDICATIVE LAYOUT :-
4 BEDROOM HOUSE & DETACHED DOUBLE GARAGE.

DETERMINED PLAN

SHDC
Planning & Development
- 4 AUG 2006
Ref: 1090/06

	revision	date

G. R. MERCHANT LTD.
I.ENG AMICE FIWO
ARCHITECTURAL, STRUCTURAL AND LAND DRAINAGE CONSULTANTS
4 Wrights Mews
12A Park Road, Holbeach,
Spalding, Lincs. PE12 7EE
Tel: 01406 490600
Fax: 01406 425744
E-Mail: gr.merchant@btconnect.com

Project
RESIDENTIAL DEVELOPMENT.
Adj' 300 HIGH ROAD.
WHAPLODE.
SPALDING. LINC'S.

Client
MR. D. SHEARWOOD.

Drawing
LOCATION & SITE LAYOUT PLANS
- PROPOSED.

Job Ref.	Drawing No.
1427-06.	02.
Date	**Drawn**
JULY '06.	GRM.

Scales
AS INDICATED.

DO NOT SCALE FROM THIS DRAWING