


House Front Elevation (1:100)

Side Elevation (1:100)

Rear Elevation (1:100)

Side Elevation (1:100)

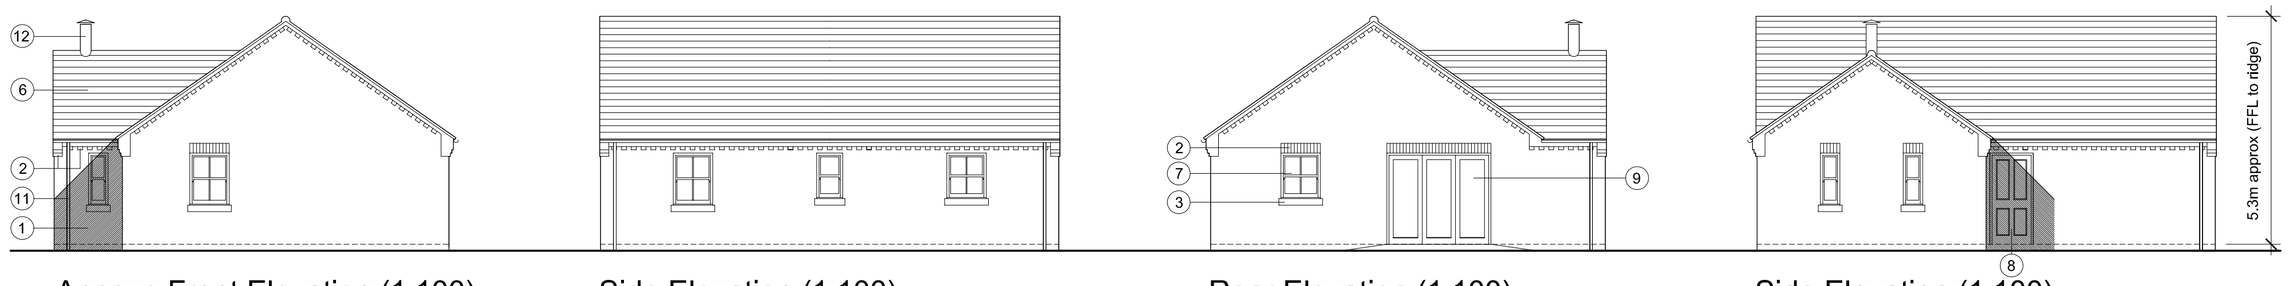

Annexe Front Elevation (1:100)

Side Elevation (1:100)

Rear Elevation (1:100)

Side Elevation (1:100)

All dimensions to be verified on site by Main Contractor before the start of any shop drawings or work whatsoever either on their own behalf or that of sub-contractors.

Report any discrepancies to the Contract Administrator at once.

This drawing is to be read with all relevant Architect's and Engineer's drawings and other relevant information.

Andrew M Wright Ltd. Registered in England & Wales No. 9399024. Registered office: 22 Church Street, Holbeach, Spalding, Lincs. PE12 7LL

LEGEND: DO NOT SCALE

Legend to materials:-

1 = Facing brickwork (Audley Antique)

2 = Feature brickwork - soldier courses and corbelling (Audley Antique)

3 = Reconstituted stone cills

4 = Reconstituted stone door/window heads

5 = Reconstituted stone door surround

6 = Clay interlocking pantiles (Imerys Double Panne S Pantile, Burnt Red)

7 = Cream upvc windows

8 = Coloured composite doors

9 = Cream upvc doors

10 = Coloured timber board effect garage doors

11 = Black plastic rainwater goods


12 = Stainless steel flue

Tarmacadam


Gravel

Paving flags


Grass

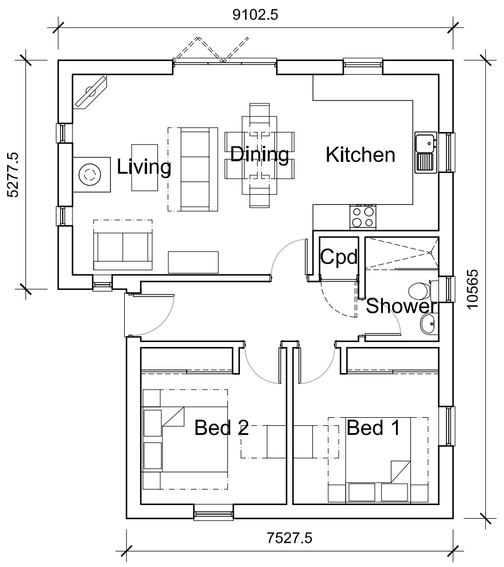


Annexe Ground Floor Plan (1:100)

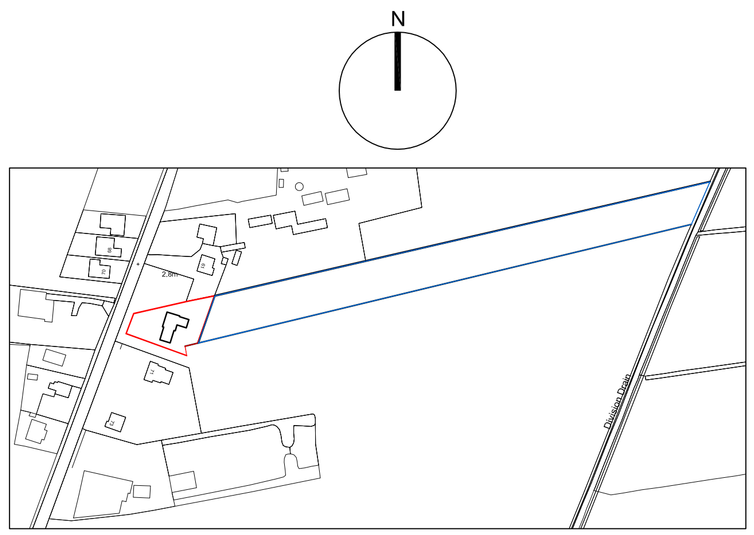


Location Plan (1:2500)

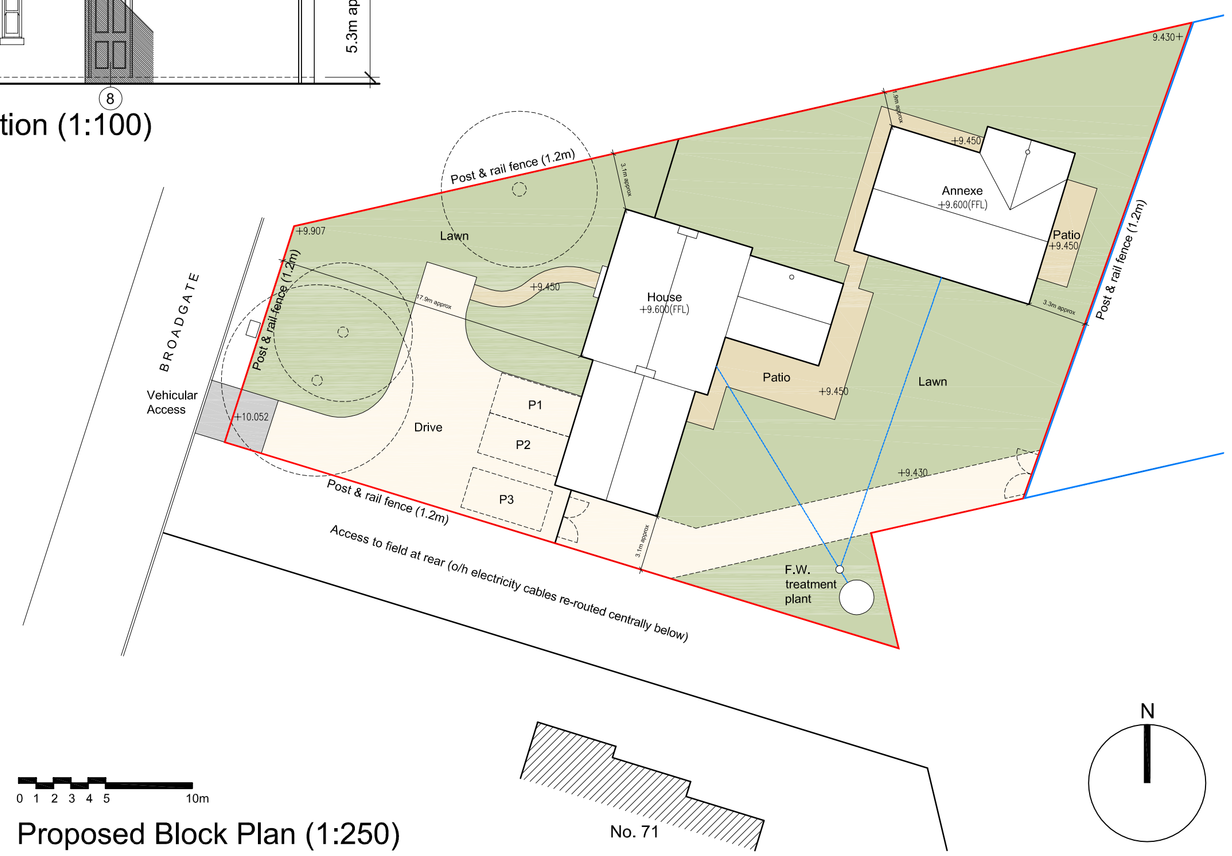


Proposed Block Plan (1:250)

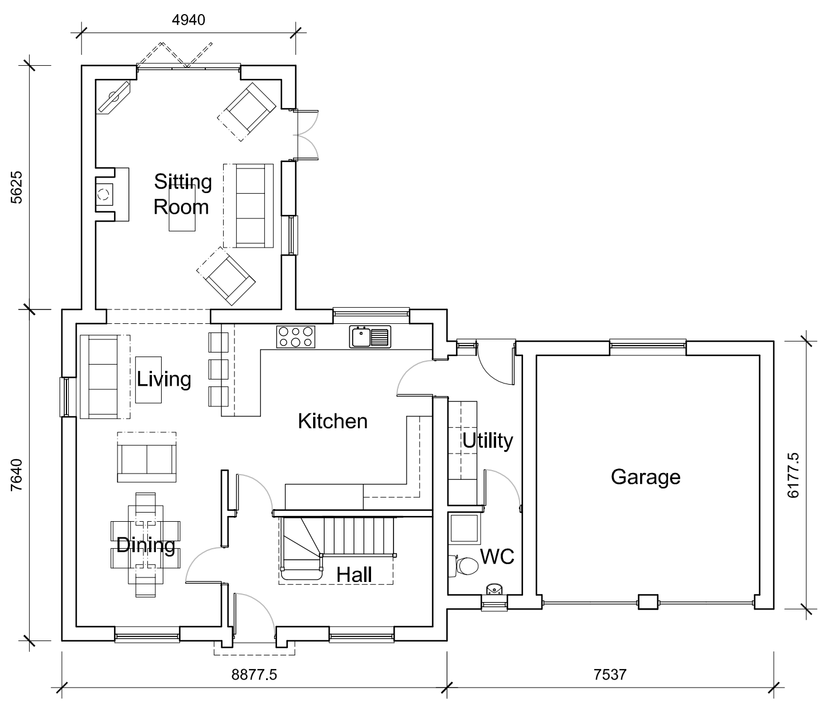

House Ground Floor Plan (1:100)

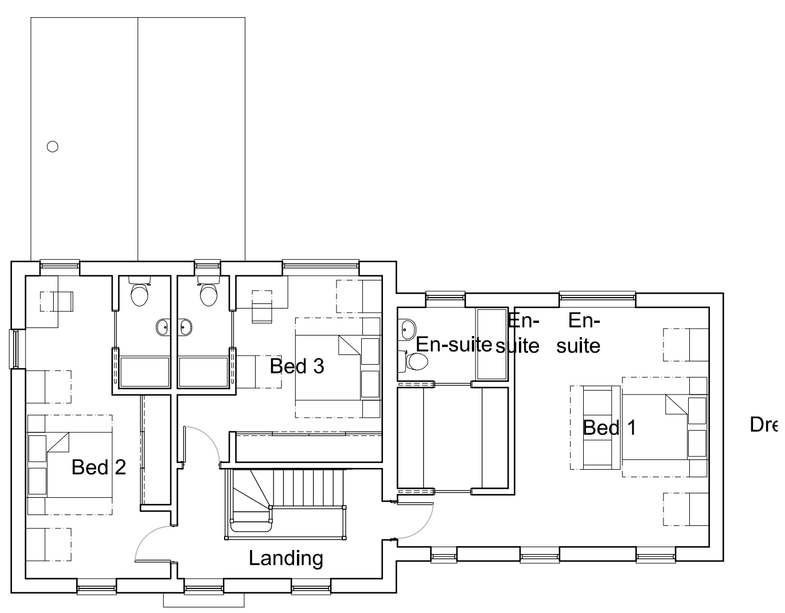

House First Floor Plan (1:100)

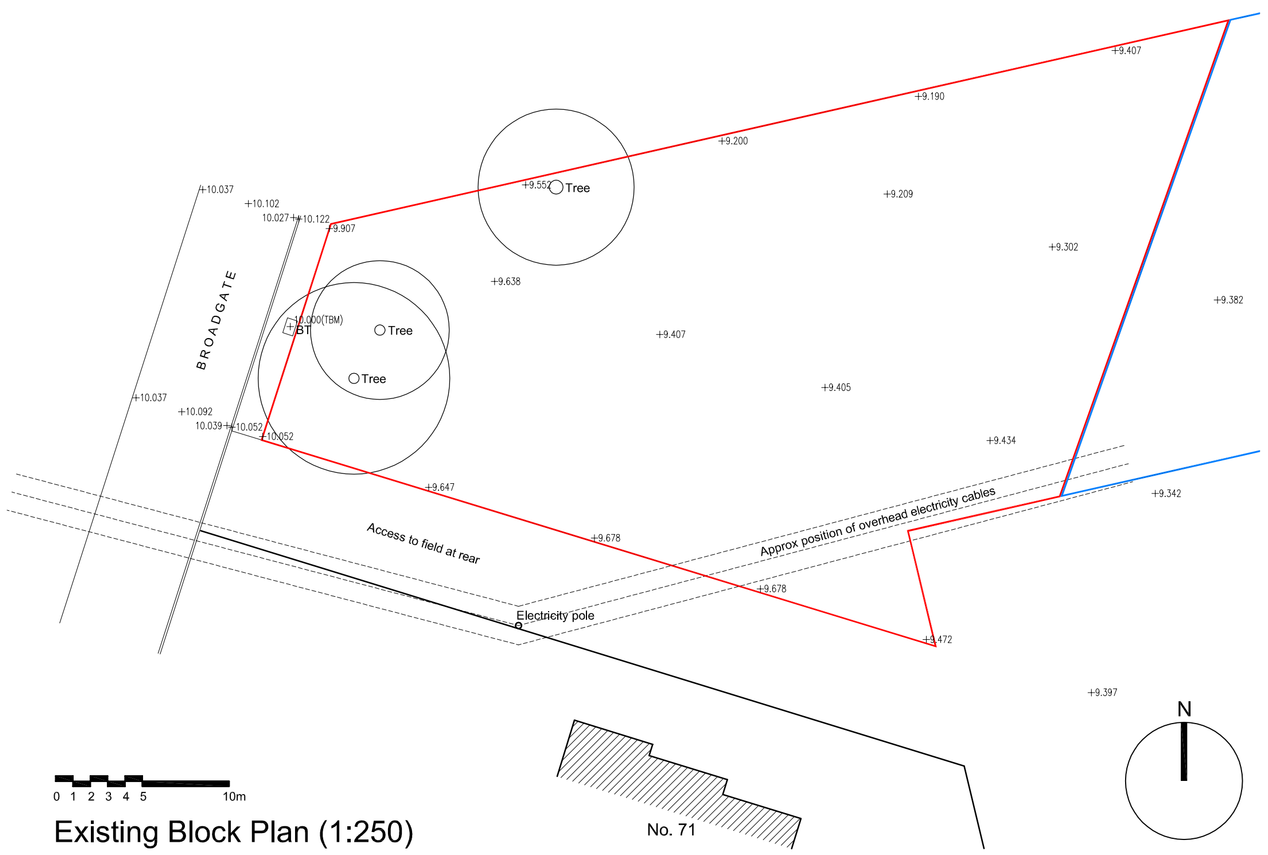

Existing Block Plan (1:250)

Revision:	Date:	Description:	Drw:	Chk:
P2	18.10.18	Planning Issue -	AMW	AMW
P1	16.06.17	Planning Issue -	AMW	AMW

ANDREW M WRIGHT LTD
CHARTERED ARCHITECT

26 Joys Bank, Holbeach St Johns, Spalding, Lincs, PE12 8SD
Telephone: 01406 540573 Mobile: 07940 914778

Project:
Broadgate
Whaplode Drove
Spalding
Lincs

Drawing Title:
Plans & Elevations

Client:
Miss R Balding & Mr S Rains

Drawn:	Checked:	Date:	Scale:	Paper Size:
AMW	AMW	18.04.17	As shown	A1

Job No.:	Dwg No.:	Stage:	Revision:
021701	PD01	Planning	P2